



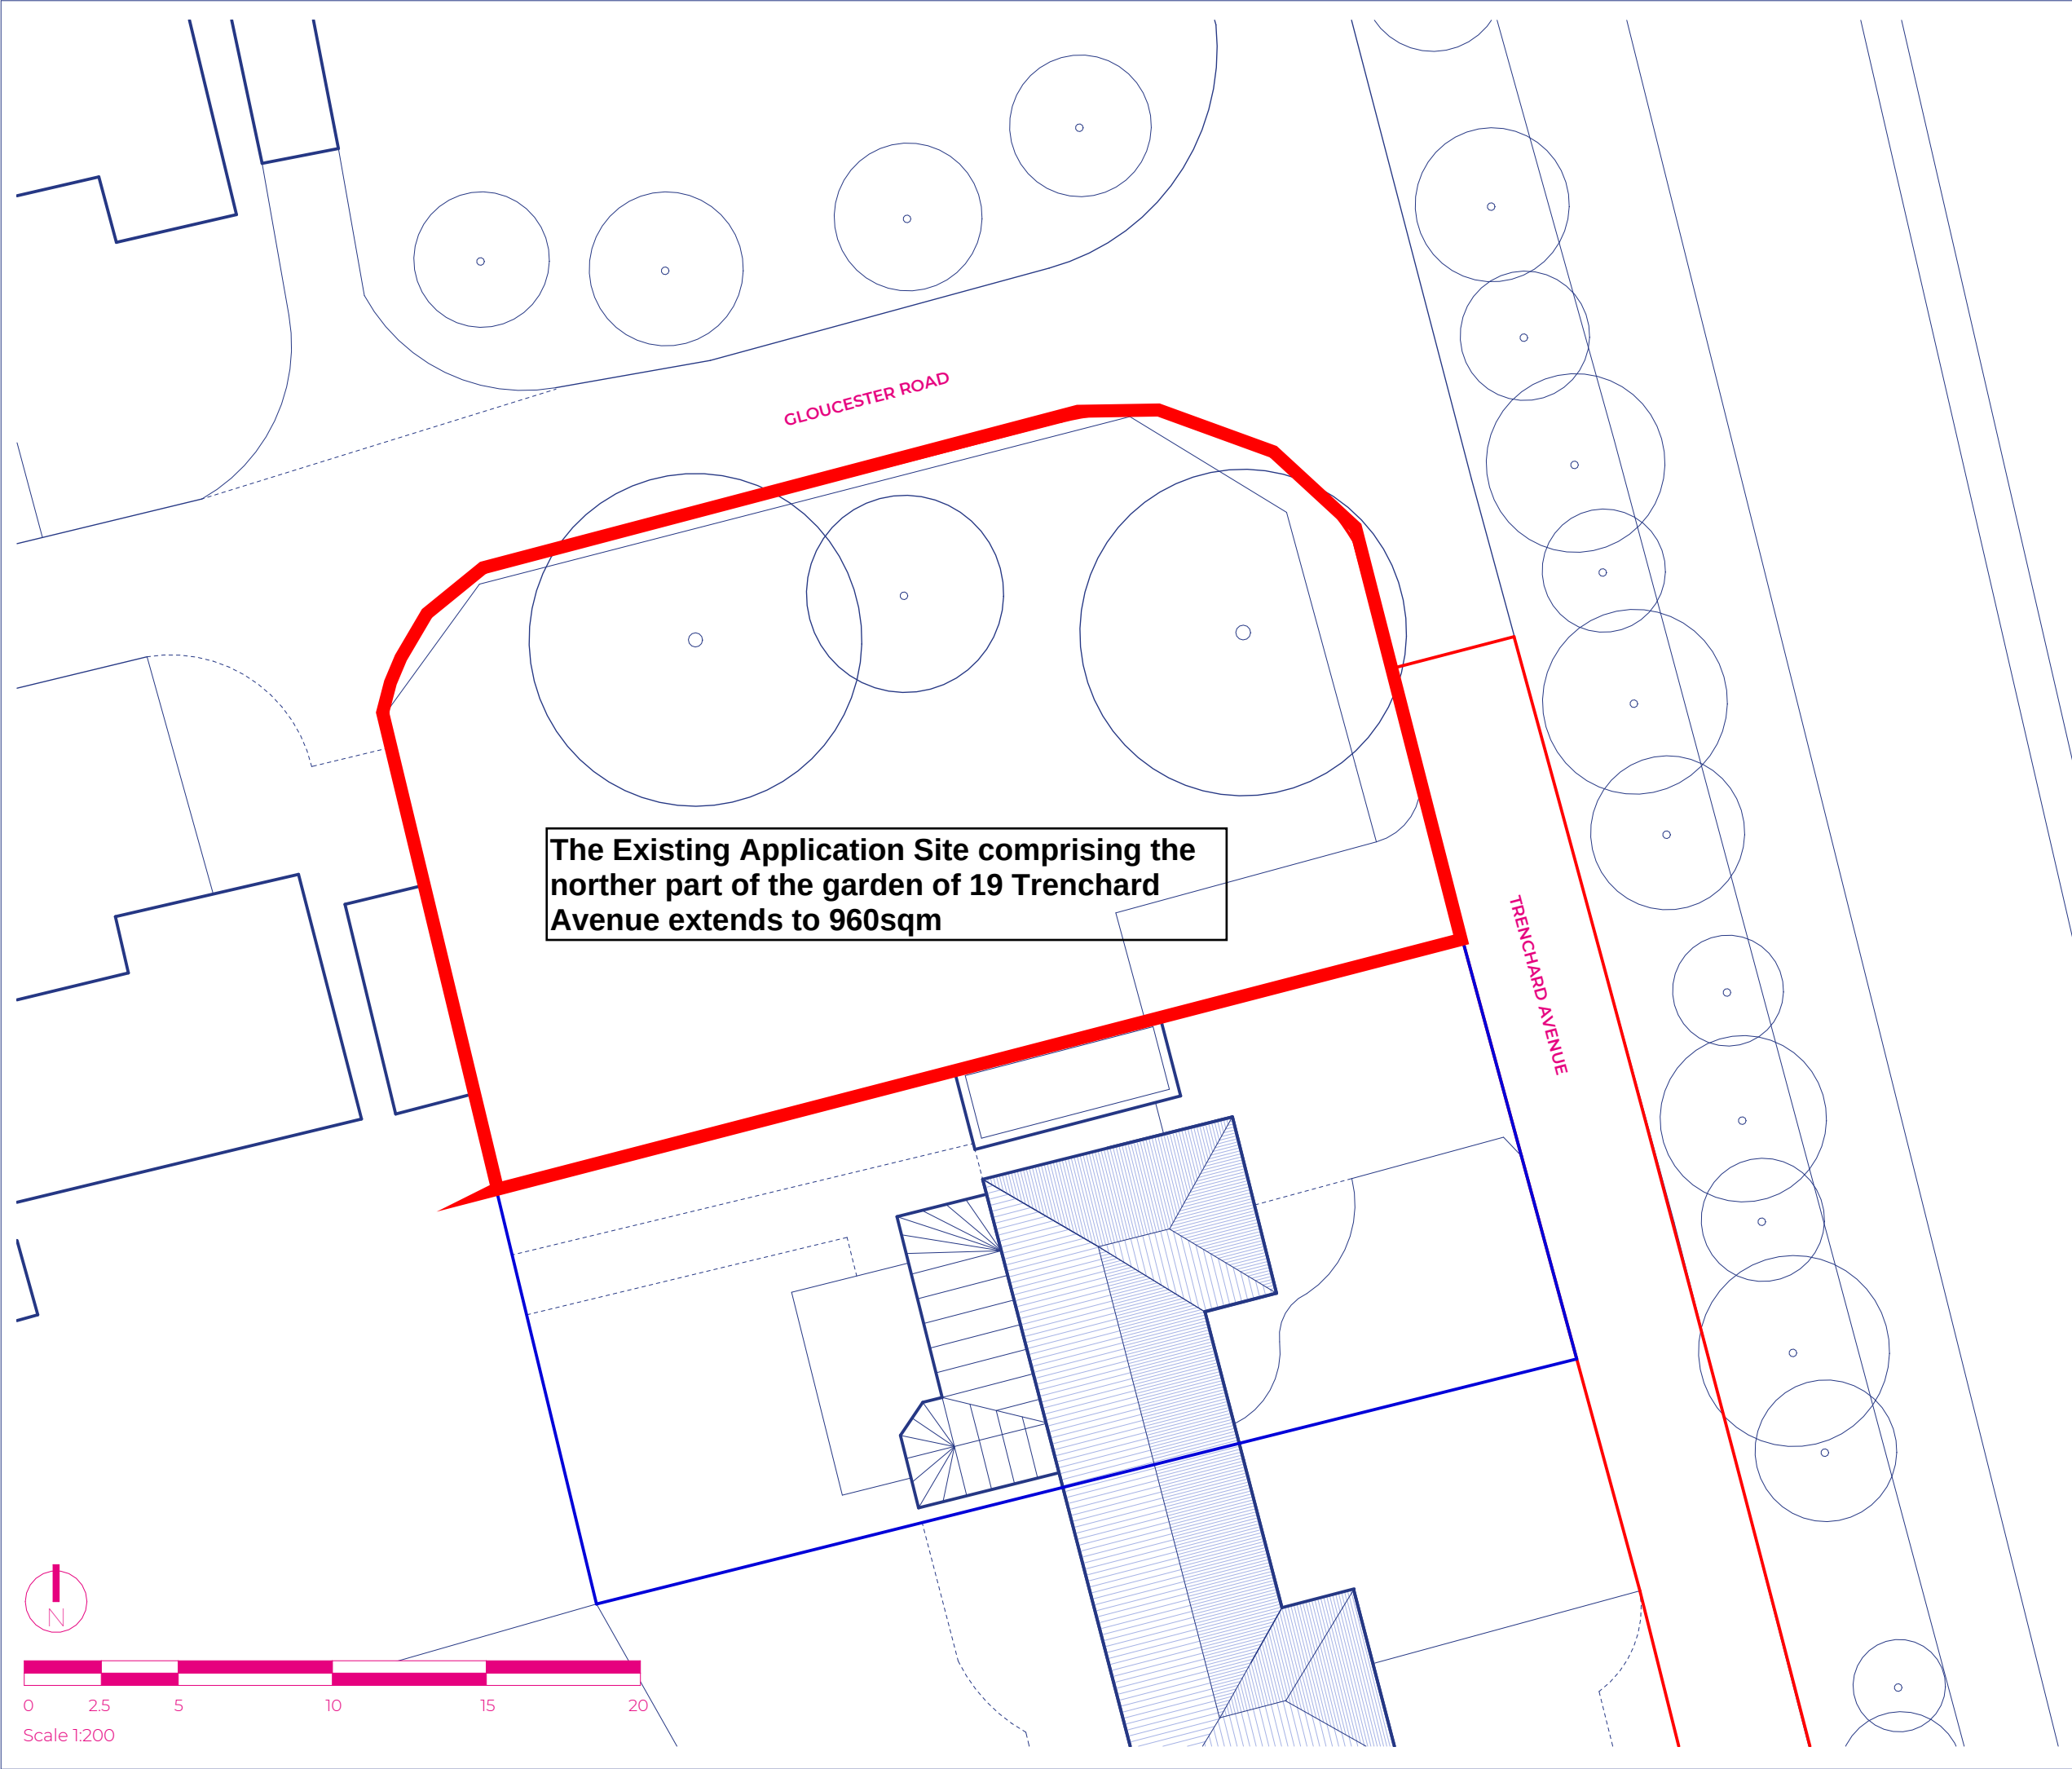

The Existing Application Site comprising the
norther part of the garden of 19 Trenchard
Avenue extends to 960sqm

©Copyright
Prior to commencement of works on the site, the contractor should check
all dimensions on the drawings and check against actual site dimensions,
and report discrepancies immediately to the Architect.
Written dimensions are to take precedence over scaled dimensions.

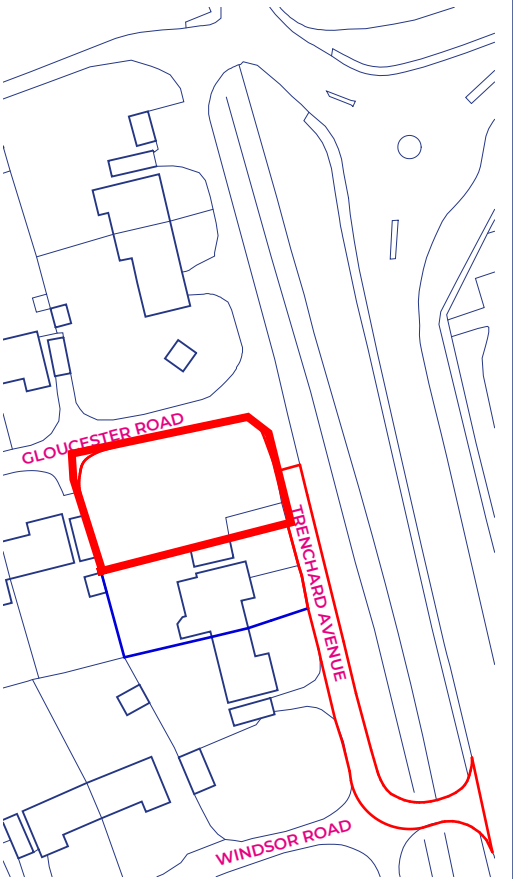

1:1250

Locator Plan. Refer to standalone Site
Location Plan:
2201-BIBO-XX-OO-DR-A-2100-01

02	13/05/2022	SY	Red Line Boundary Revised
01	12/05/2022	SY	1st Issue
Rev	Date	By	Description



better@bibostudio.com 0333 577 2420

Job
Proposed New Dwelling
Land Adjacent 19 Trenchard Ave

Client
Mr D Langhorn

Drawing Title
Existing Site Plan

Drawing Number
2201 1100 02

Comment As Shown
Purpose of Issue Scale

SY	CM	12/05/2022			A3	
Drawn	Checked	Issue Date			Size	
2201	BiBO	00	00	DR	A	S3
BiBO Project No	Owner	Zone	Level	Type	Role	Status