



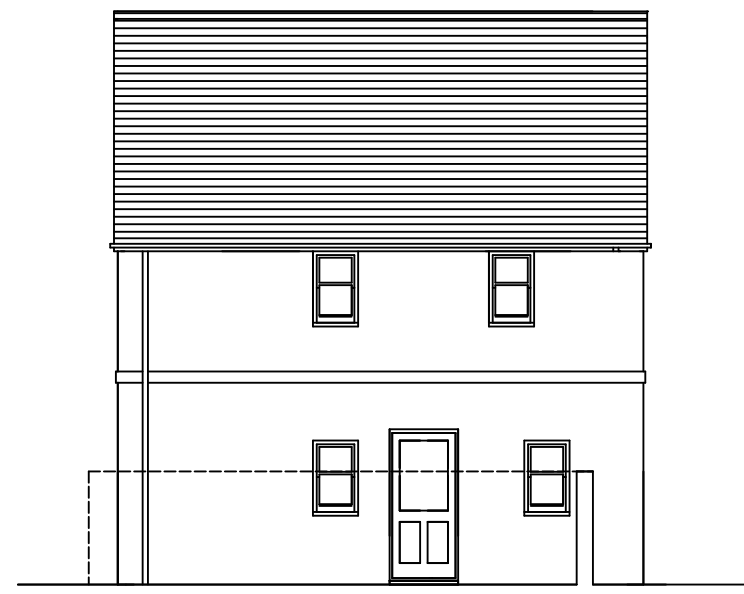

EAST ELEVATION

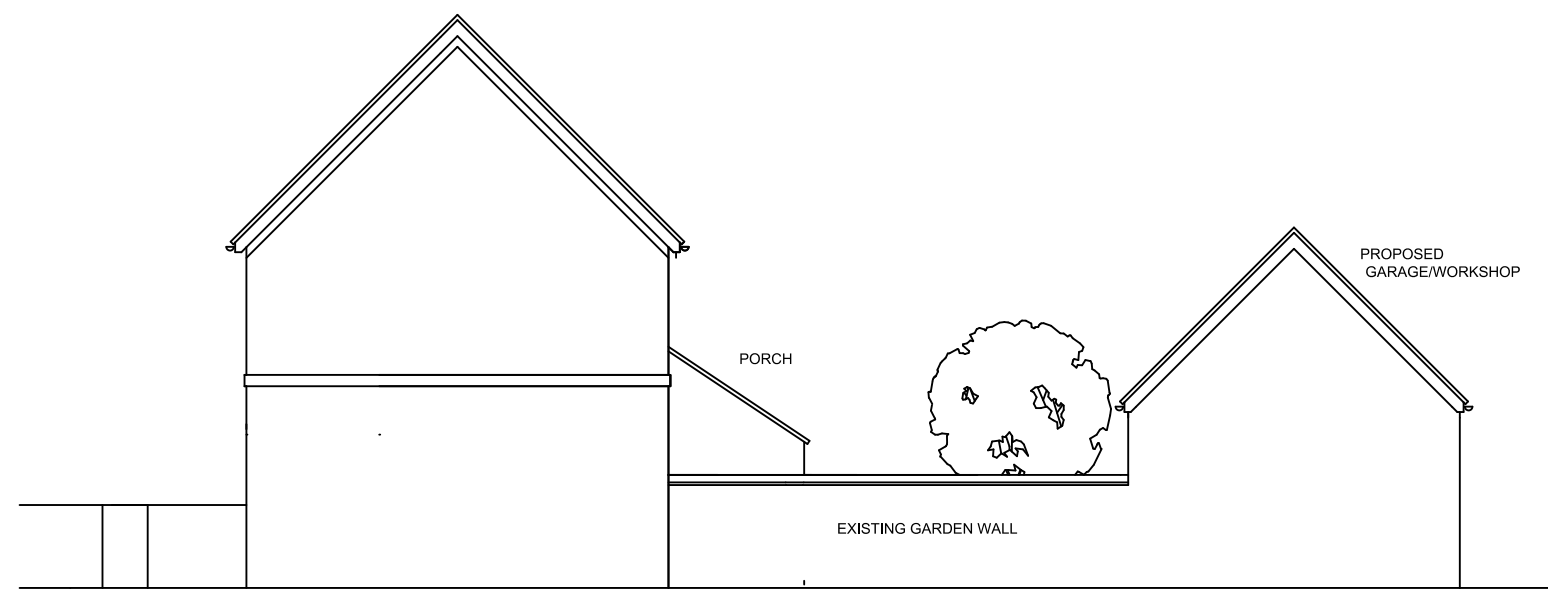


NORTH ELEVATION




SOUTH ELEVATION



WEST ELEVATION

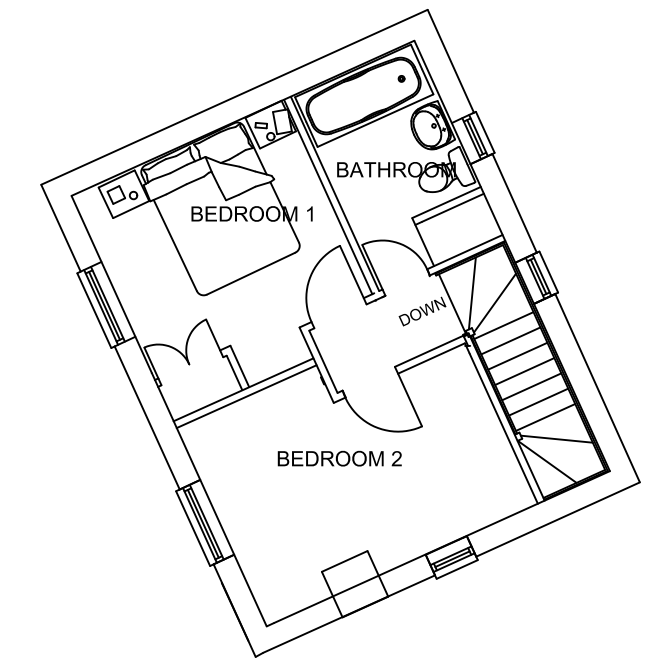


FIRST FLOOR PLAN

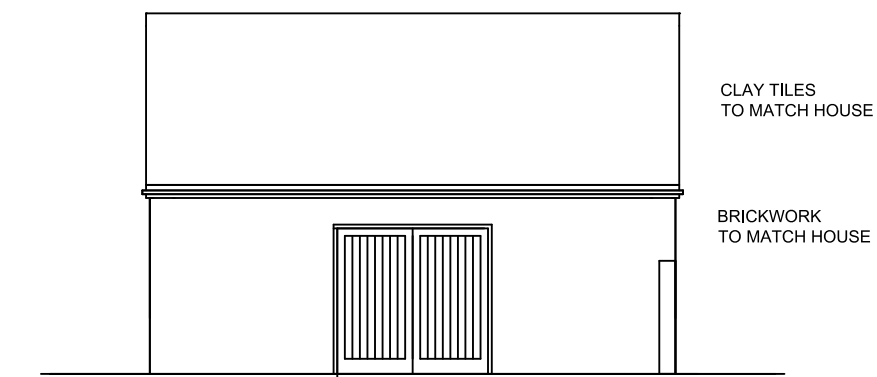

EAST ELEVATION OF WORKSHOP



WEST ELEVATION OF WORKSHOP

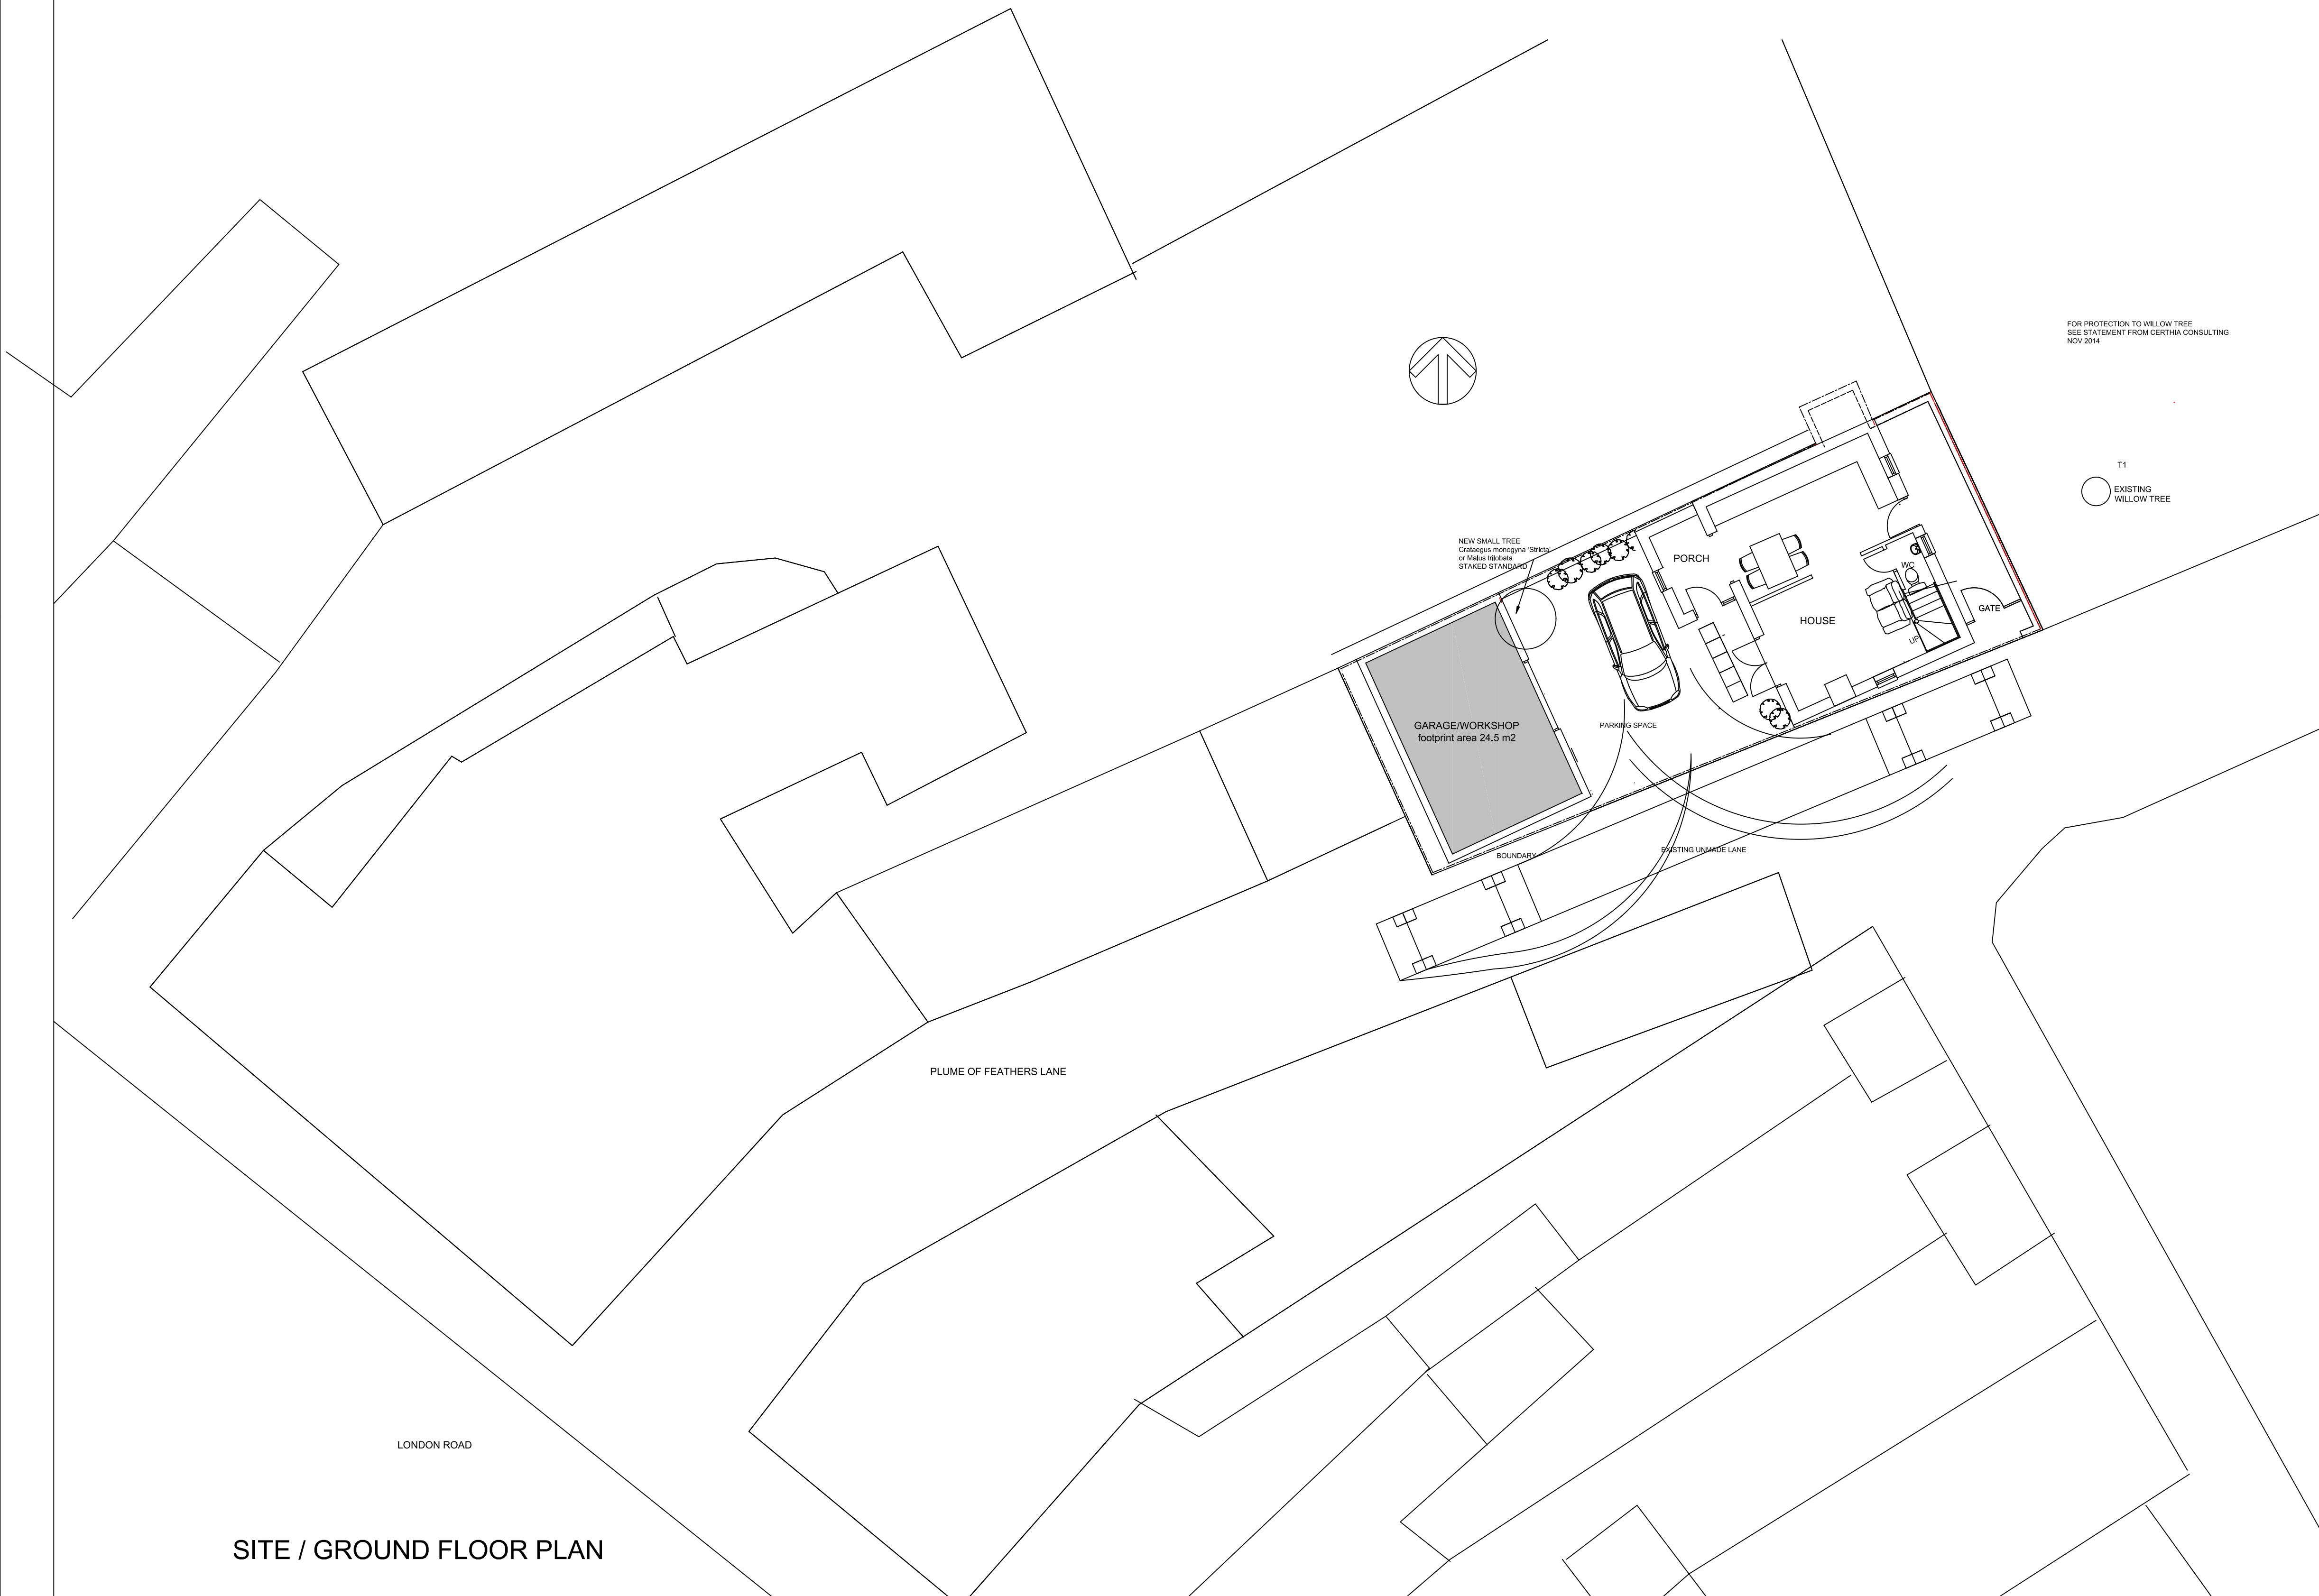

SITE / GROUND FLOOR PLAN

FOR PROTECTION TO WILLOW TREE
SEE STATEMENT FROM CERTHIA CONSULTING
NOV 2014

T1
EXISTING
WILLOW TREE

NEW SMALL TREE
Crataegus monogyna 'Spirita'
or Malus 18/20cm
STAKED STANDARD

GARAGE/WORKSHOP
footprint area 24.5 m2

PARKING SPACE

EXISTING UNPAVED LANE

BOUNDARY

PLUME OF FEATHERS LANE

LONDON ROAD

REV B PARKING AMENDED 14.3.22
REV C PORCH SHOWN 13.2.23
REV D GARAGE POSITION AMENDED 30.3.26
REV E GF SOUTH ELEVATION
WINDOW SHOWN 28.4.28

SITE ON PLUME OF
FEATHERS LANE
LONDON ROAD
MARLBOROUGH

PROPOSED GARAGE/
WORKSHOP

PLANS AND
ELEVATIONS

scale 1:100 July 2021

Andrew Bumphrey Architects
2/3 Silverless Street
Marlborough

821/1 E

0 1 2 3 4 5 10
SCALE IN METRES