



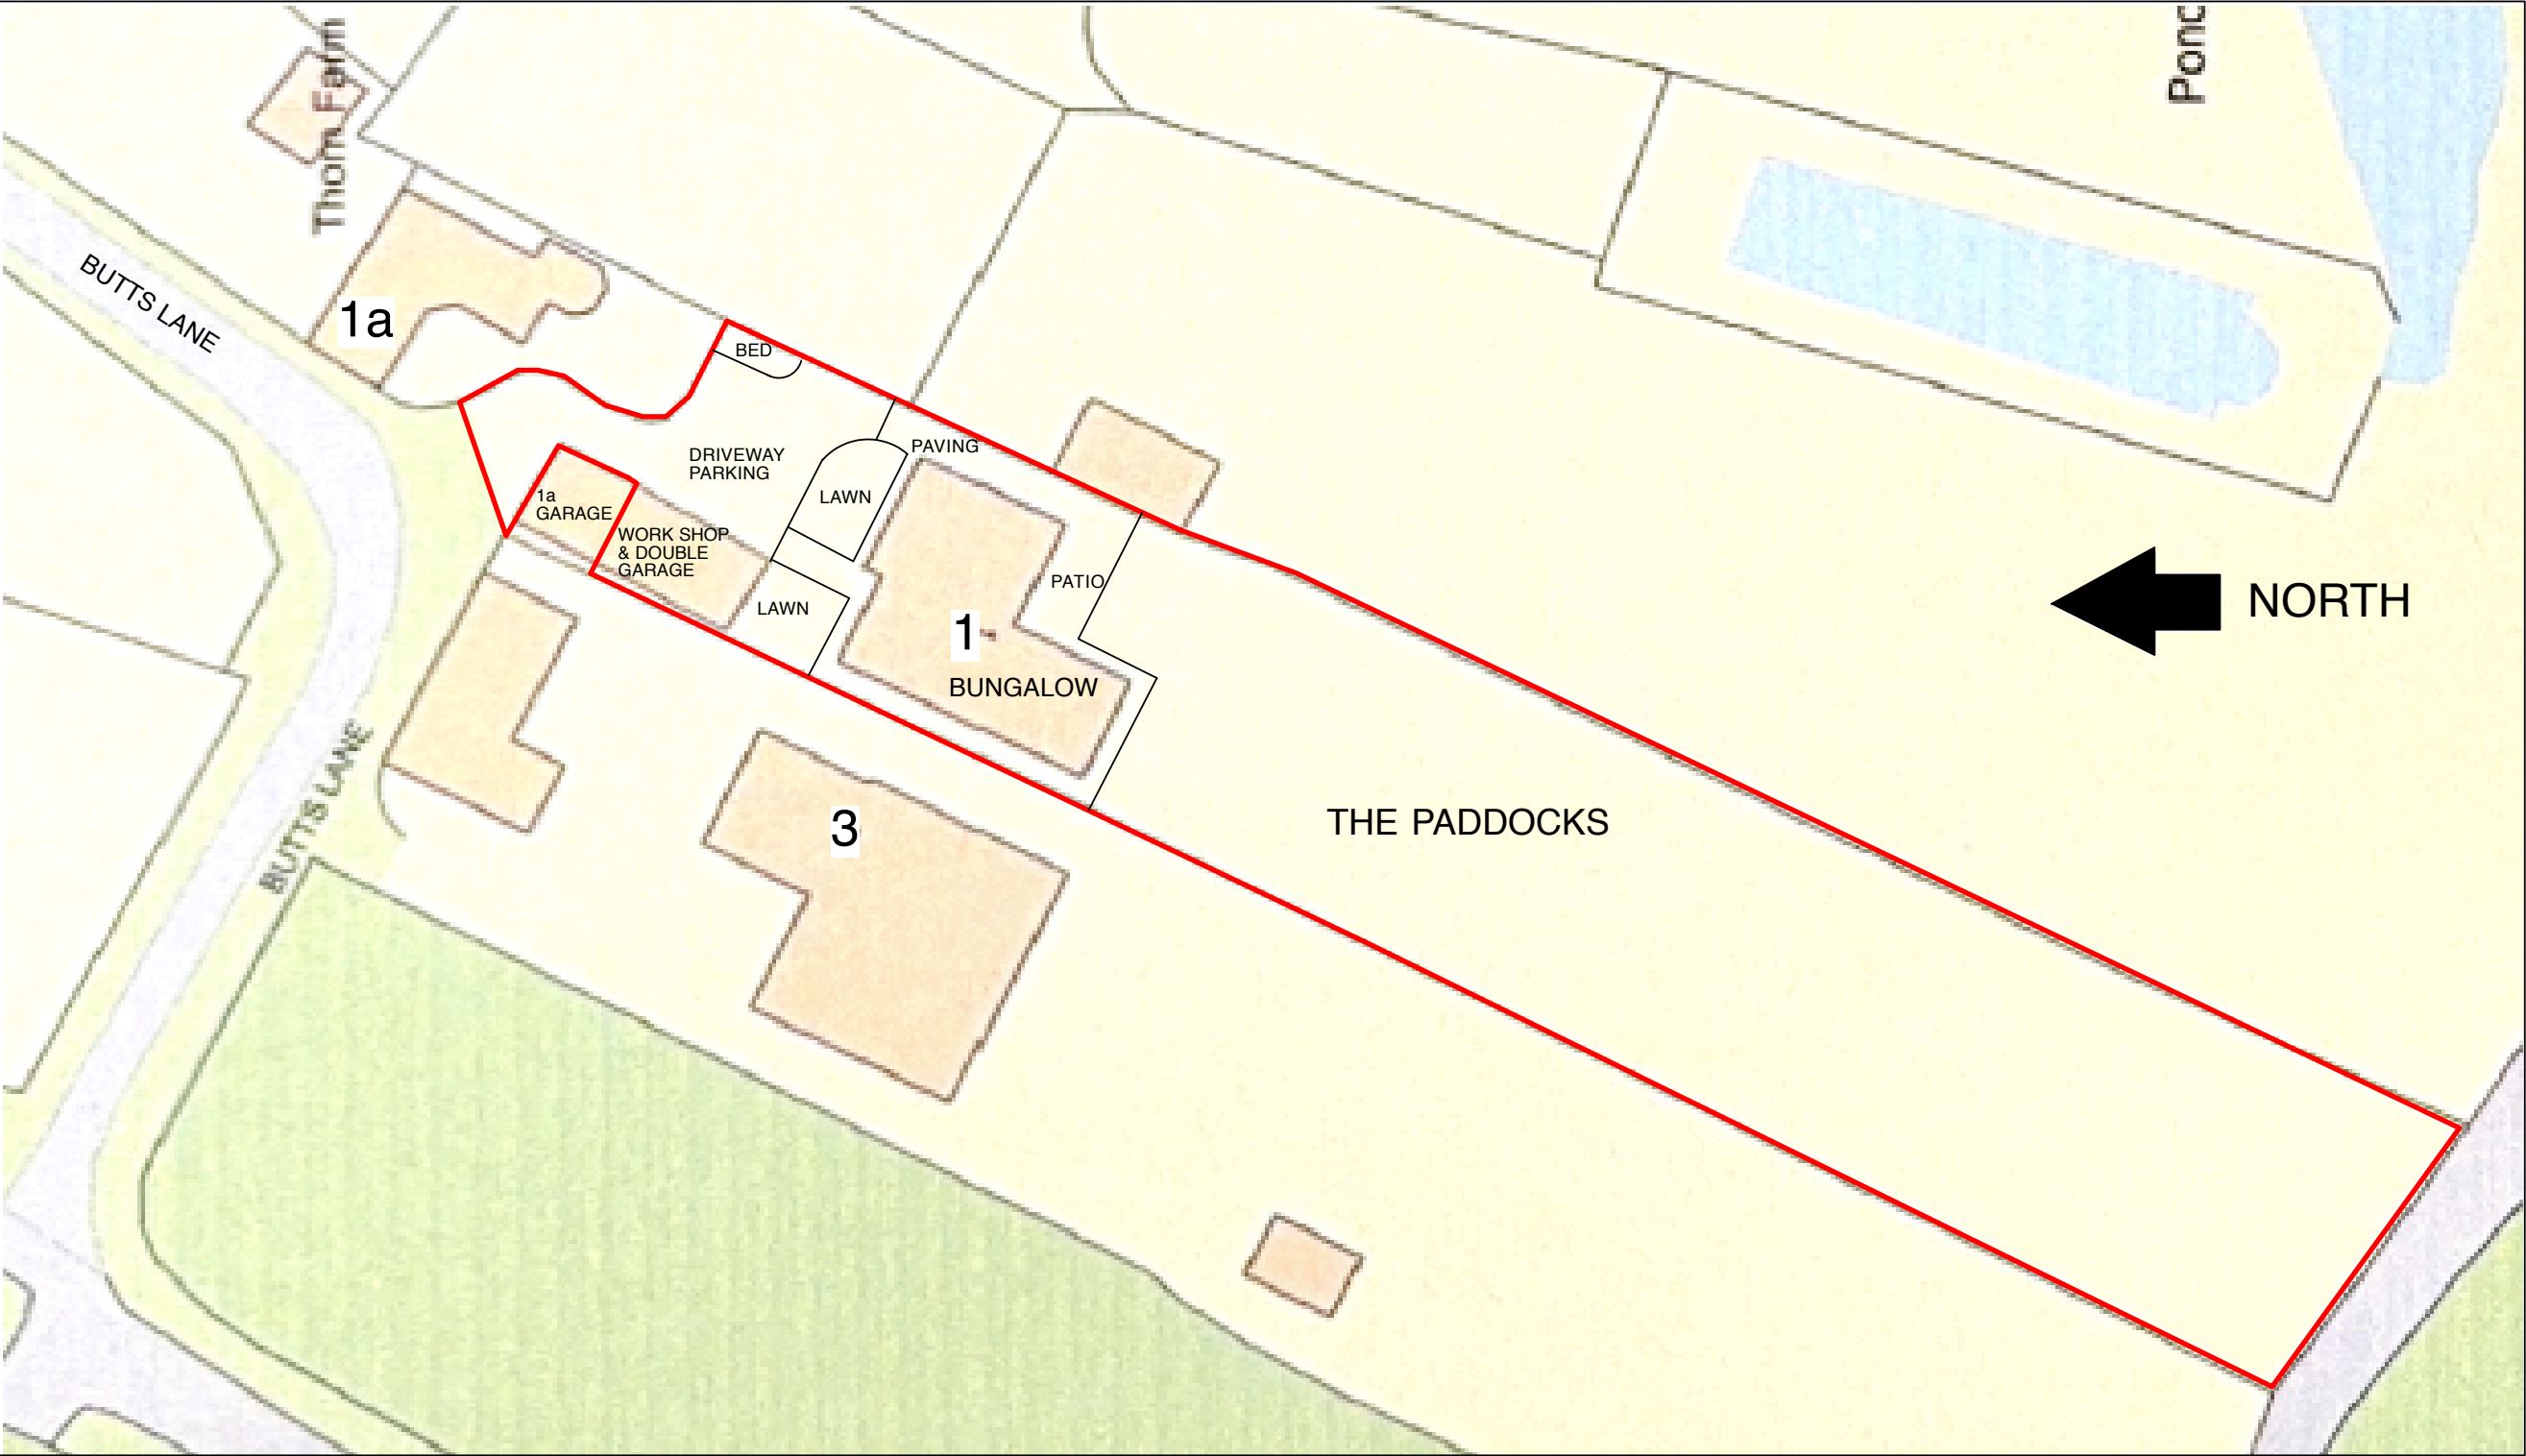

EXISTING SITE PLAN SCALE 1-500

 

Scale Bar Metres

PAGE
SIZE A3

	Address 36 Cherry Orchard Rd West Molesey Surrey KT81QZ	c : Todd Chappell t : 07525061878 e : toddchap2000@yahoo.co.uk	CLIENT	SECTION TITLE	DRAWING TITLE	SCALE	SECTION N°	DRAWING N°	REV.
			Mr Chappell	1 The Paddocks, Butts Lane, Steeple Ashton, Wiltshire BA14 6ET	Existing Site Plan	1:500 @ A3	01	04D	