



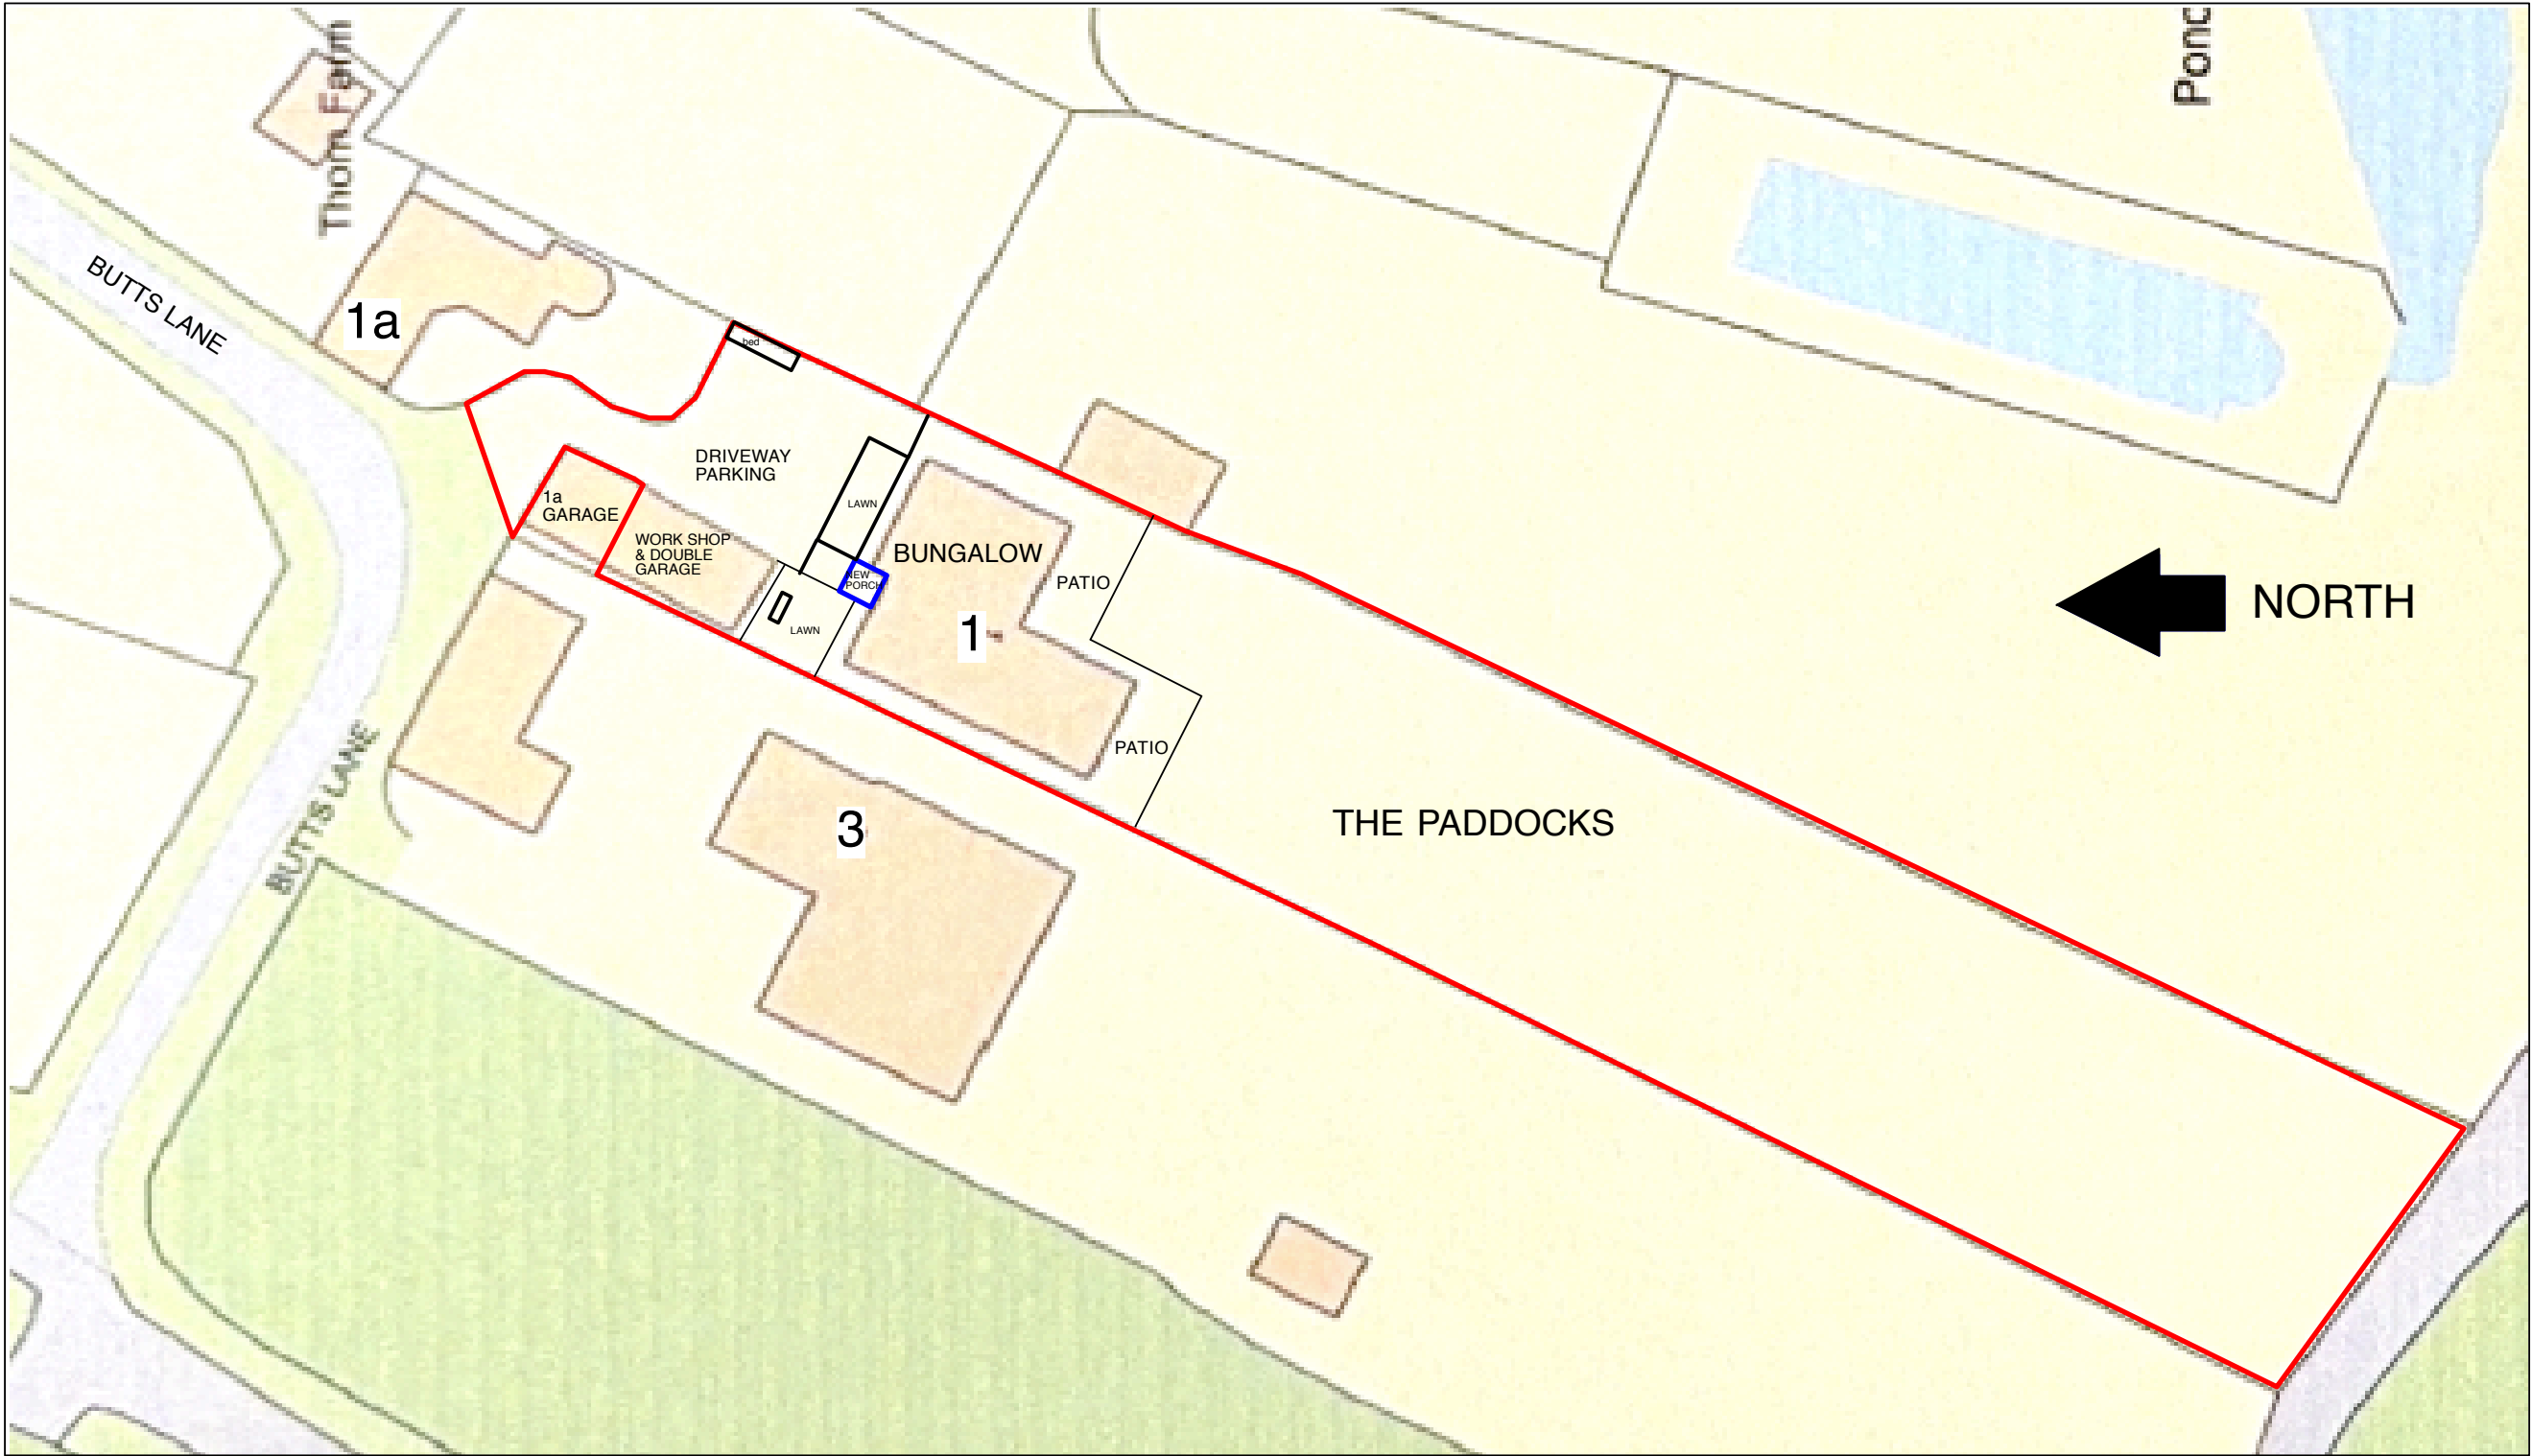

PROPOSED SITE PLAN SCALE 1-500

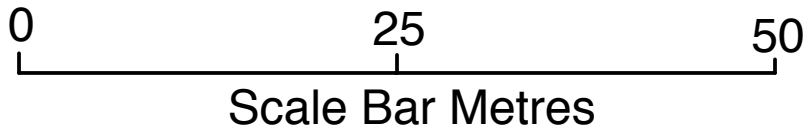

PAGE
SIZE A3

REVISION	Address	CLIENT	SITE ADDRESS	DRAWING TITLE	SCALE	SECTION N°	DRAWING N°	REV.
	36 Cherry Orchard Rd West Molesey Surrey KT81QZ	Mr Chappell	1 The Paddocks, Butts Lane, Steeple Ashton, Wiltshire BA14 6ET	Proposed Site Plan	1-500 @ A3	01	05	