
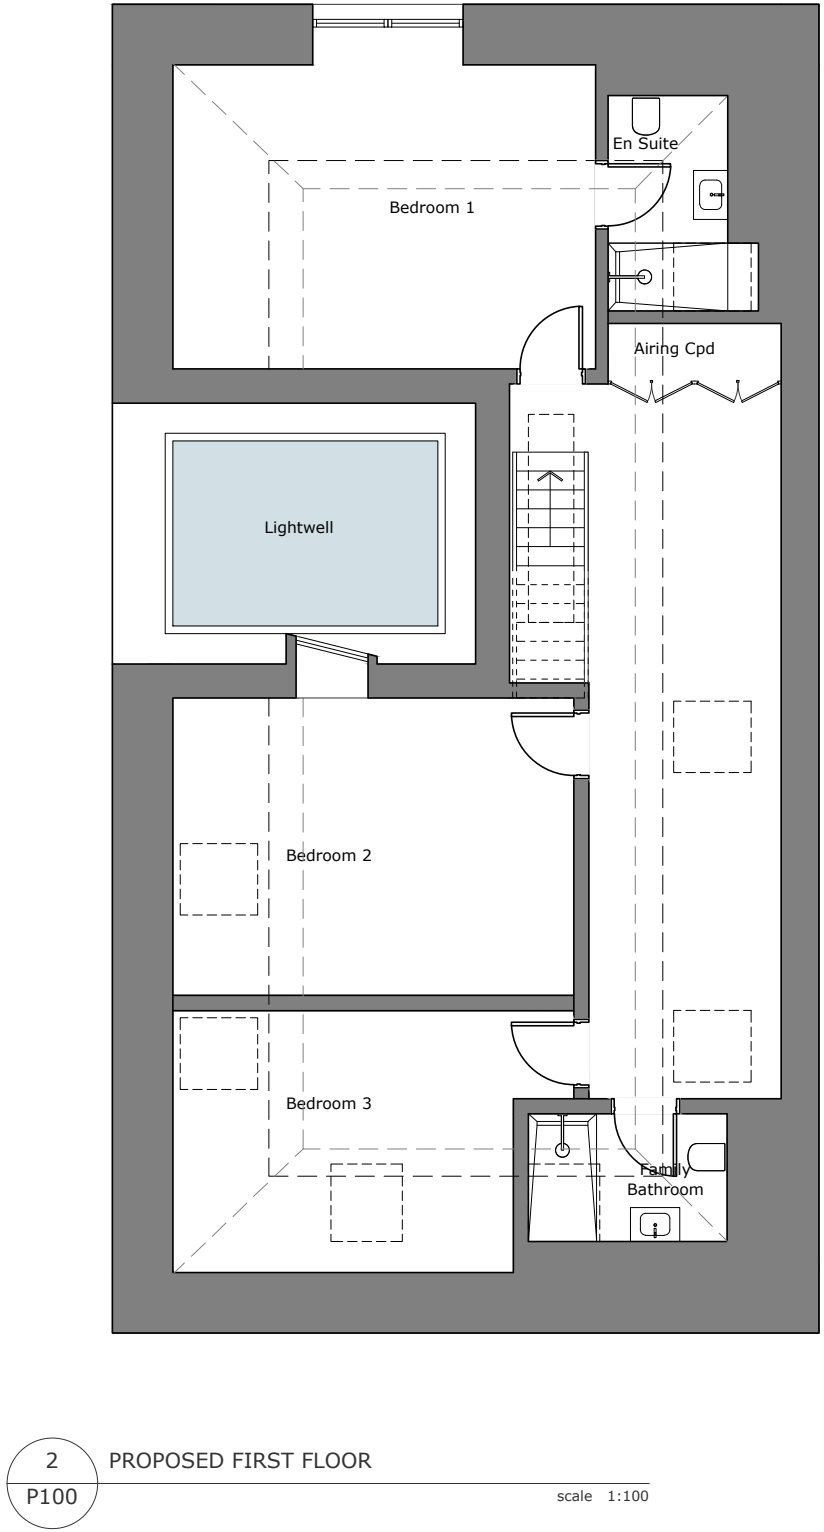


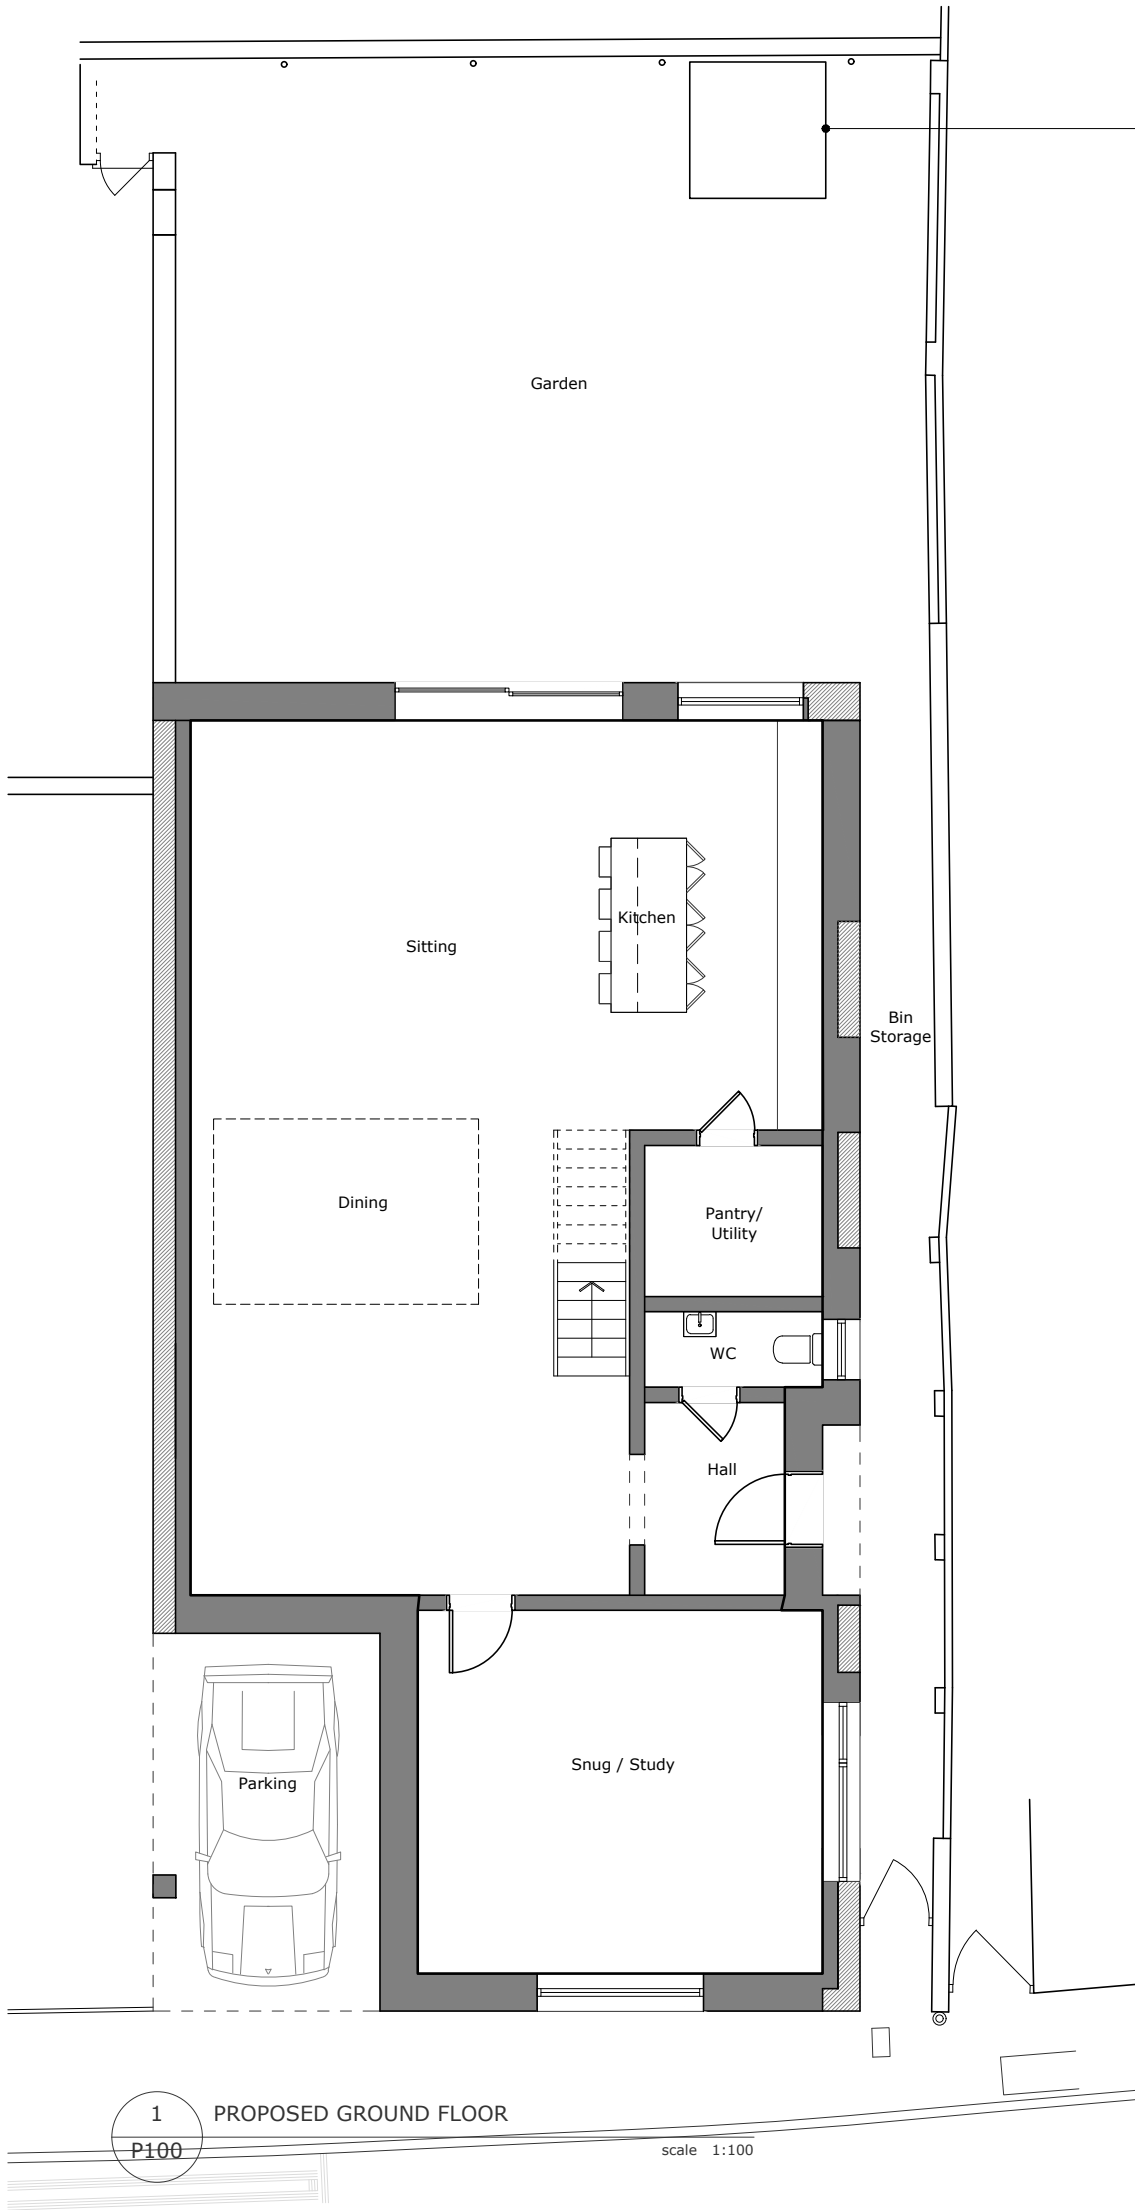

NOTES

This drawing is the copyright of the architects and may not be reproduced without permission.


The contractor is responsible for checking dimensions, tolerances and reference. Any discrepancies to be checked with the architect before proceeding with the works.

Where an item is covered by drawings to different scales, the larger scale drawing is to be worked to.

Scale for planning purposes only, figured dimensions to be worked to at all times.

All work and materials to be in accordance with the building regulations and to comply with the relevant codes of practice and British Standards.

Please note the information is based upon the independent survey information provided. The contractor is to report any discrepancies between the drawings and the site configurations.

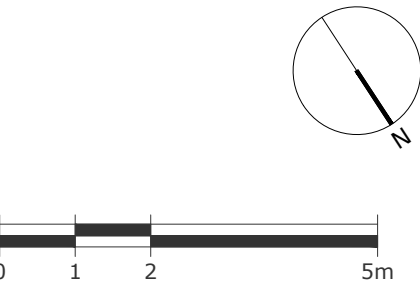

PLANNING AMENDMENTS	07.04.26	E
PLANNING AMENDMENTS	15.01.26	D
details	date	rev

PLANNING

WYNDHAM CONSERVATIVE CLUB

PROPOSED GROUND AND FIRST FLOOR PLANS

Date	Client	
DECEMBER 2024	Mr P Connolly	
Scale	Drawing no.	Revision
1:100 @ A3	24 / 842 / P100	E