

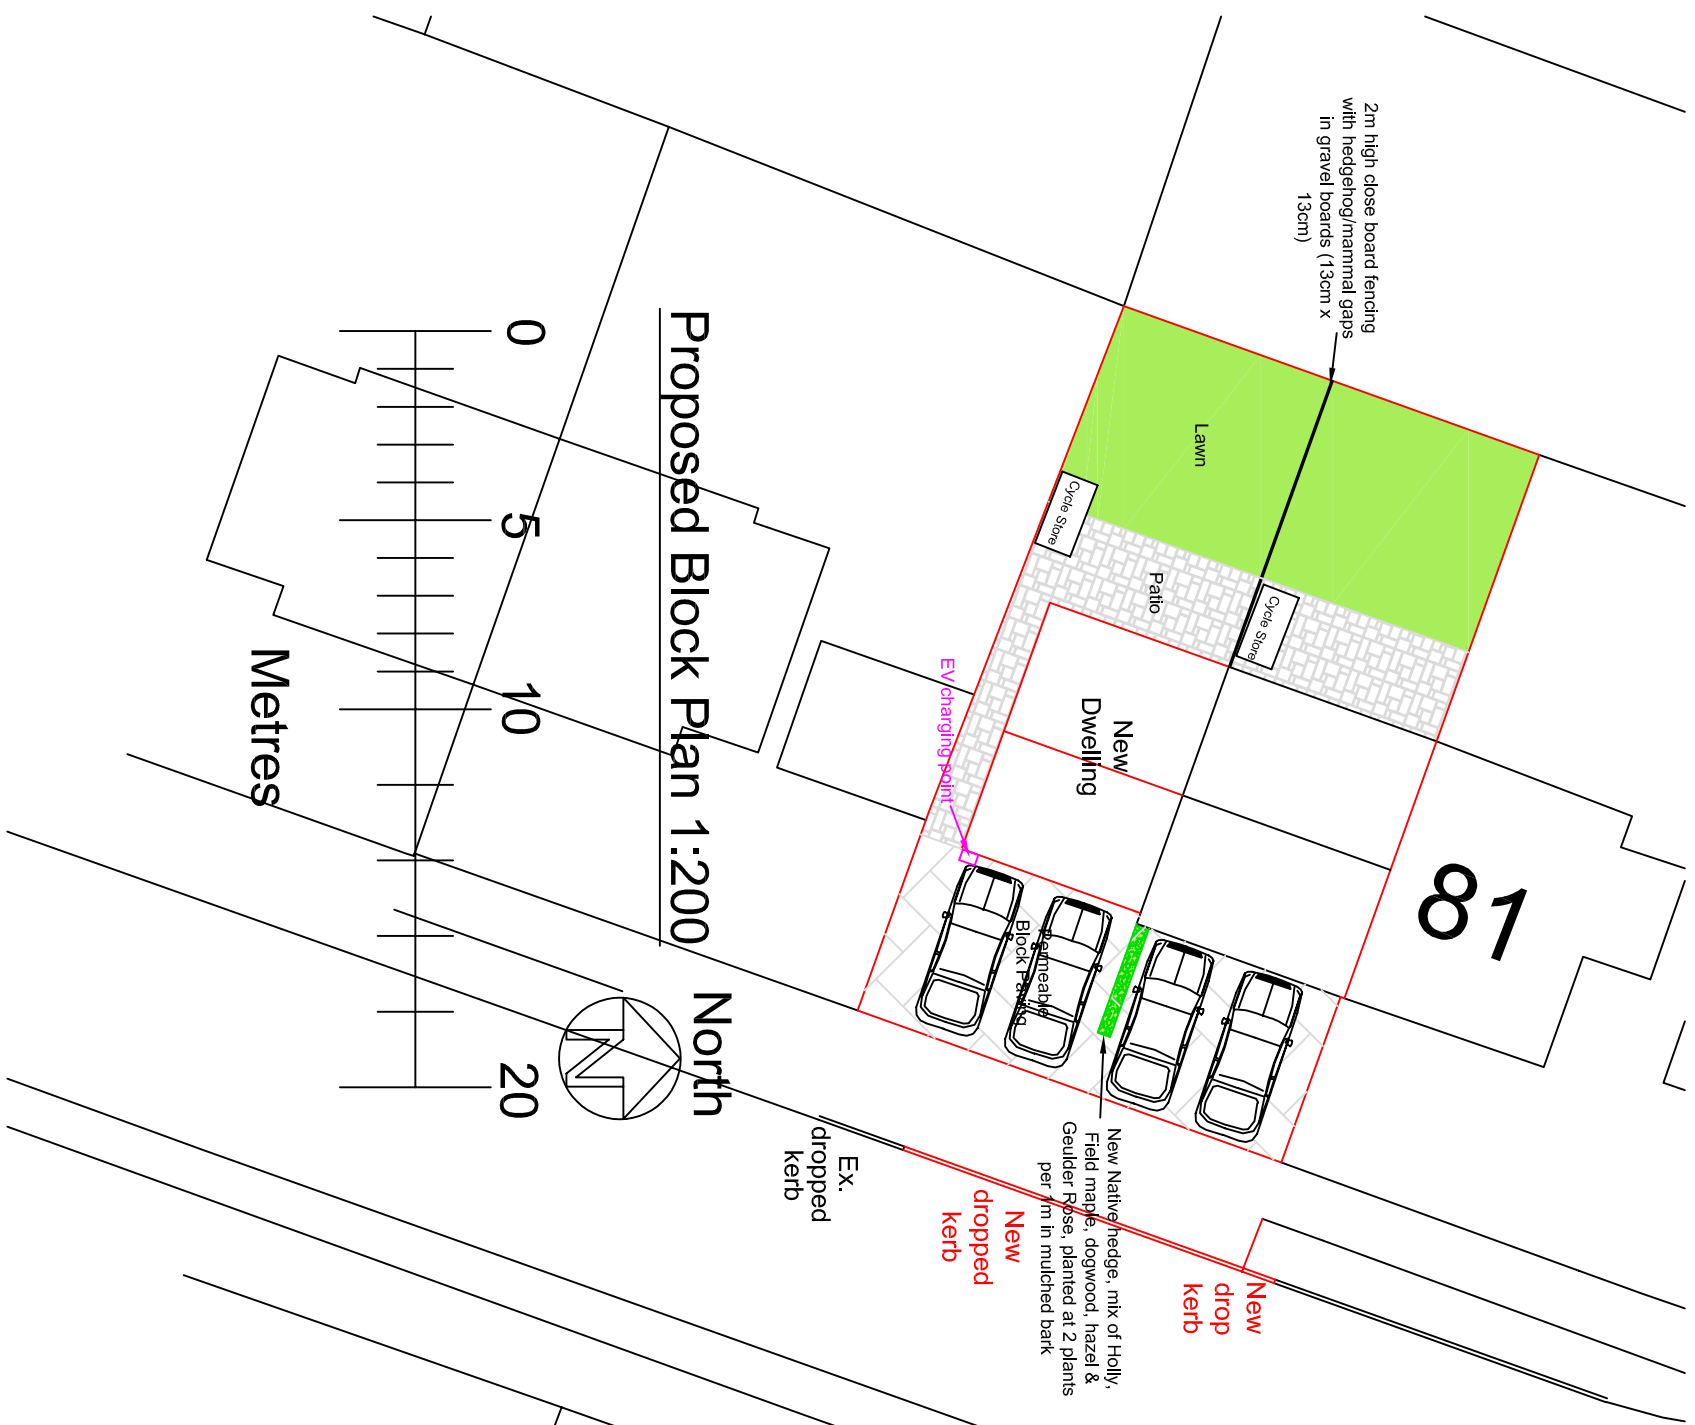



Front Elevation

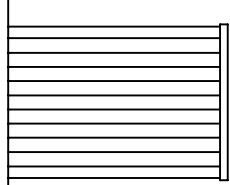

Side Elevation



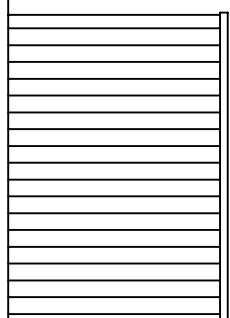


Rear Elevation

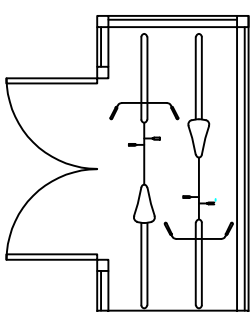

Cycle Store Floor Plan

Cycle Store Details 1:50

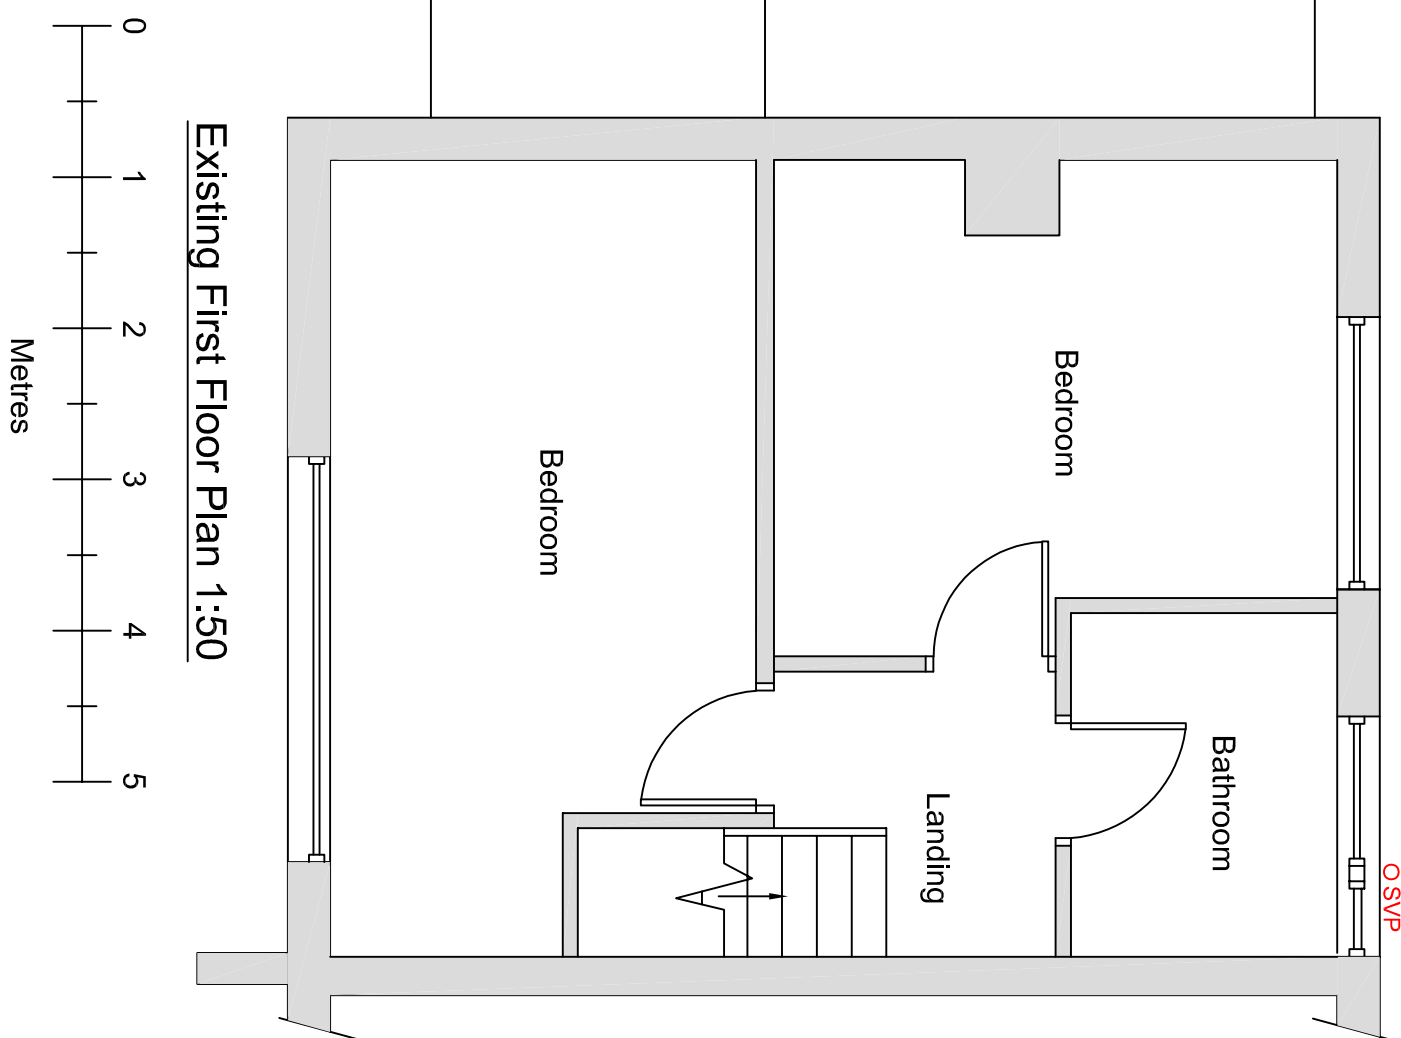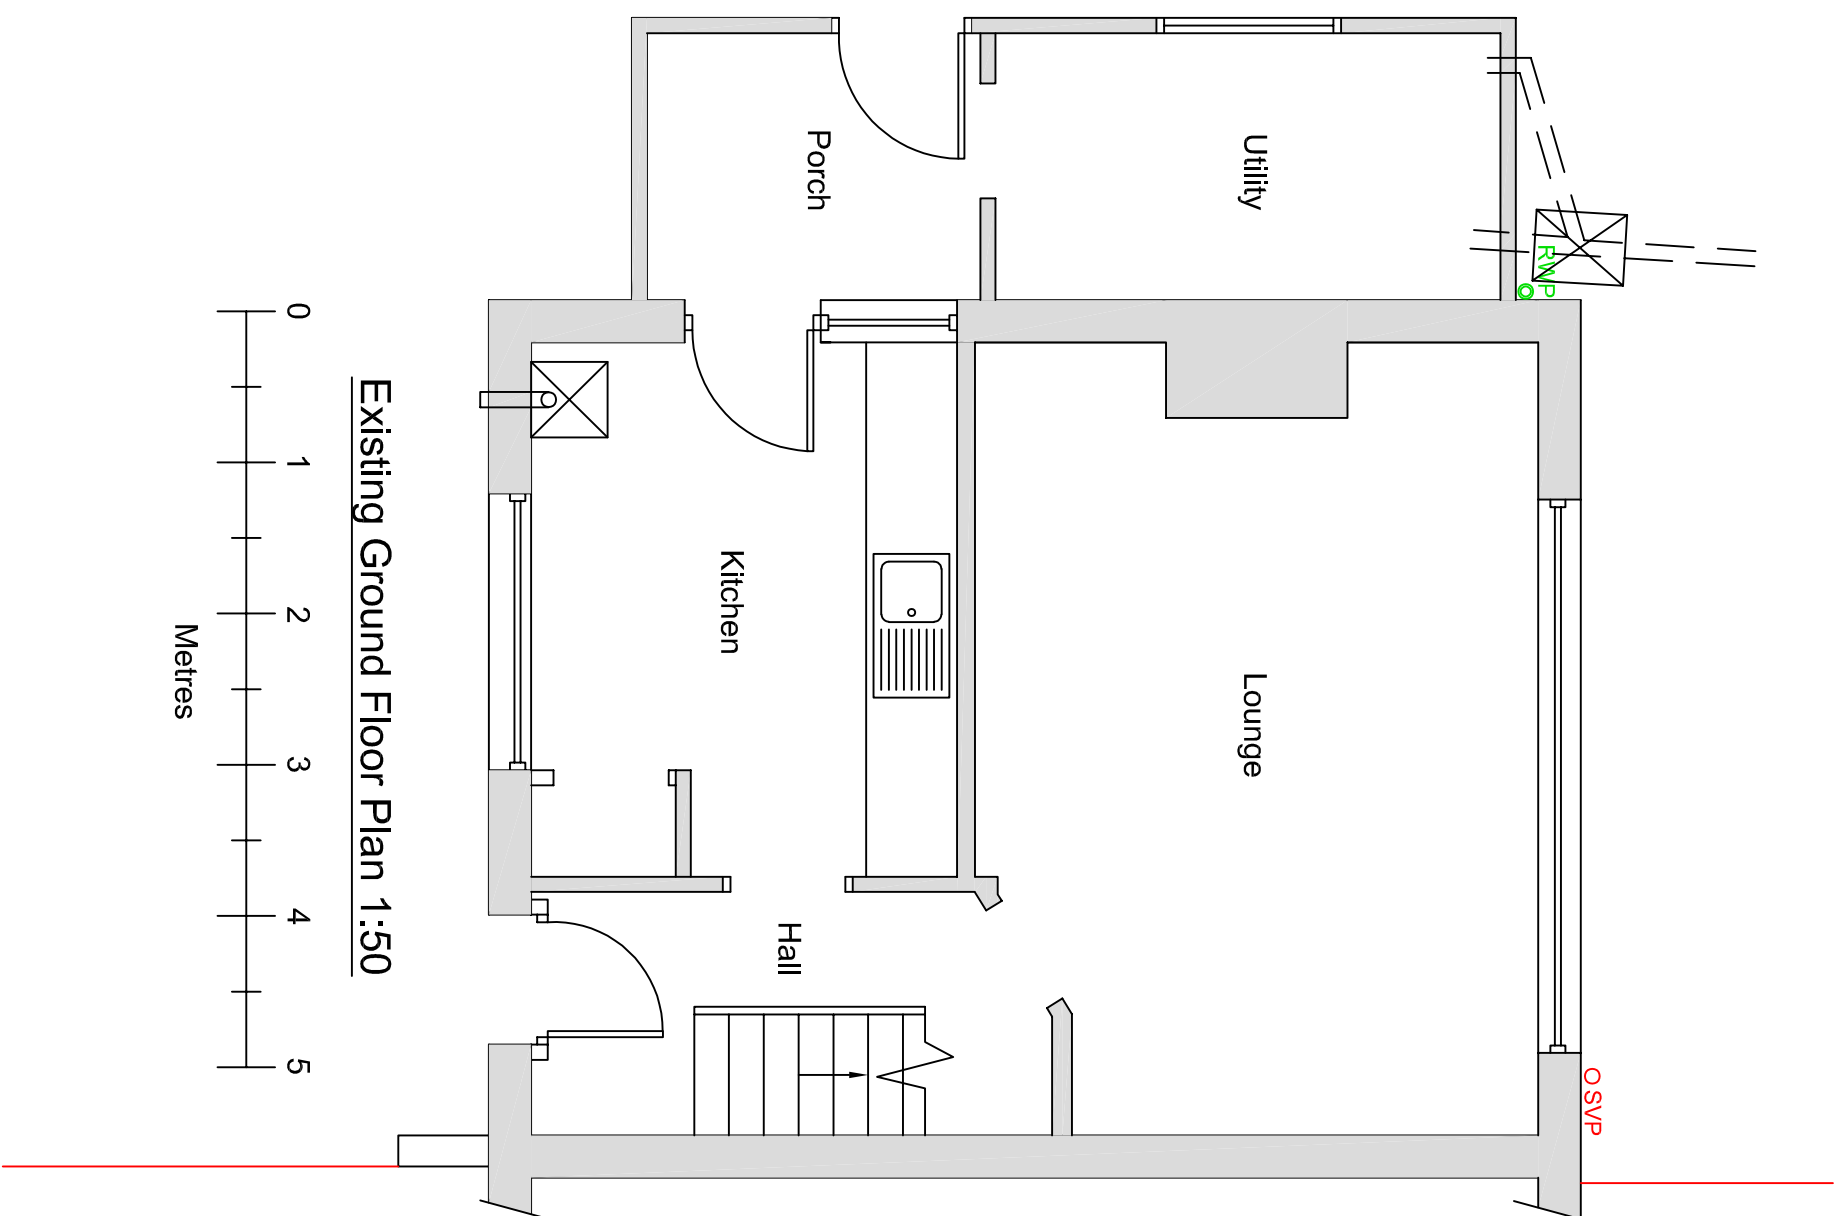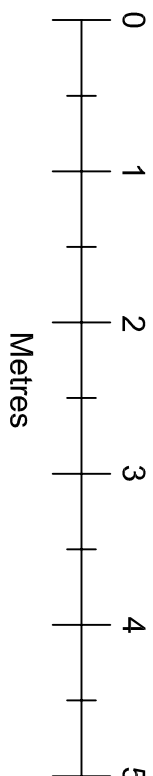

|                                 |                             |  |  |       |                 |  |  |
|---------------------------------|-----------------------------|--|--|-------|-----------------|--|--|
| Drawn by                        | A Harlow & Son 01225 938329 |  |  |       |                 |  |  |
| <u>Proposed New Dwelling at</u> |                             |  |  |       |                 |  |  |
| 79 Dickens Avenue               |                             |  |  |       |                 |  |  |
| Corsham                         |                             |  |  |       |                 |  |  |
| Wiltshire                       |                             |  |  |       |                 |  |  |
| SN13 0AQ                        |                             |  |  |       |                 |  |  |
| A1 Papersize                    |                             |  |  |       |                 |  |  |
|                                 |                             |  |  | Scale | 1:200, 1:50     |  |  |
|                                 |                             |  |  | Date  | 17th March 2026 |  |  |
| Drawing No AH2025/81            |                             |  |  |       |                 |  |  |
| Sheet 2 of 2                    |                             |  |  |       |                 |  |  |