




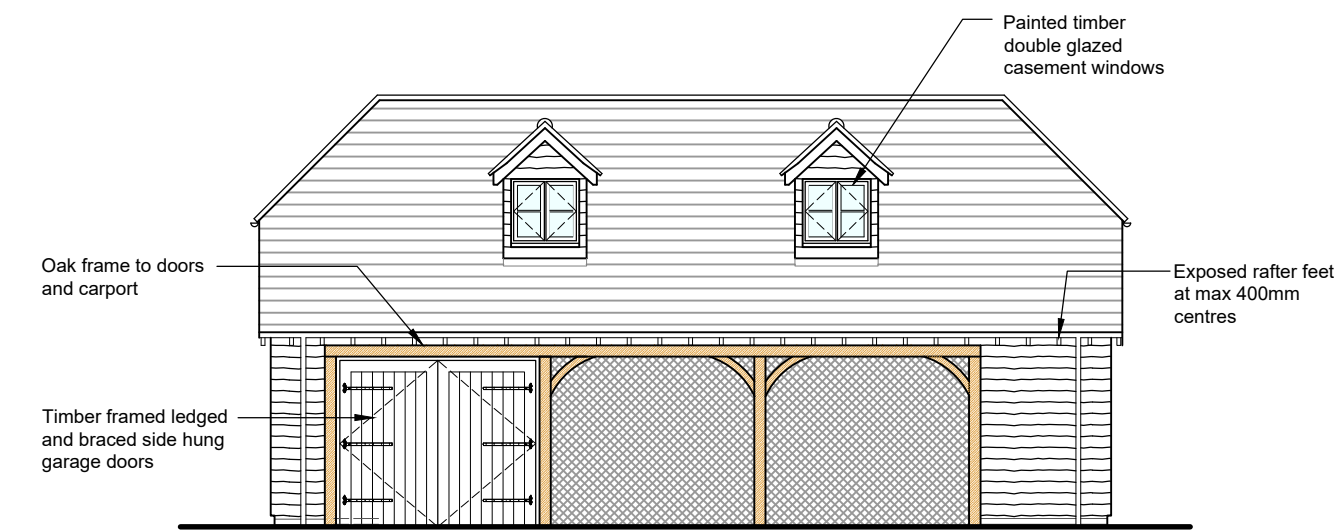


PROPOSED FRONT ELEVATION (east)
Scale 1:100

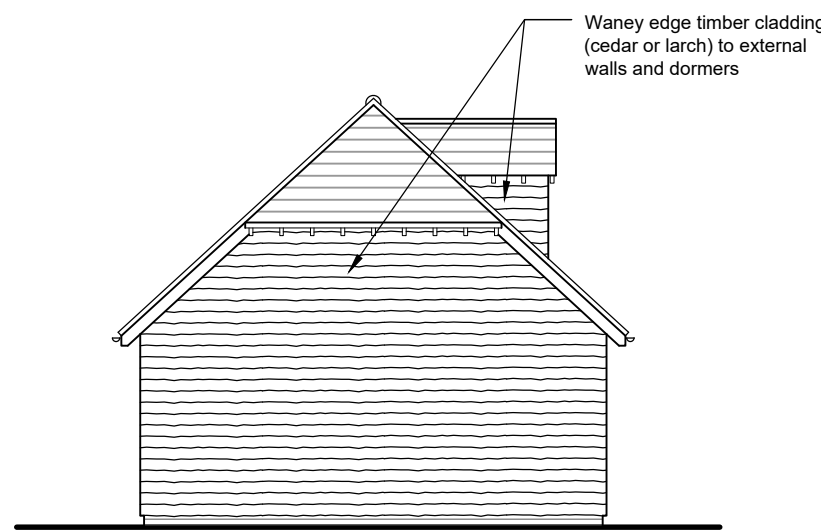


PROPOSED SIDE ELEVATION (south)
Scale 1:100

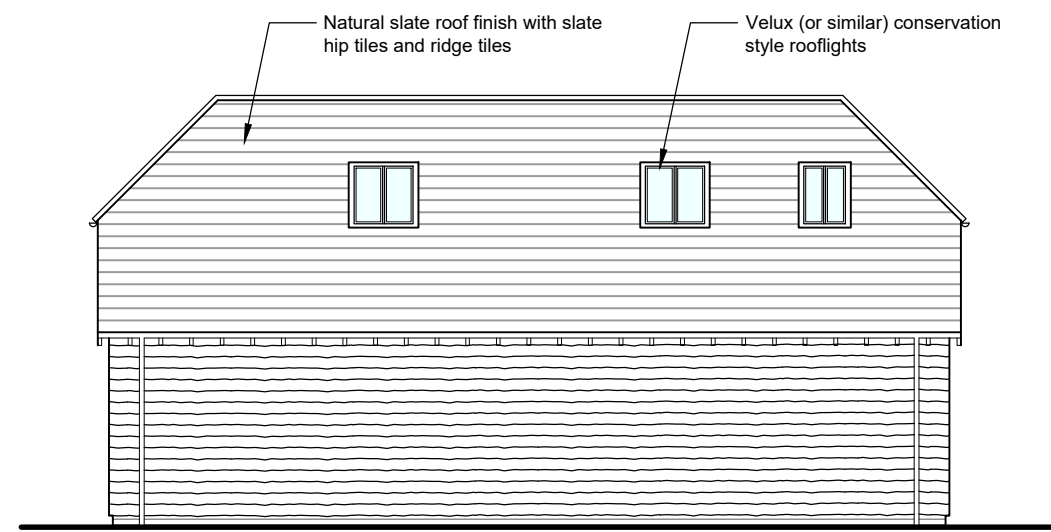


PROPOSED REAR ELEVATION (west)
Scale 1:100

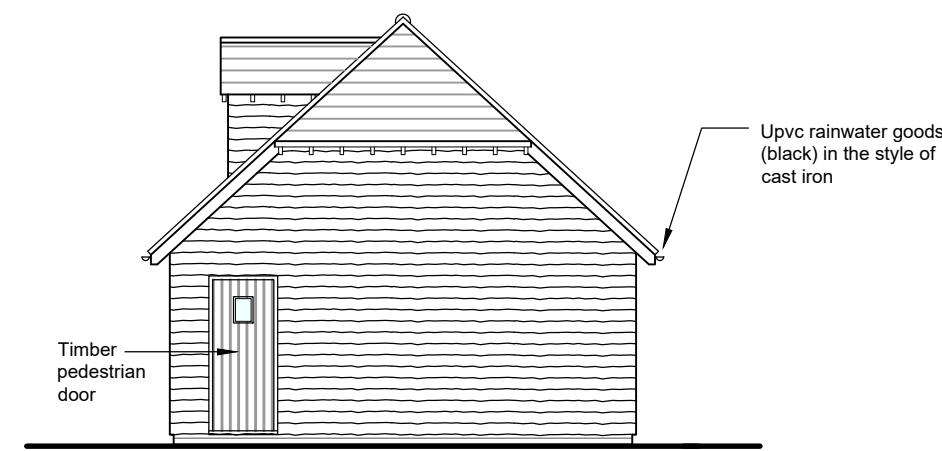


PROPOSED SIDE ELEVATION (north)
Scale 1:100

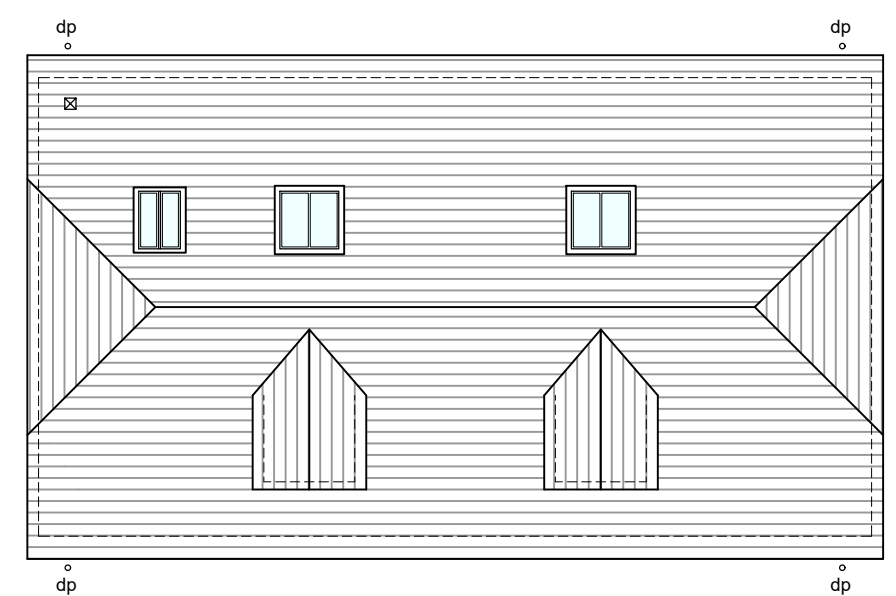


PROPOSED ROOF PLAN
Scale 1:100

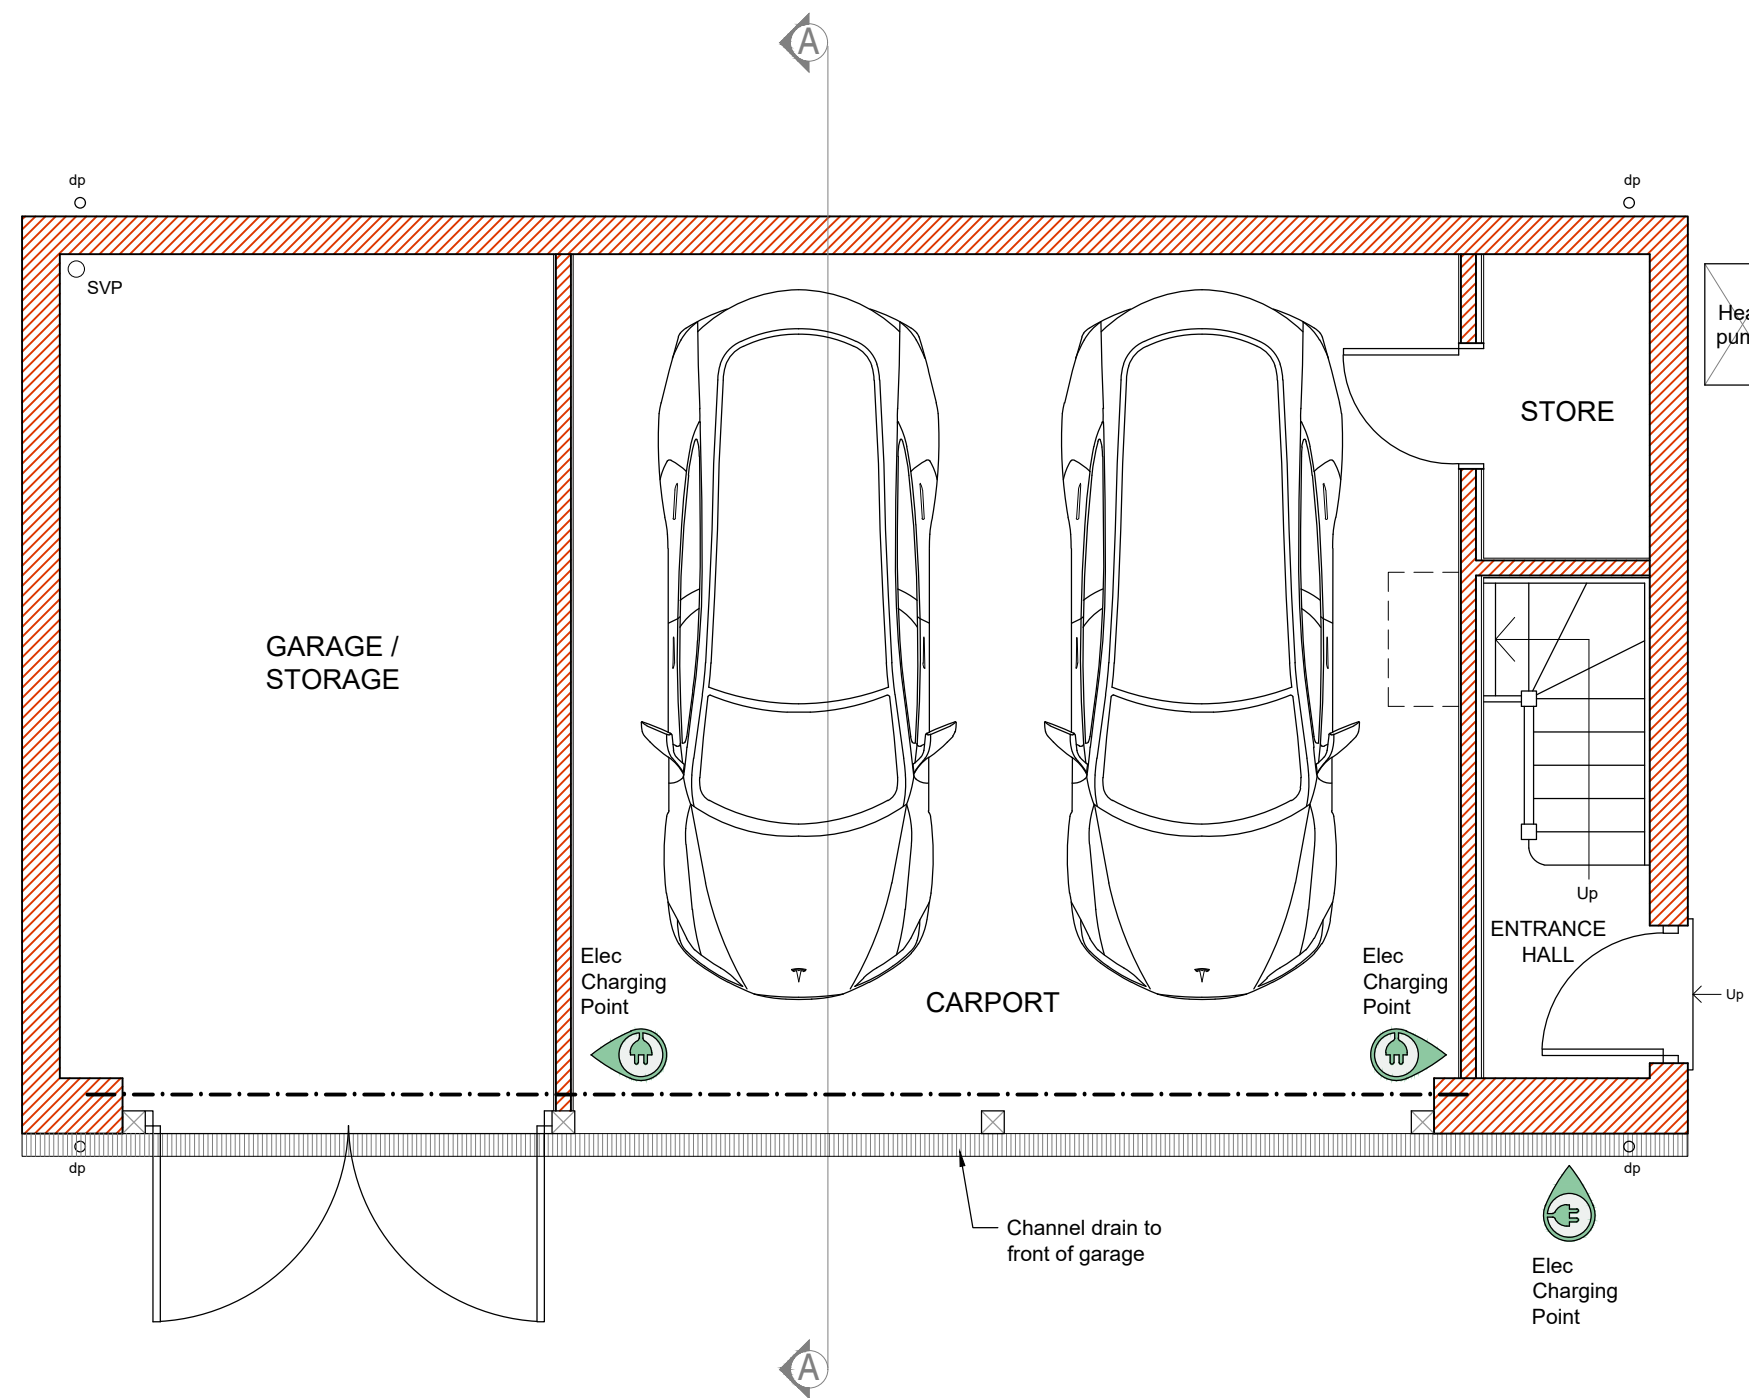


PROPOSED GROUND FLOOR LAYOUT
Scale 1:50

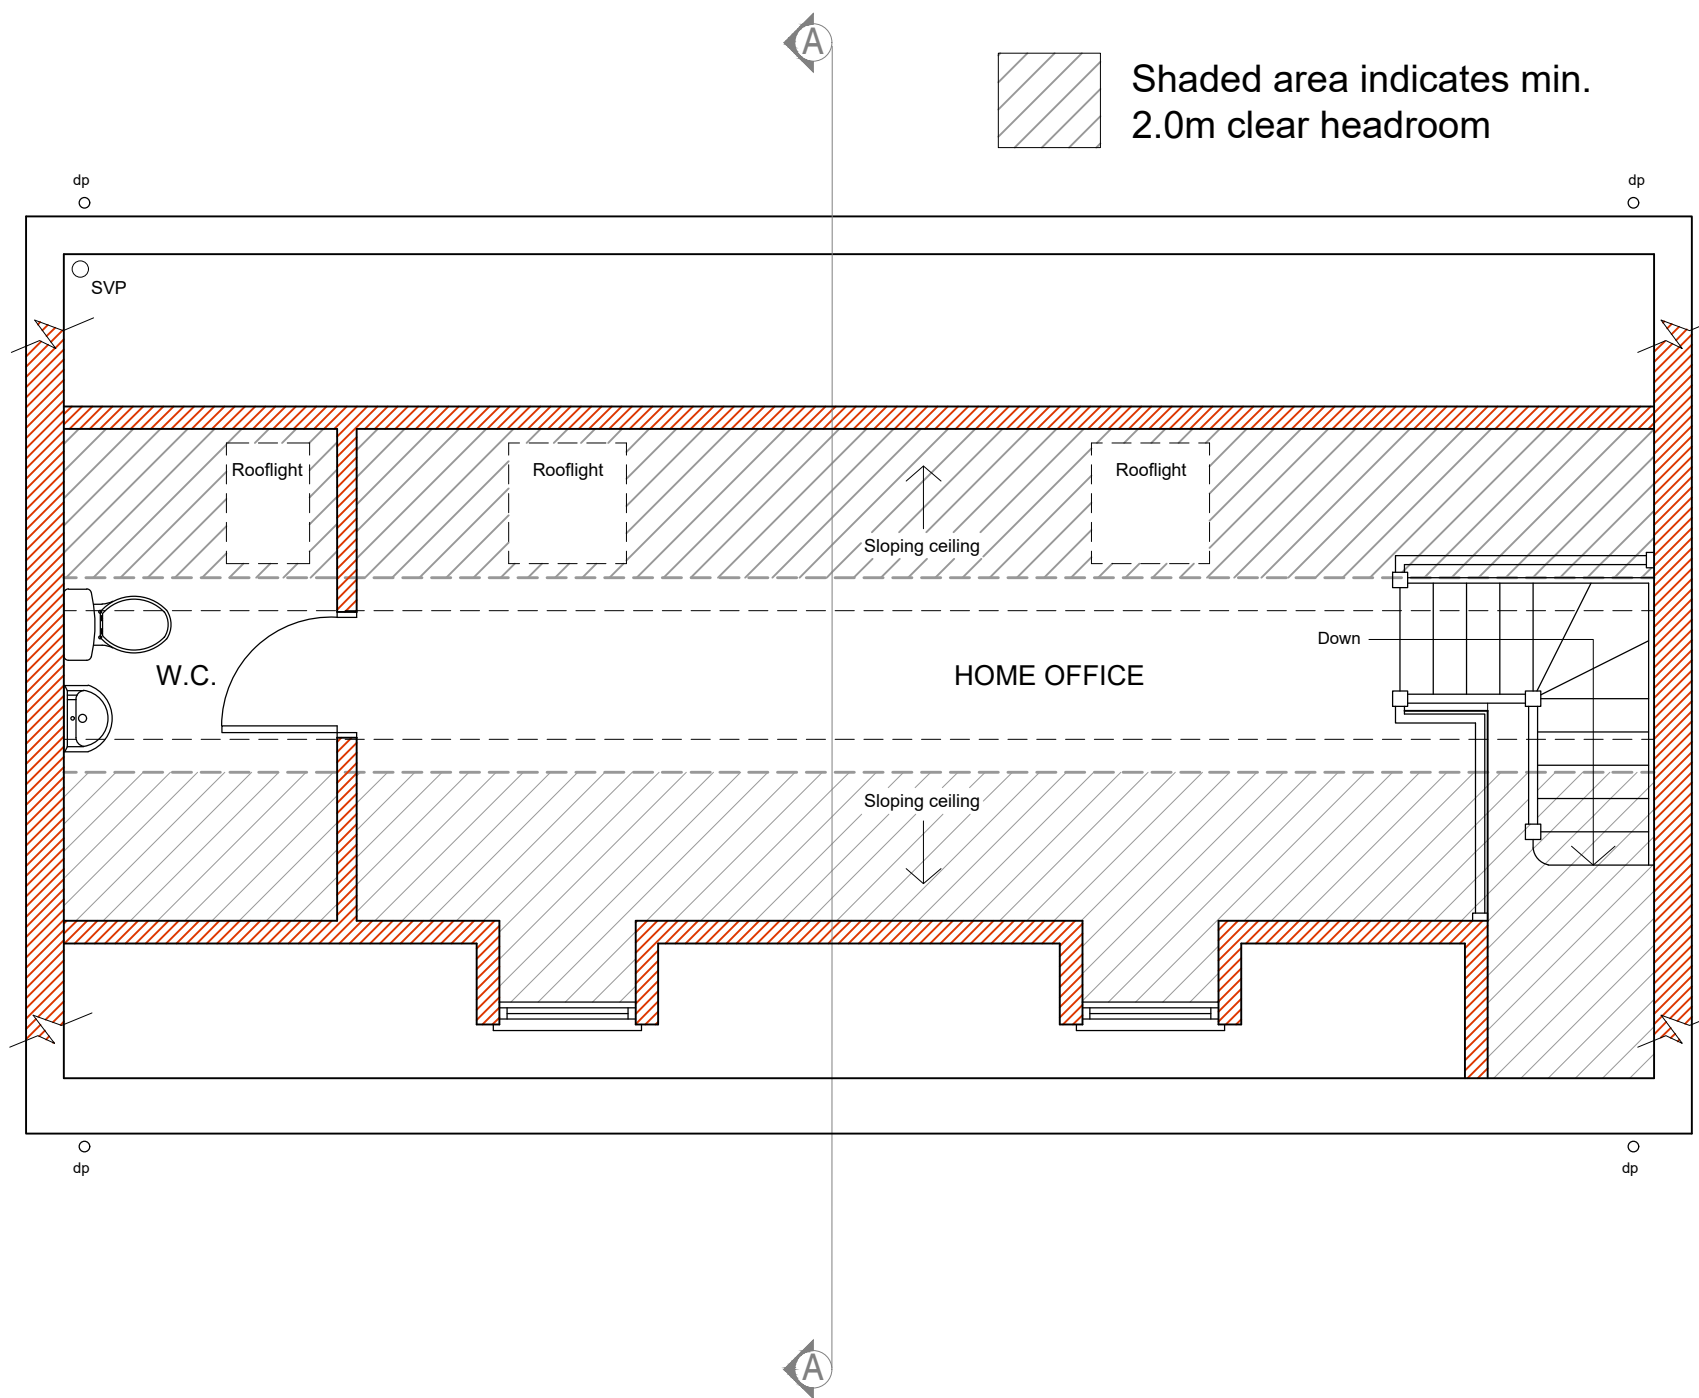


PROPOSED FIRST FLOOR LAYOUT
Scale 1:50

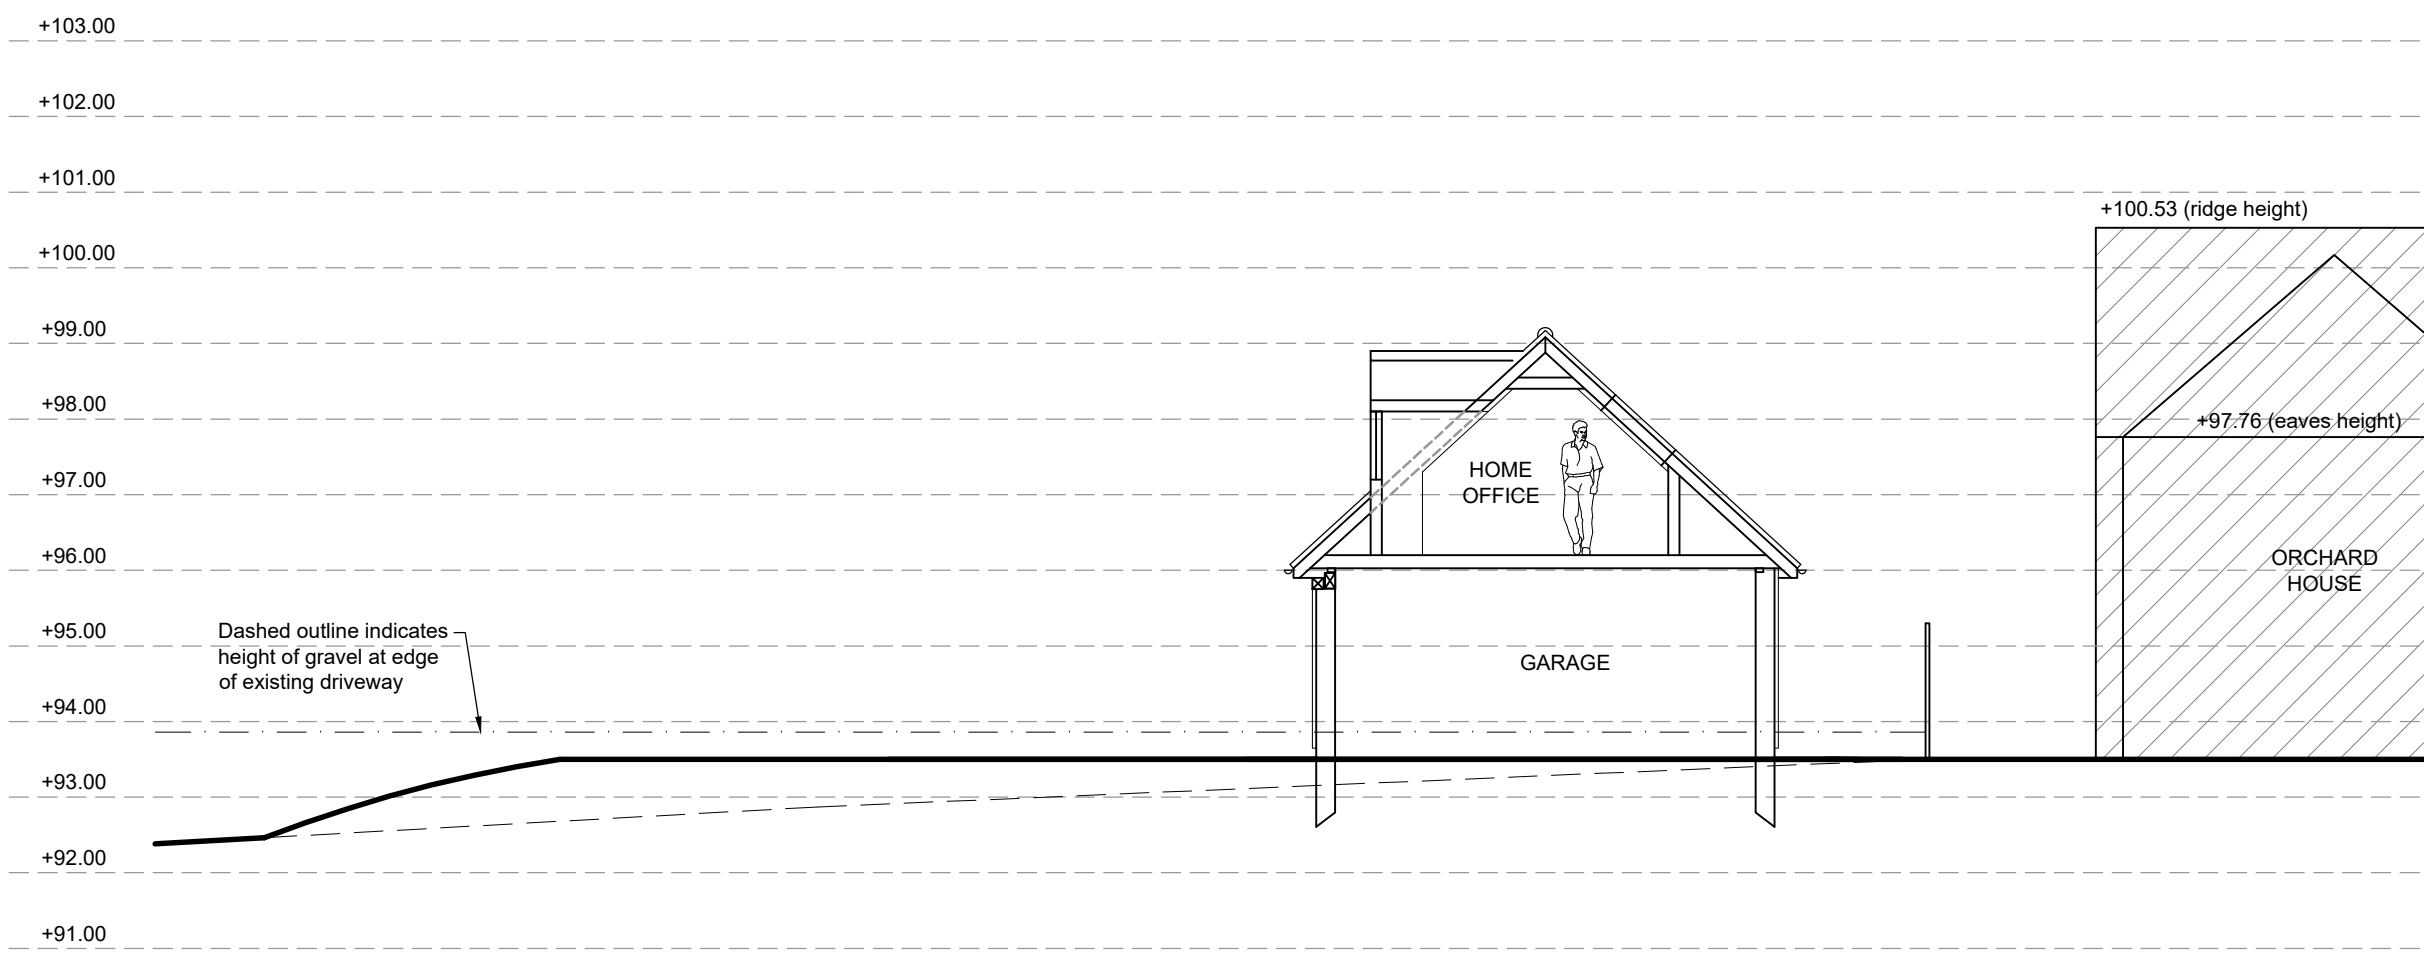


PROPOSED SECTION A - A
Scale 1:100

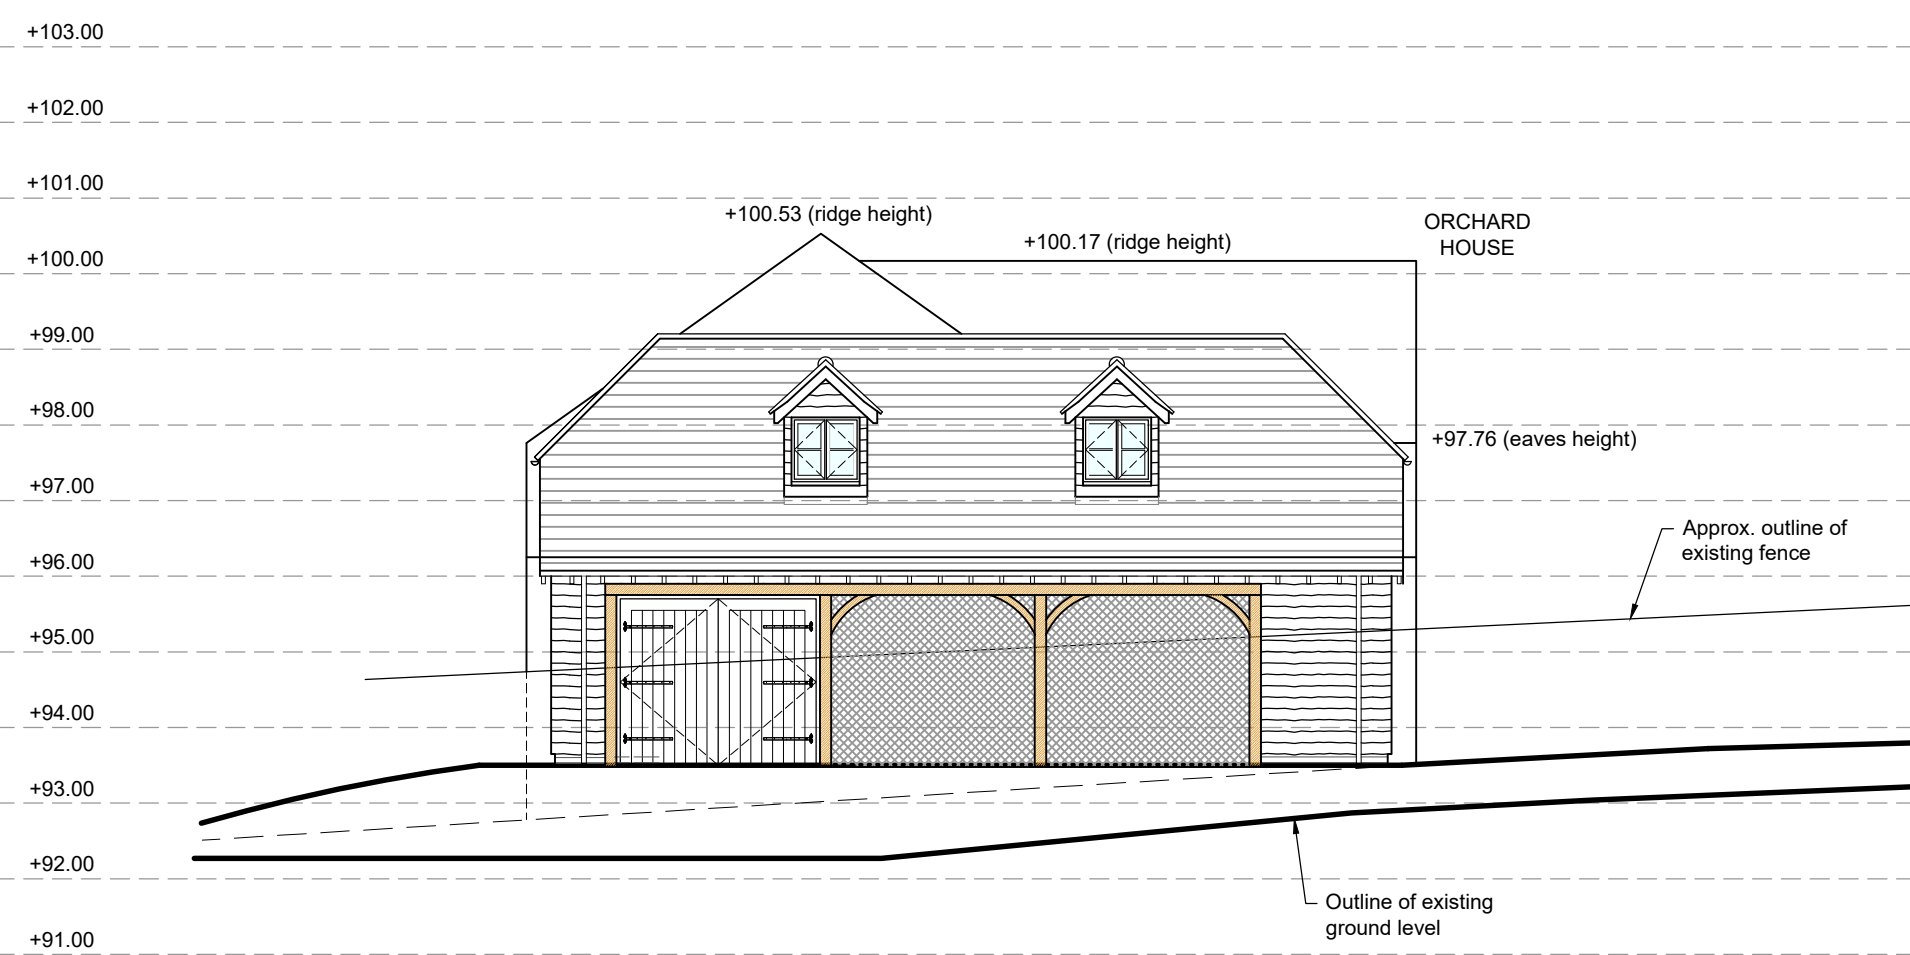

PROPOSED FRONT ELEVATION LEVELS
Scale 1:100

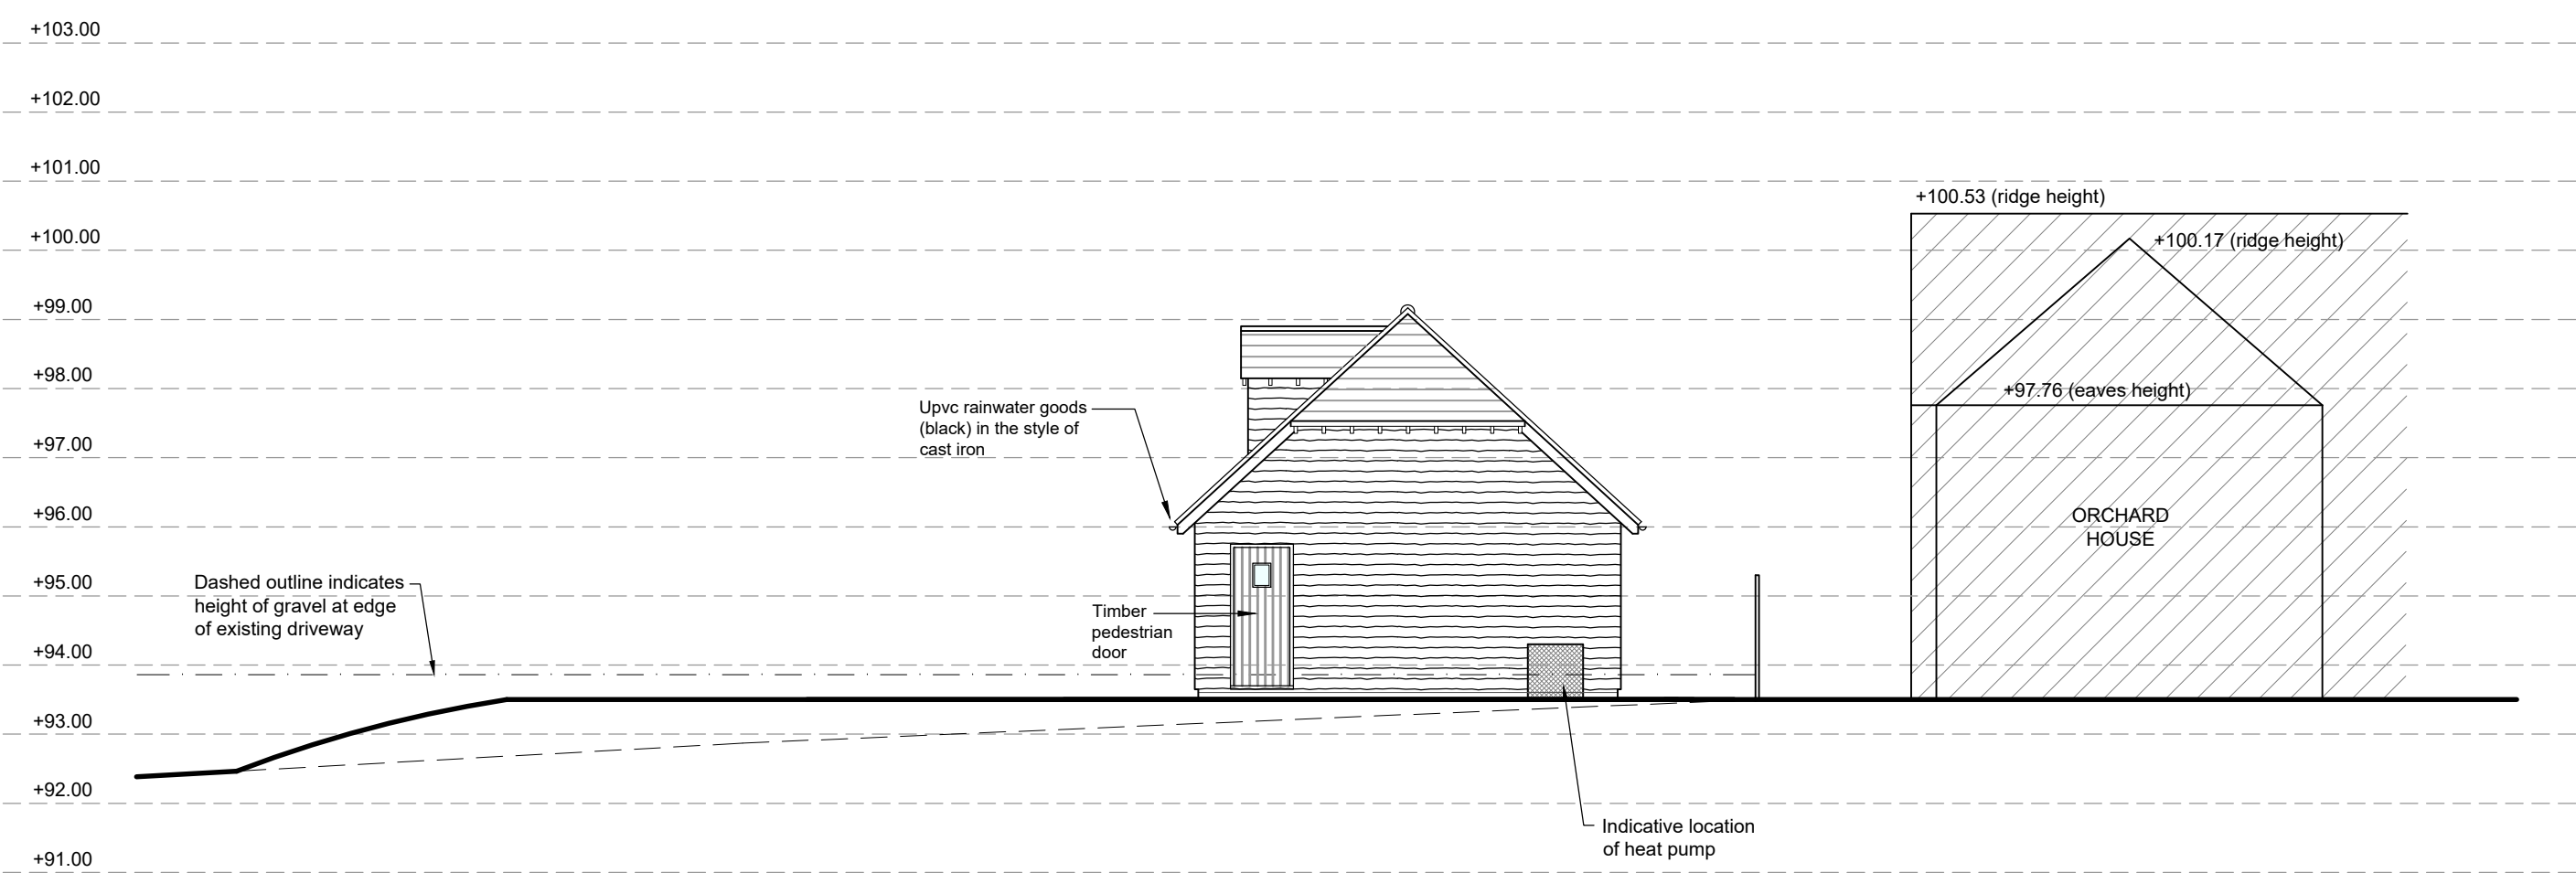

PROPOSED SIDE ELEVATION LEVELS
Scale 1:100

 

JOB TITLE Erection of three bay garage with home office over, and formation of hardstanding at College Farm House, Pewsey Road, Upavon, Pewsey, SN9 6DT For Mrs K. Scruby		DRAWING NUMBER College Farm House - Proposed - 05		REV D
DRAWING TITLE Proposed Garage Elevations, Layouts and Roof Plan		REVISIONS Rev 'A' - 06.05.2025 - Amendments to scheme - AJA Rev 'B' - 10.06.2025 - Amendments to scheme - AJA Rev 'C' - 27.08.2025 - Amendments to scheme - AJA Rev 'D' - 23.04.2026 - Amendments to scheme - AJA		
SCALE As Indicated	DATE Sept. 23	DRAWN BY AJA	PAPER SIZE A1	JOB No. 1496

Ground Floor
6 Pelhams Court
Marlborough
Wiltshire SN8 2AG
T. 01672 518 278
E. info@tuttlearchserv.co.uk
F. facebook.com/tuttlearchserv
W. tuttlearchserv.co.uk