



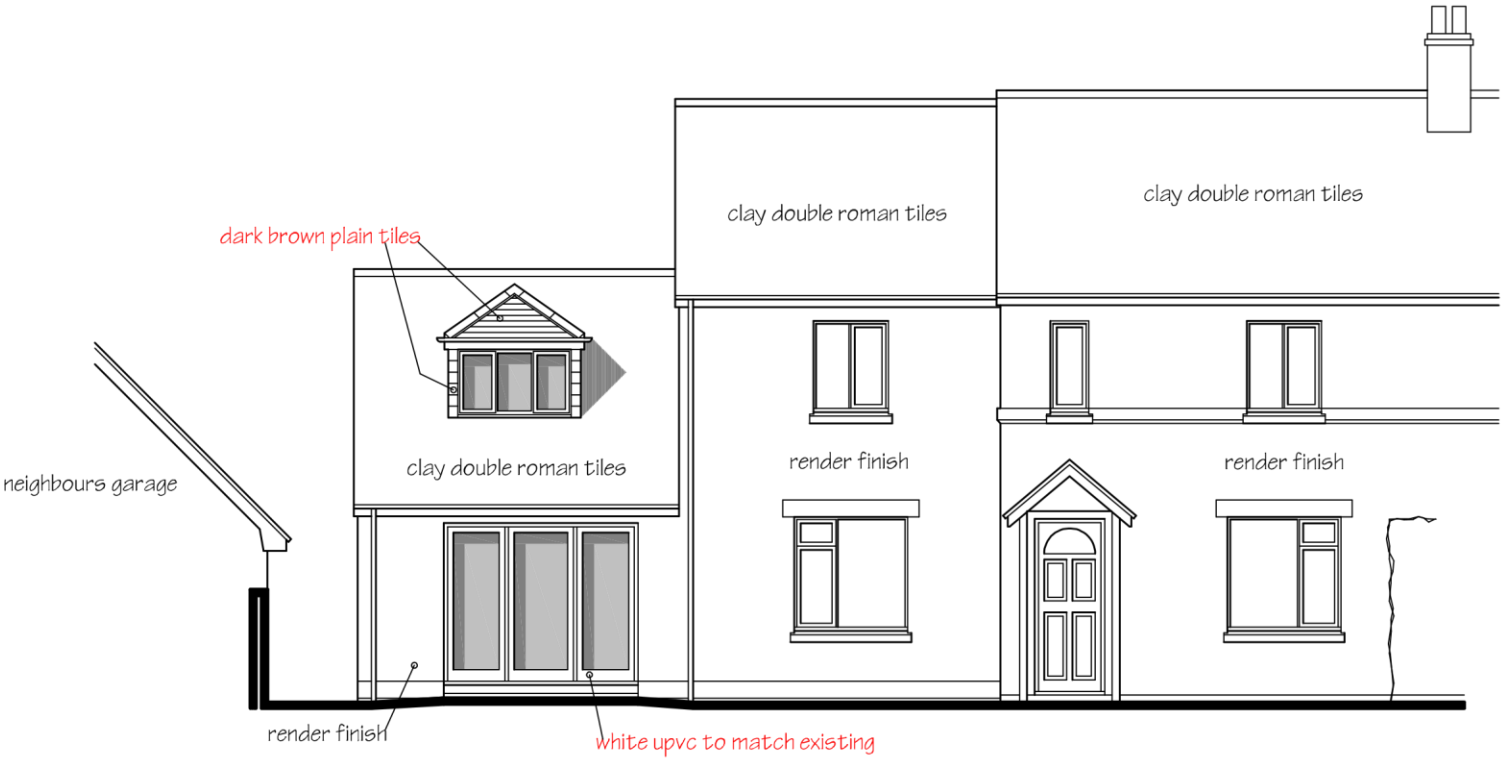

NORTH ELEVATION

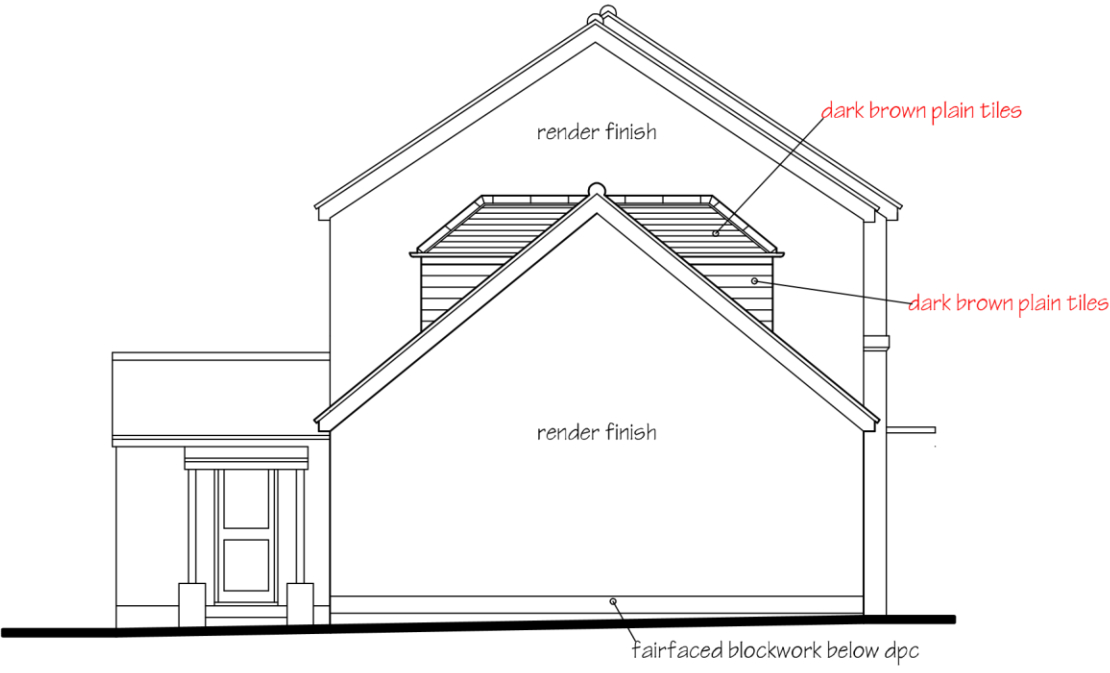

EAST ELEVATION



SOUTH ELEVATION

Mr Sean Williams
350 Snarlton Lane, Melksham, Wiltshire
Existing elevations
April 2026
Scale 1:100