





Site Location Plan

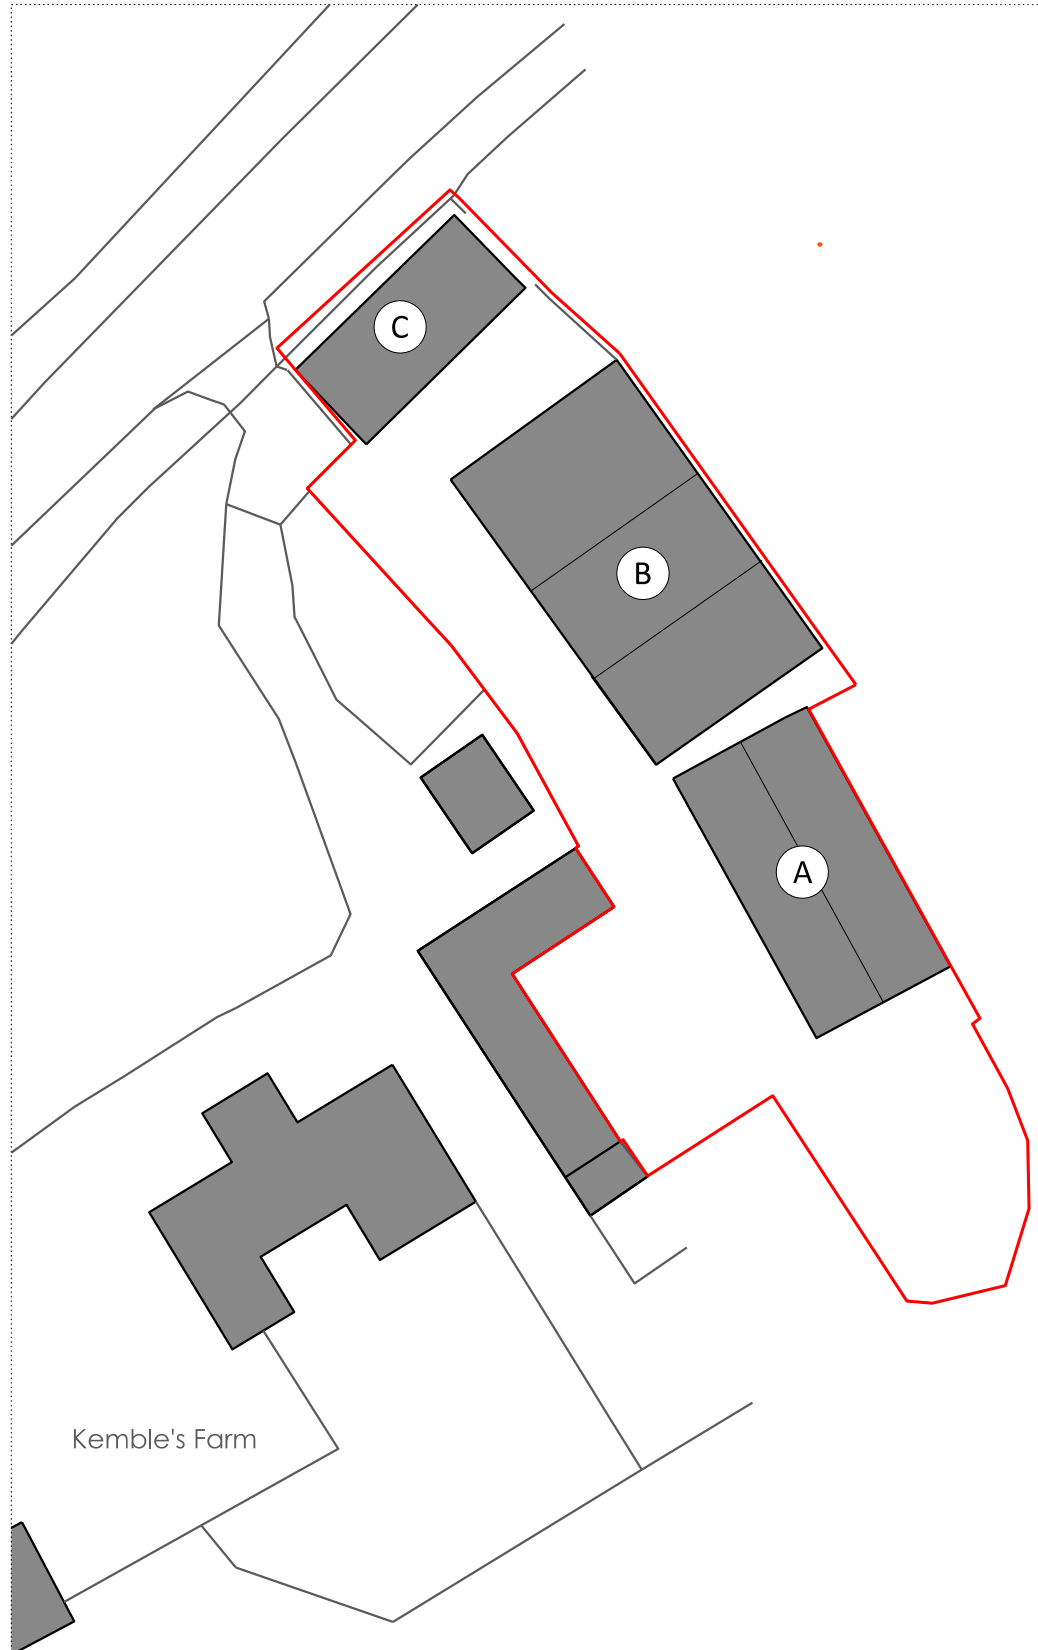

Proposed Site Plan

NOTES
DO NOT SCALE FROM THIS DRAWING.
ALL DIMENSIONS TO BE CHECKED ON SITE.
ALL OMISSIONS AND DISCREPANCIES TO BE
REPORTED TO THE ARCHITECT IMMEDIATELY.
DRAWINGS TO BE READ IN CONJUNCTION WITH
ENGINEER'S DRAWINGS AND SPECIFICATION.

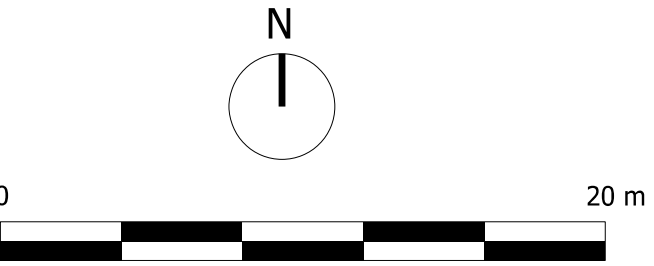

Planning issue	11.03.26	BOD	P0
Revision description	Date	Check	Rev

WOLDON

1-5 Clerkenwell Road
London EC1M 6PA
T: 020 7998 1626
studio@woldon.com

The Apple Store
Chipping Campden
T: 01386 257787
www.woldon.com

Project
Dog Trap Barns

Drawing
Site Plan
Proposed

Drawn	Date	Scale
AL	February 2026	1:250 @ A1 1:500 @ A3
Job number	Drawing number	Revision
2550	P_00_005_001	P0