


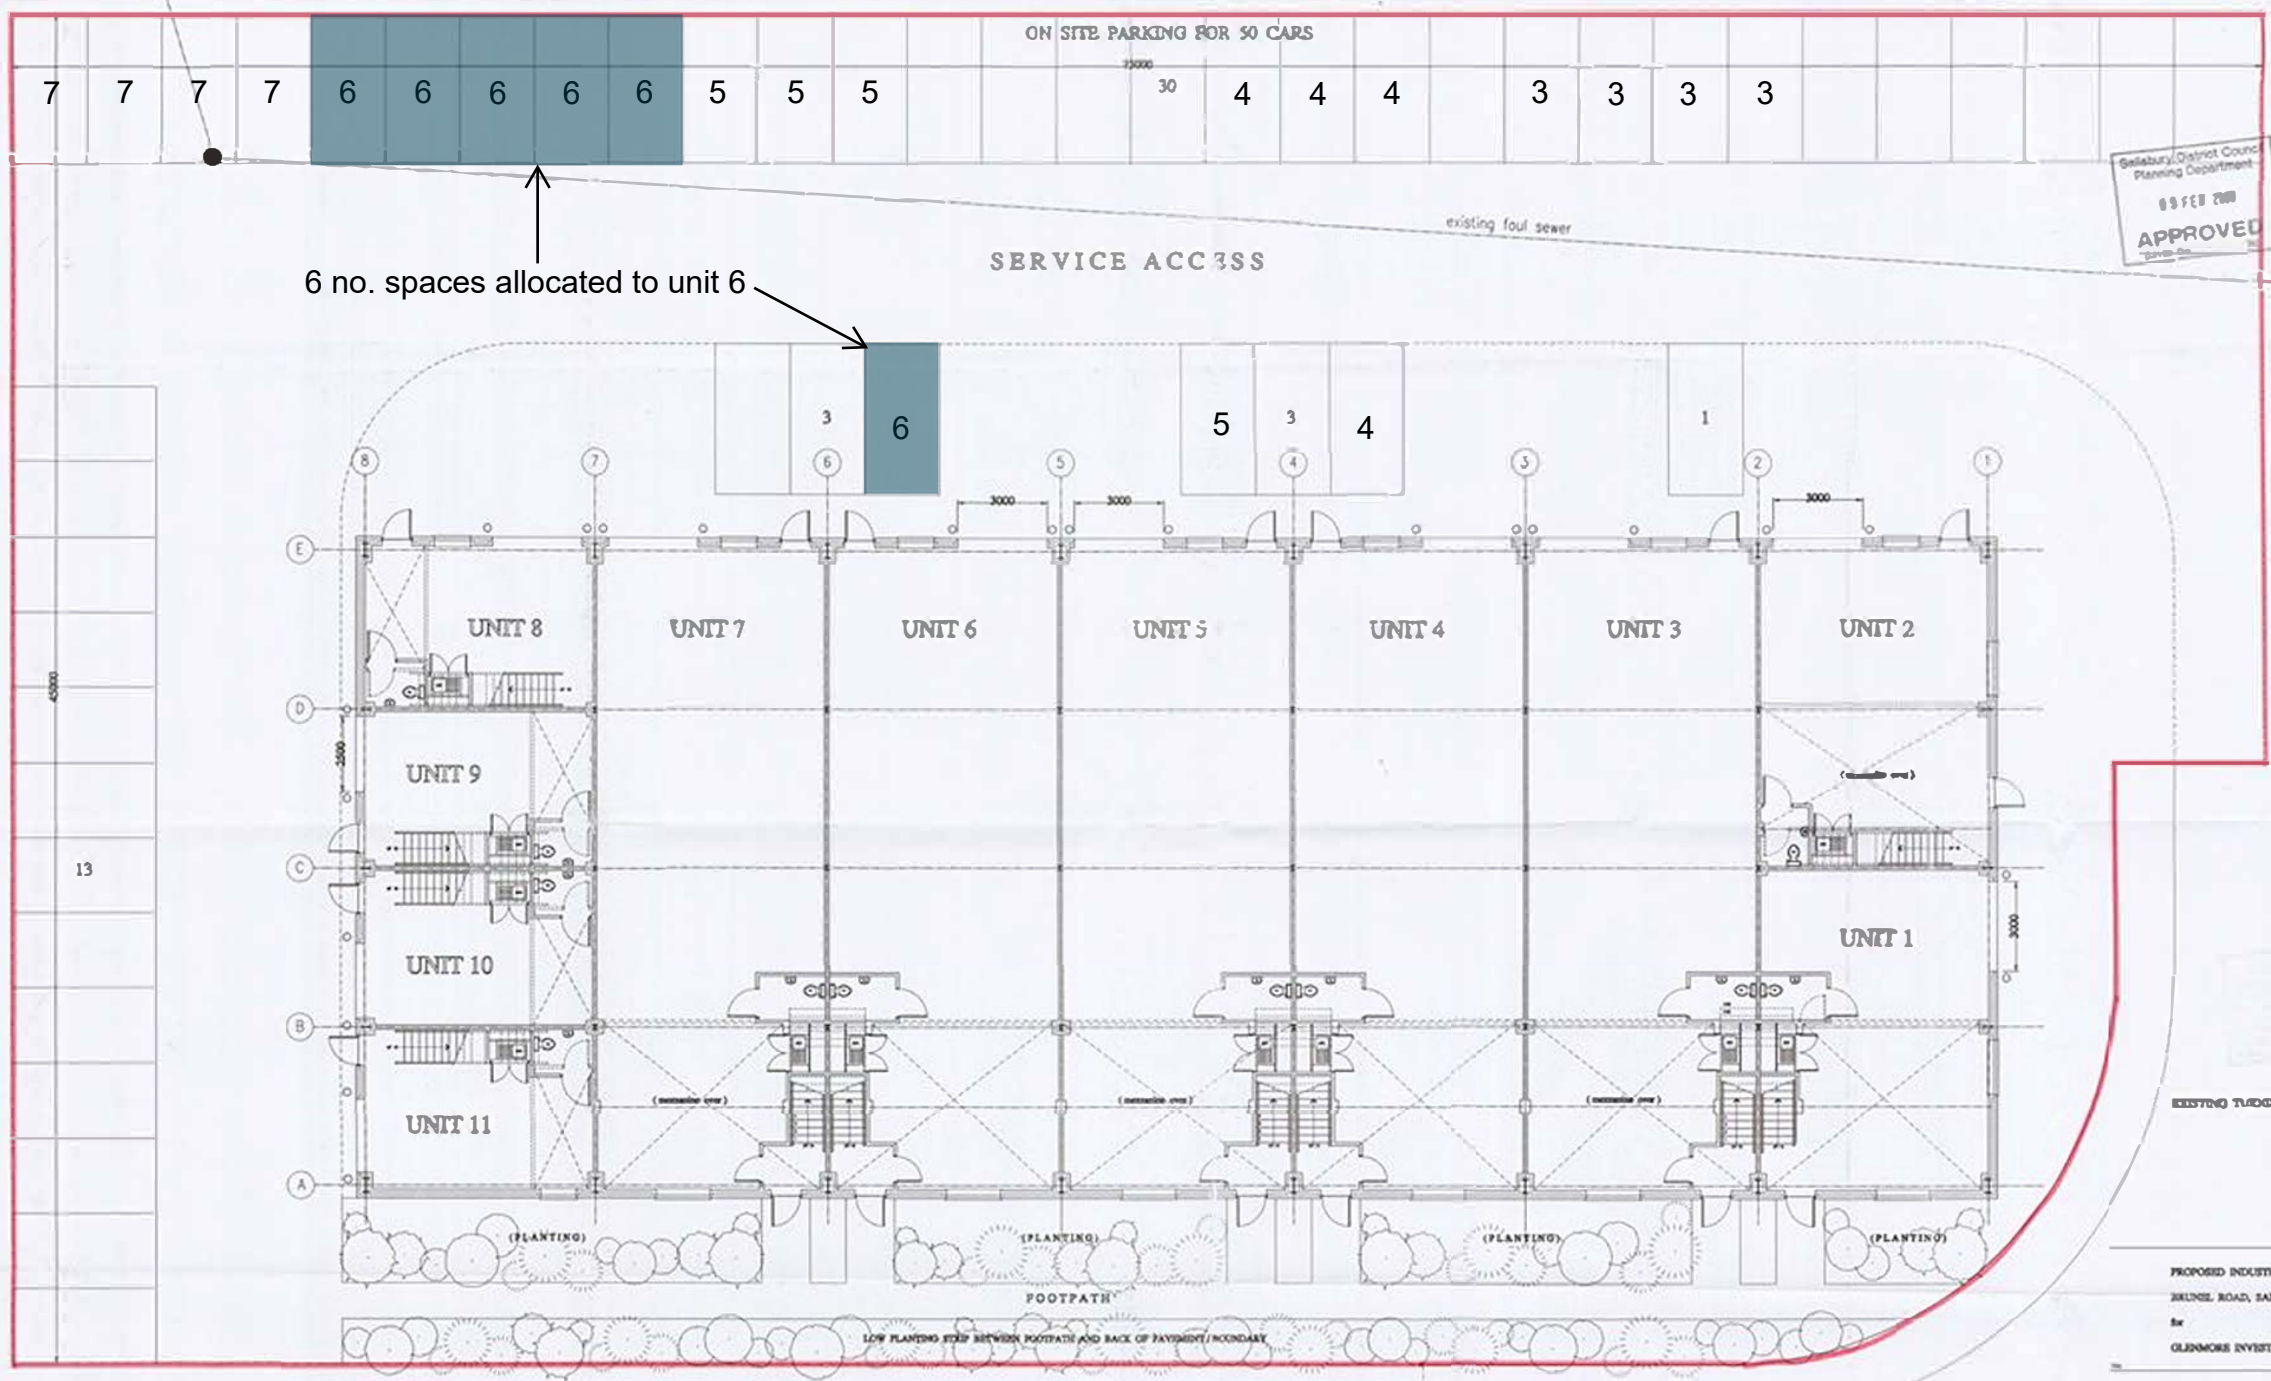

6 no. spaces allocated to unit 6

ON SITE PARKING FOR 30 CARS

SERVICE ACCESS

SERVICE ROAD

Salisbury District Council
Planning Department
09 FEB 2008
APPROVED

PUBLIC INSPECTION COPY

PROPOSED INDUSTRIAL UNITS AT
BRUNCE ROAD, SALISBURY, WILTSHIRE
for
GLENMORE INVESTMENTS LIMITED

FLOOR PLAN

CASTLEWAY CONSTRUCTION
12 ST. GEORGE'S ROAD
SALISBURY, WILTSHIRE
SP1 2JG
Tel: 01753 41044

CD/PLP 1000 99/11/100



Scale 1: 250 at A3

5/99/2079