
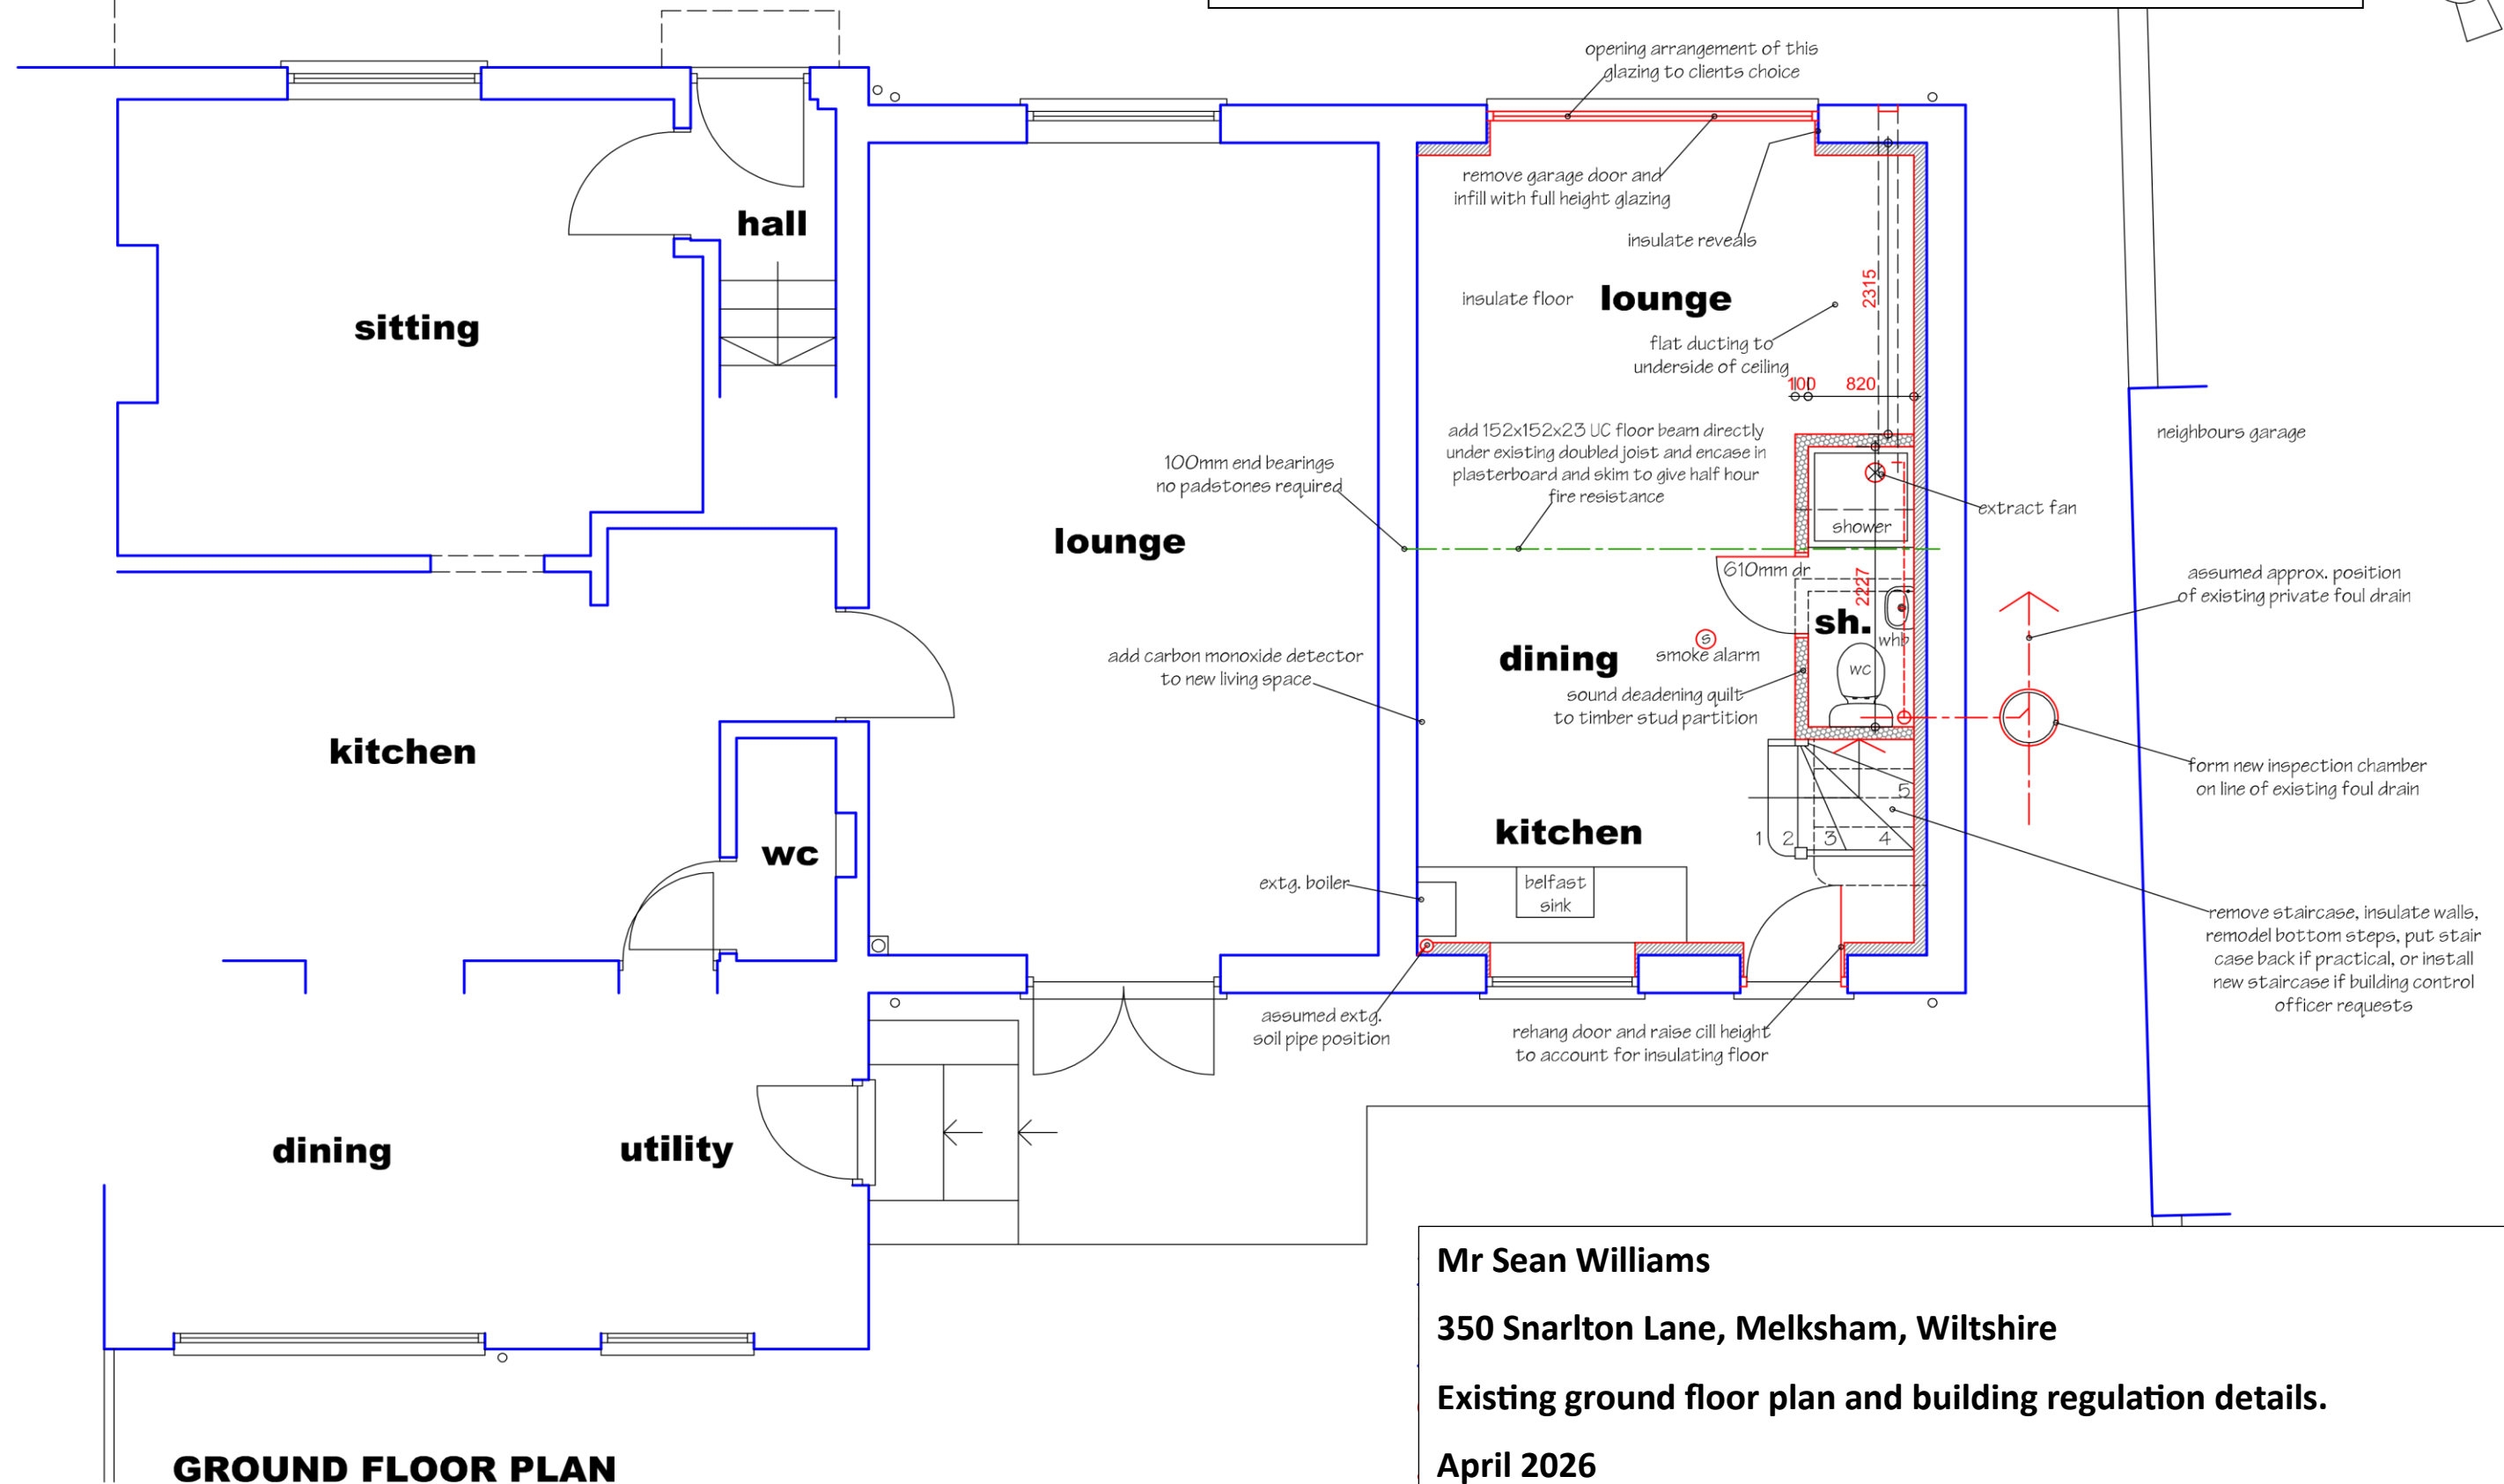


Existing annex ground floor dimensions

 

Mr Sean Williams
350 Snarlton Lane, Melksham, Wiltshire
Existing ground floor plan and building regulation details.
April 2026
Scale 1:50