
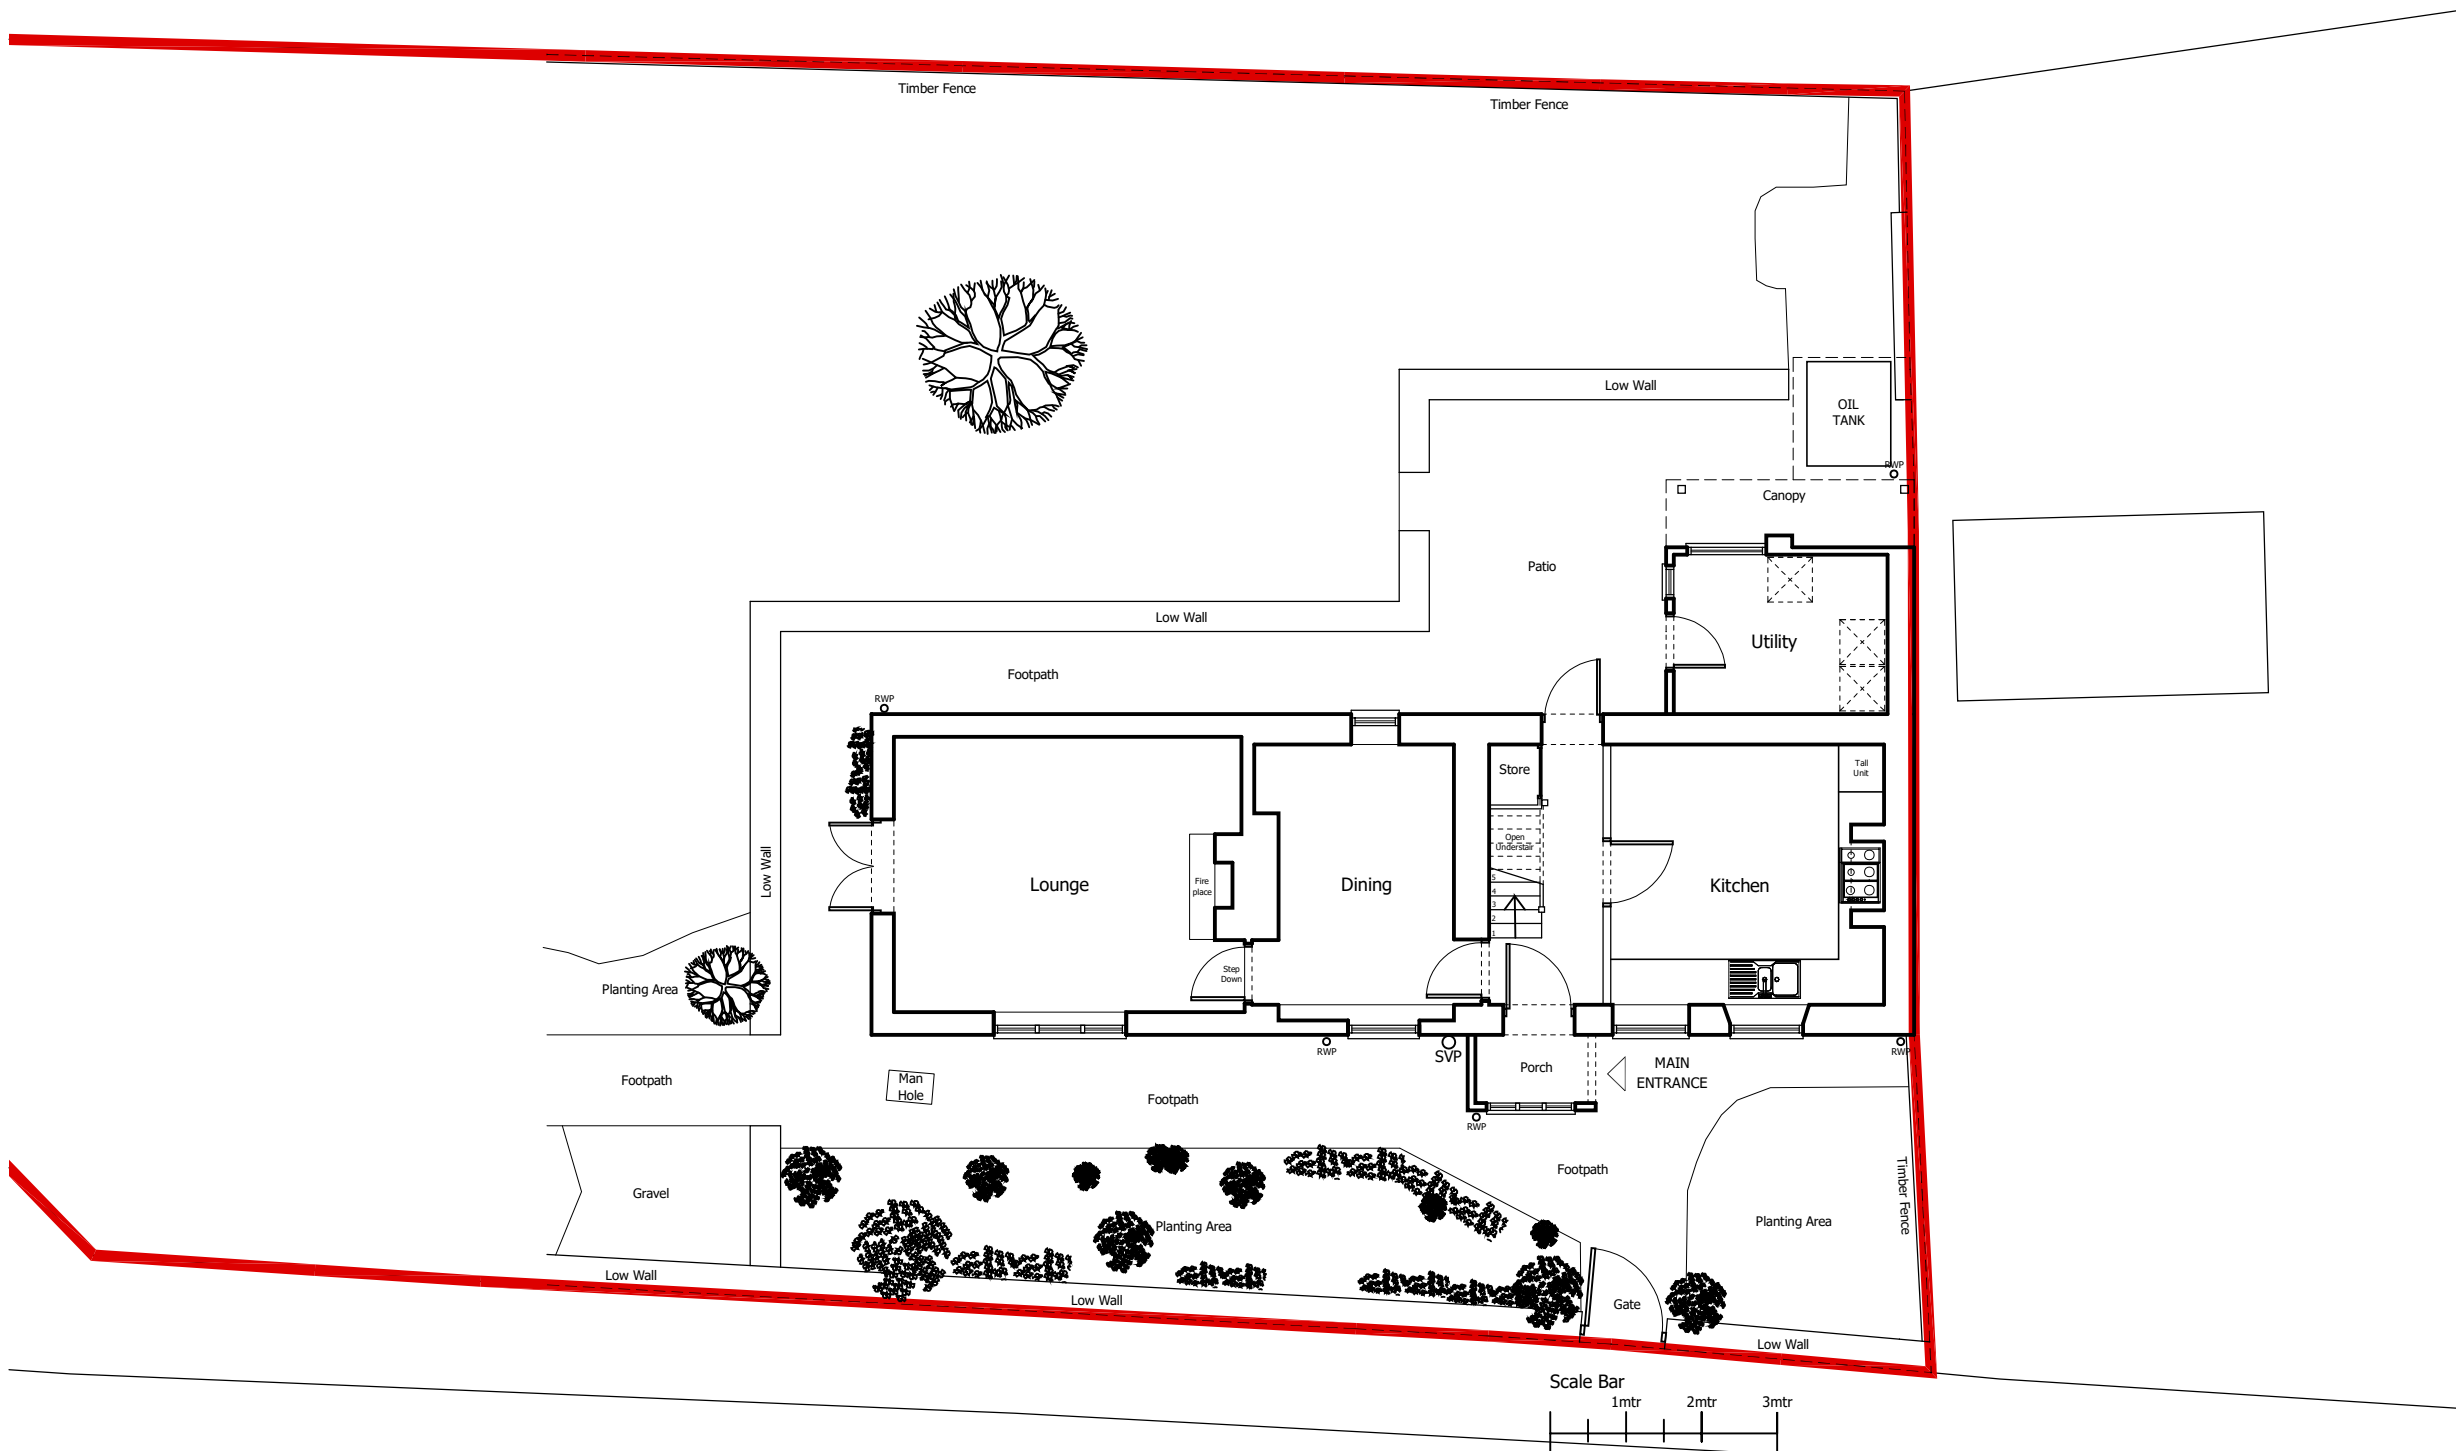


IMPORTANT
This drawing must only be used for the purpose as described within the status box.
© Paul Davis, All rights reserved.

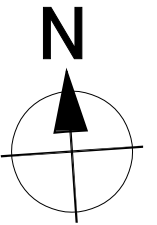

Revision	Date	Description
-	-	-

Date
FEBRUARY 2026


Drawing Scale
1:100 @ A3

Project Title
**PROPOSED REAR EXTENSION AND ROOF DORMER AT:
TANNERS BRIDGE COTTAGE,
GARSDON,
MALMESBURY,
SN16 9NT.**

Project Status
HOUSEHOLDER PLANNING APPLICATION

Drawing Title
**EXISTING SITE LAYOUT/
GROUND FLOOR PLAN**

Project Reference	Drawing Reference	Revision
2529	- 10	-

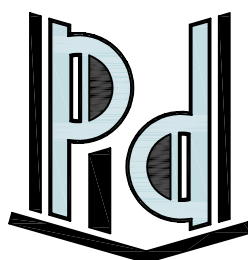

P I Davis Architectural Design

T 07788 705201
E pi_davis@hotmail.com
www.pidavisdesign.com