



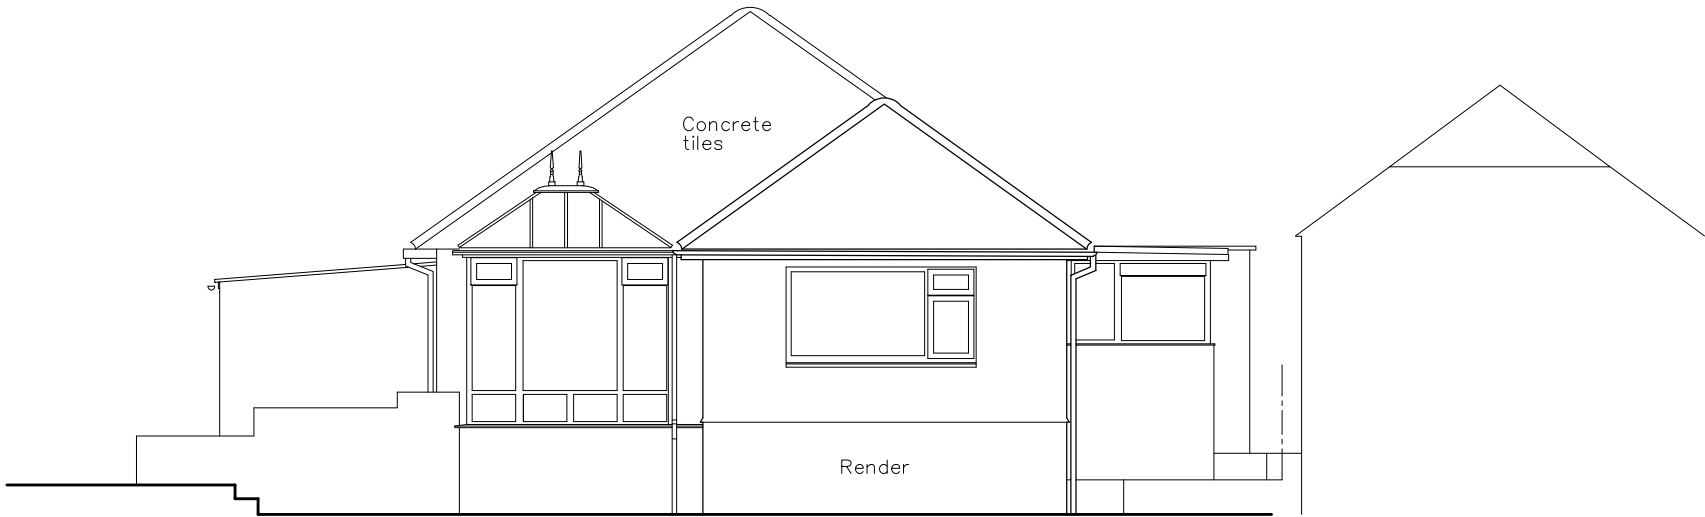


145m
▼

South East elevation

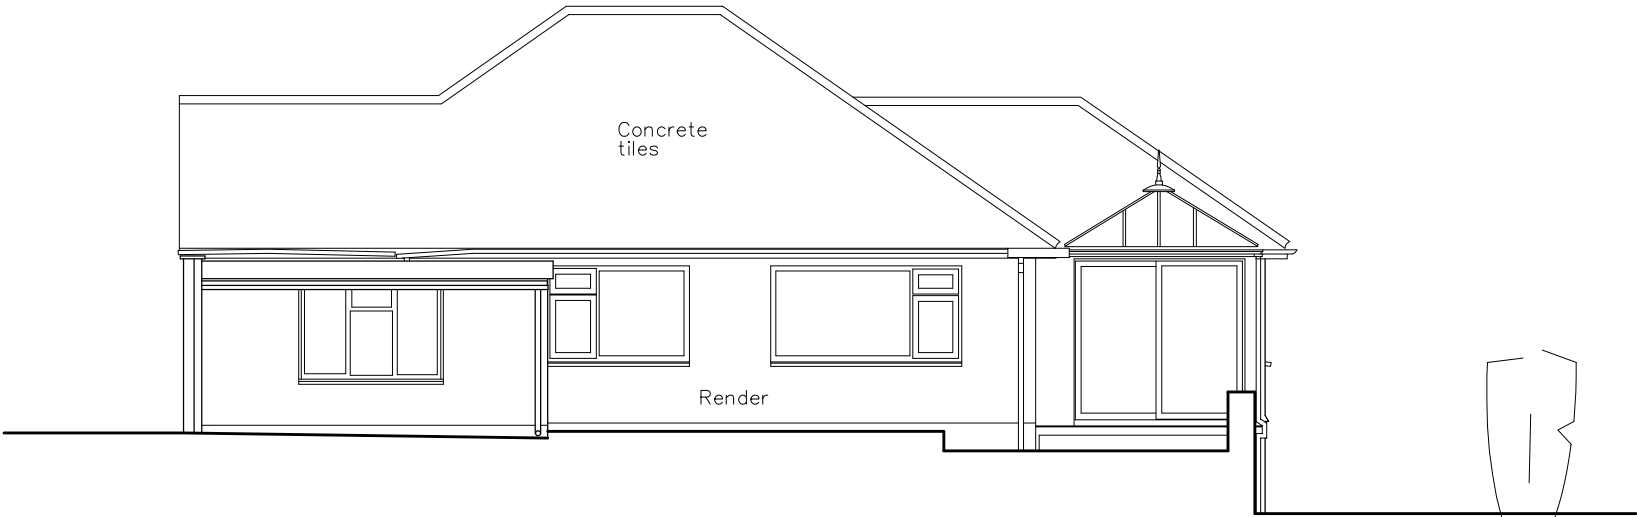

145m
▼

South West elevation

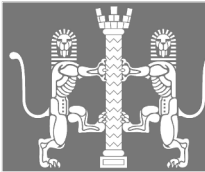

John Tilley BA (Hons) Dip Arch
Chartered Architect RIBA

a: Windermere, Ogbourne, Colerne,
Wiltshire. SN14 8DJ

m:07941341406
e: johntilleyarchitect@gmail.com



Project	
Whaledun, Thickwood Lane Colerne, Wiltshire SN14 8BN	
Detail	
Existing S/W + S/E elevations	
Drawing Number	Revision
2502/111	—
Project Status	Date
SURVEY	2026.03
Scale	Sheet Size
1:100	A3