




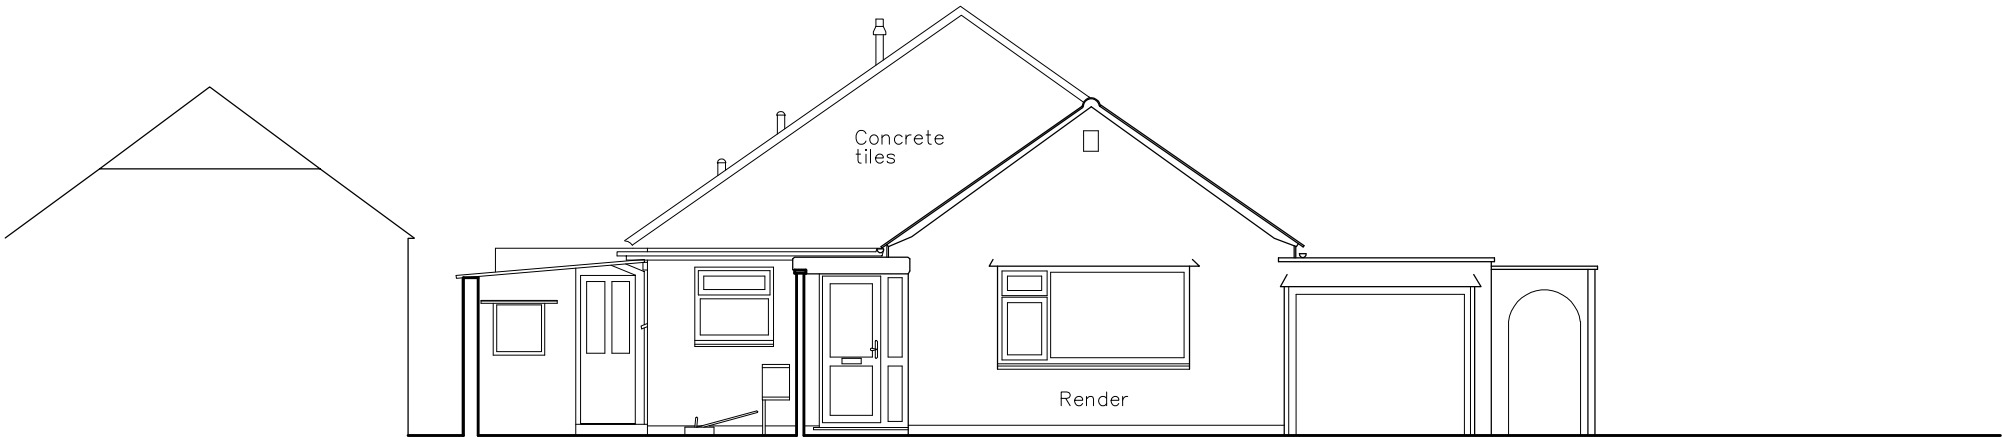

North West elevation

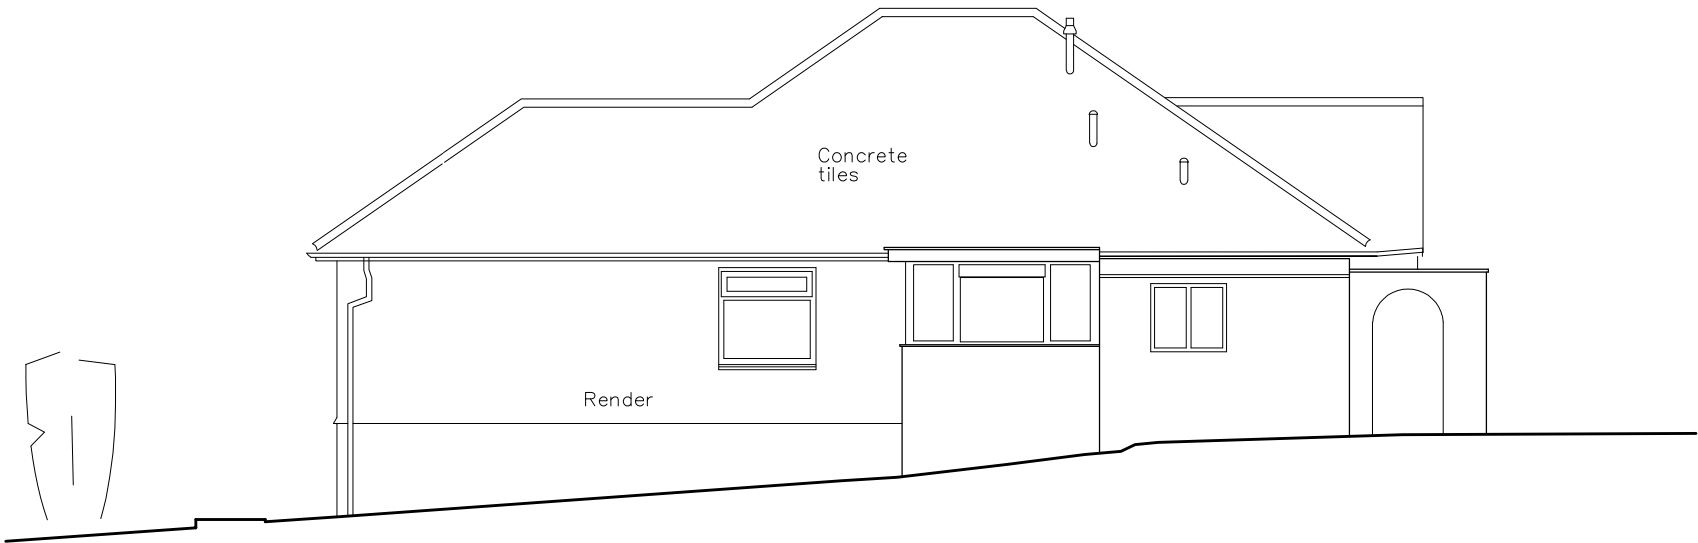

North East elevation

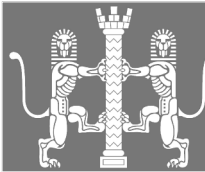

John Tilley BA (Hons) Dip Arch
Chartered Architect RIBA

a: Windermere, Ogbourne, Colerne,
Wiltshire. SN14 8DJ

m:07941341406
e: johntilleyarchitect@gmail.com



Project	
Whaledun, Thickwood Lane Colerne, Wiltshire SN14 8BN	
Detail	
Existing N/W + N/E elevations	
Drawing Number	Revision
2502/110	—
Project Status	Date
SURVEY	2026.03
Scale	Sheet Size
1:100	A3