


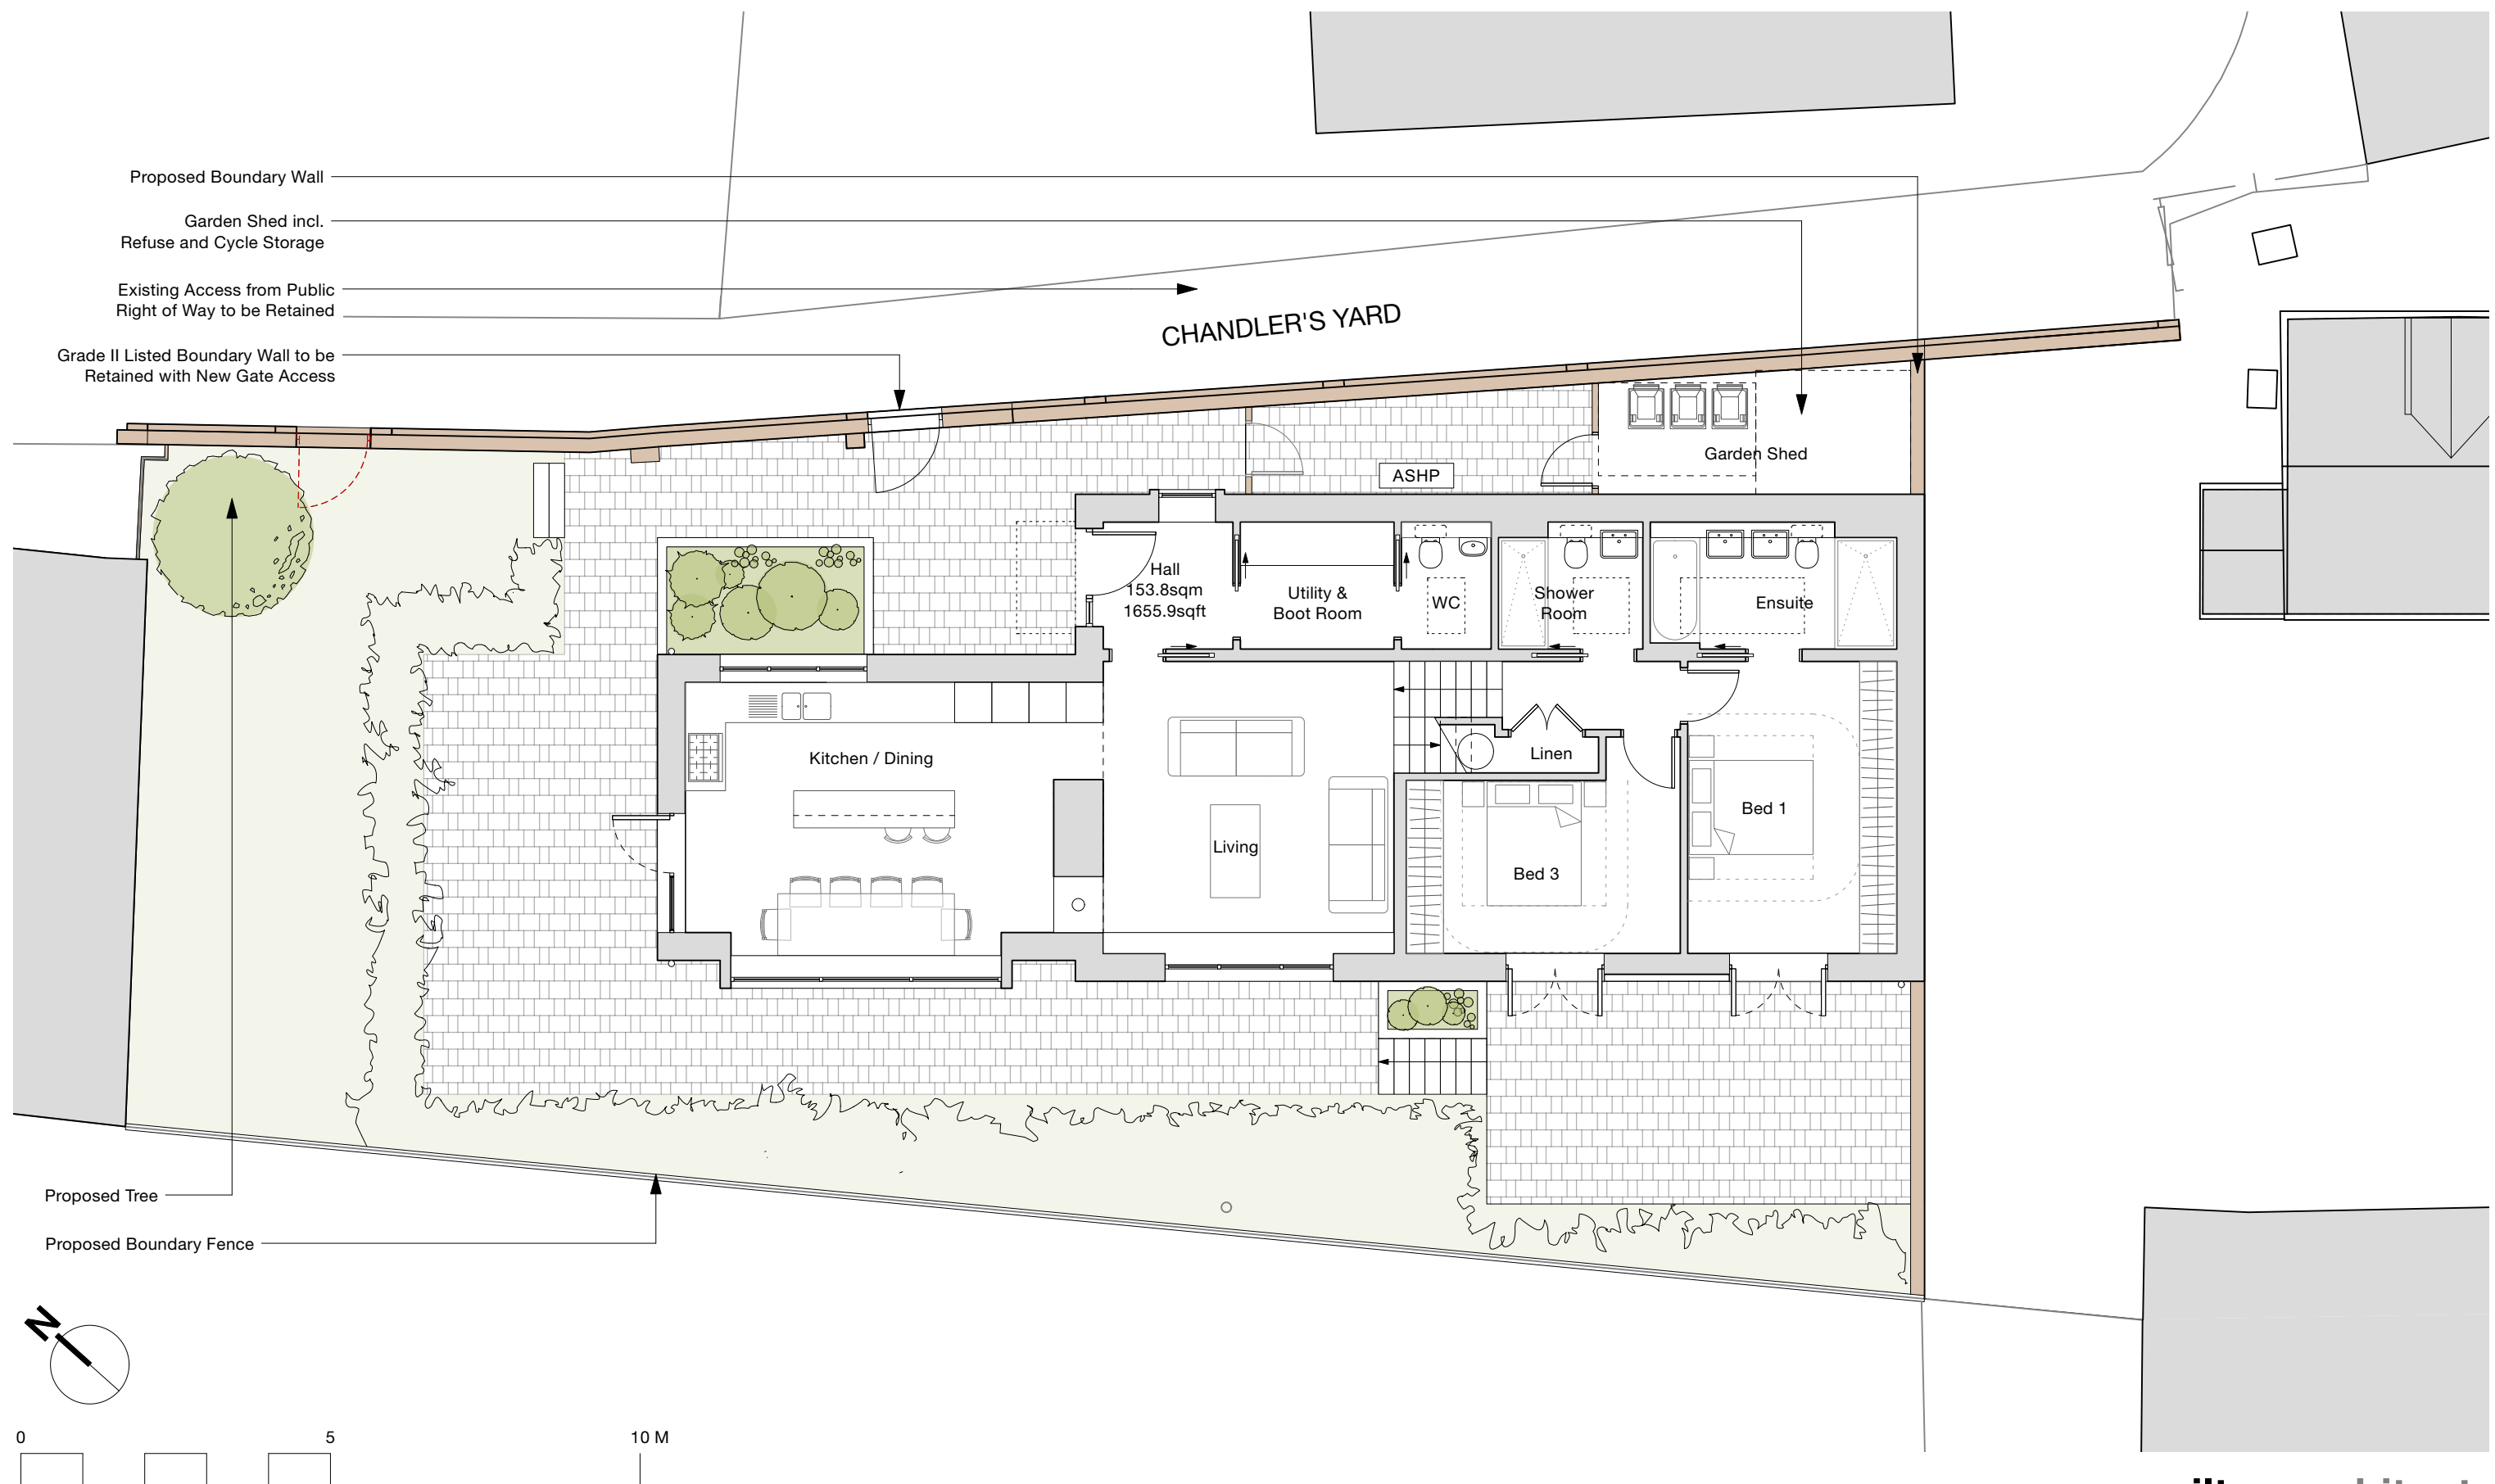

Milton Architects Ltd
Old Stables Court The Parade
Marlborough Wiltshire SN8 1NE

Telephone 01672 514354
Email mail@miltonarchitects.co.uk

Project : Land to Rear of Four Candles House
Chandlers Yard
Marlborough

Contents: PROPOSED - Site Plan and
Lower / Upper Ground Floor Plan

Date : April 2026

Scale : 1:100

Size : ISO A3

Drawing : **2519 / 3_030**

P1