


Notes

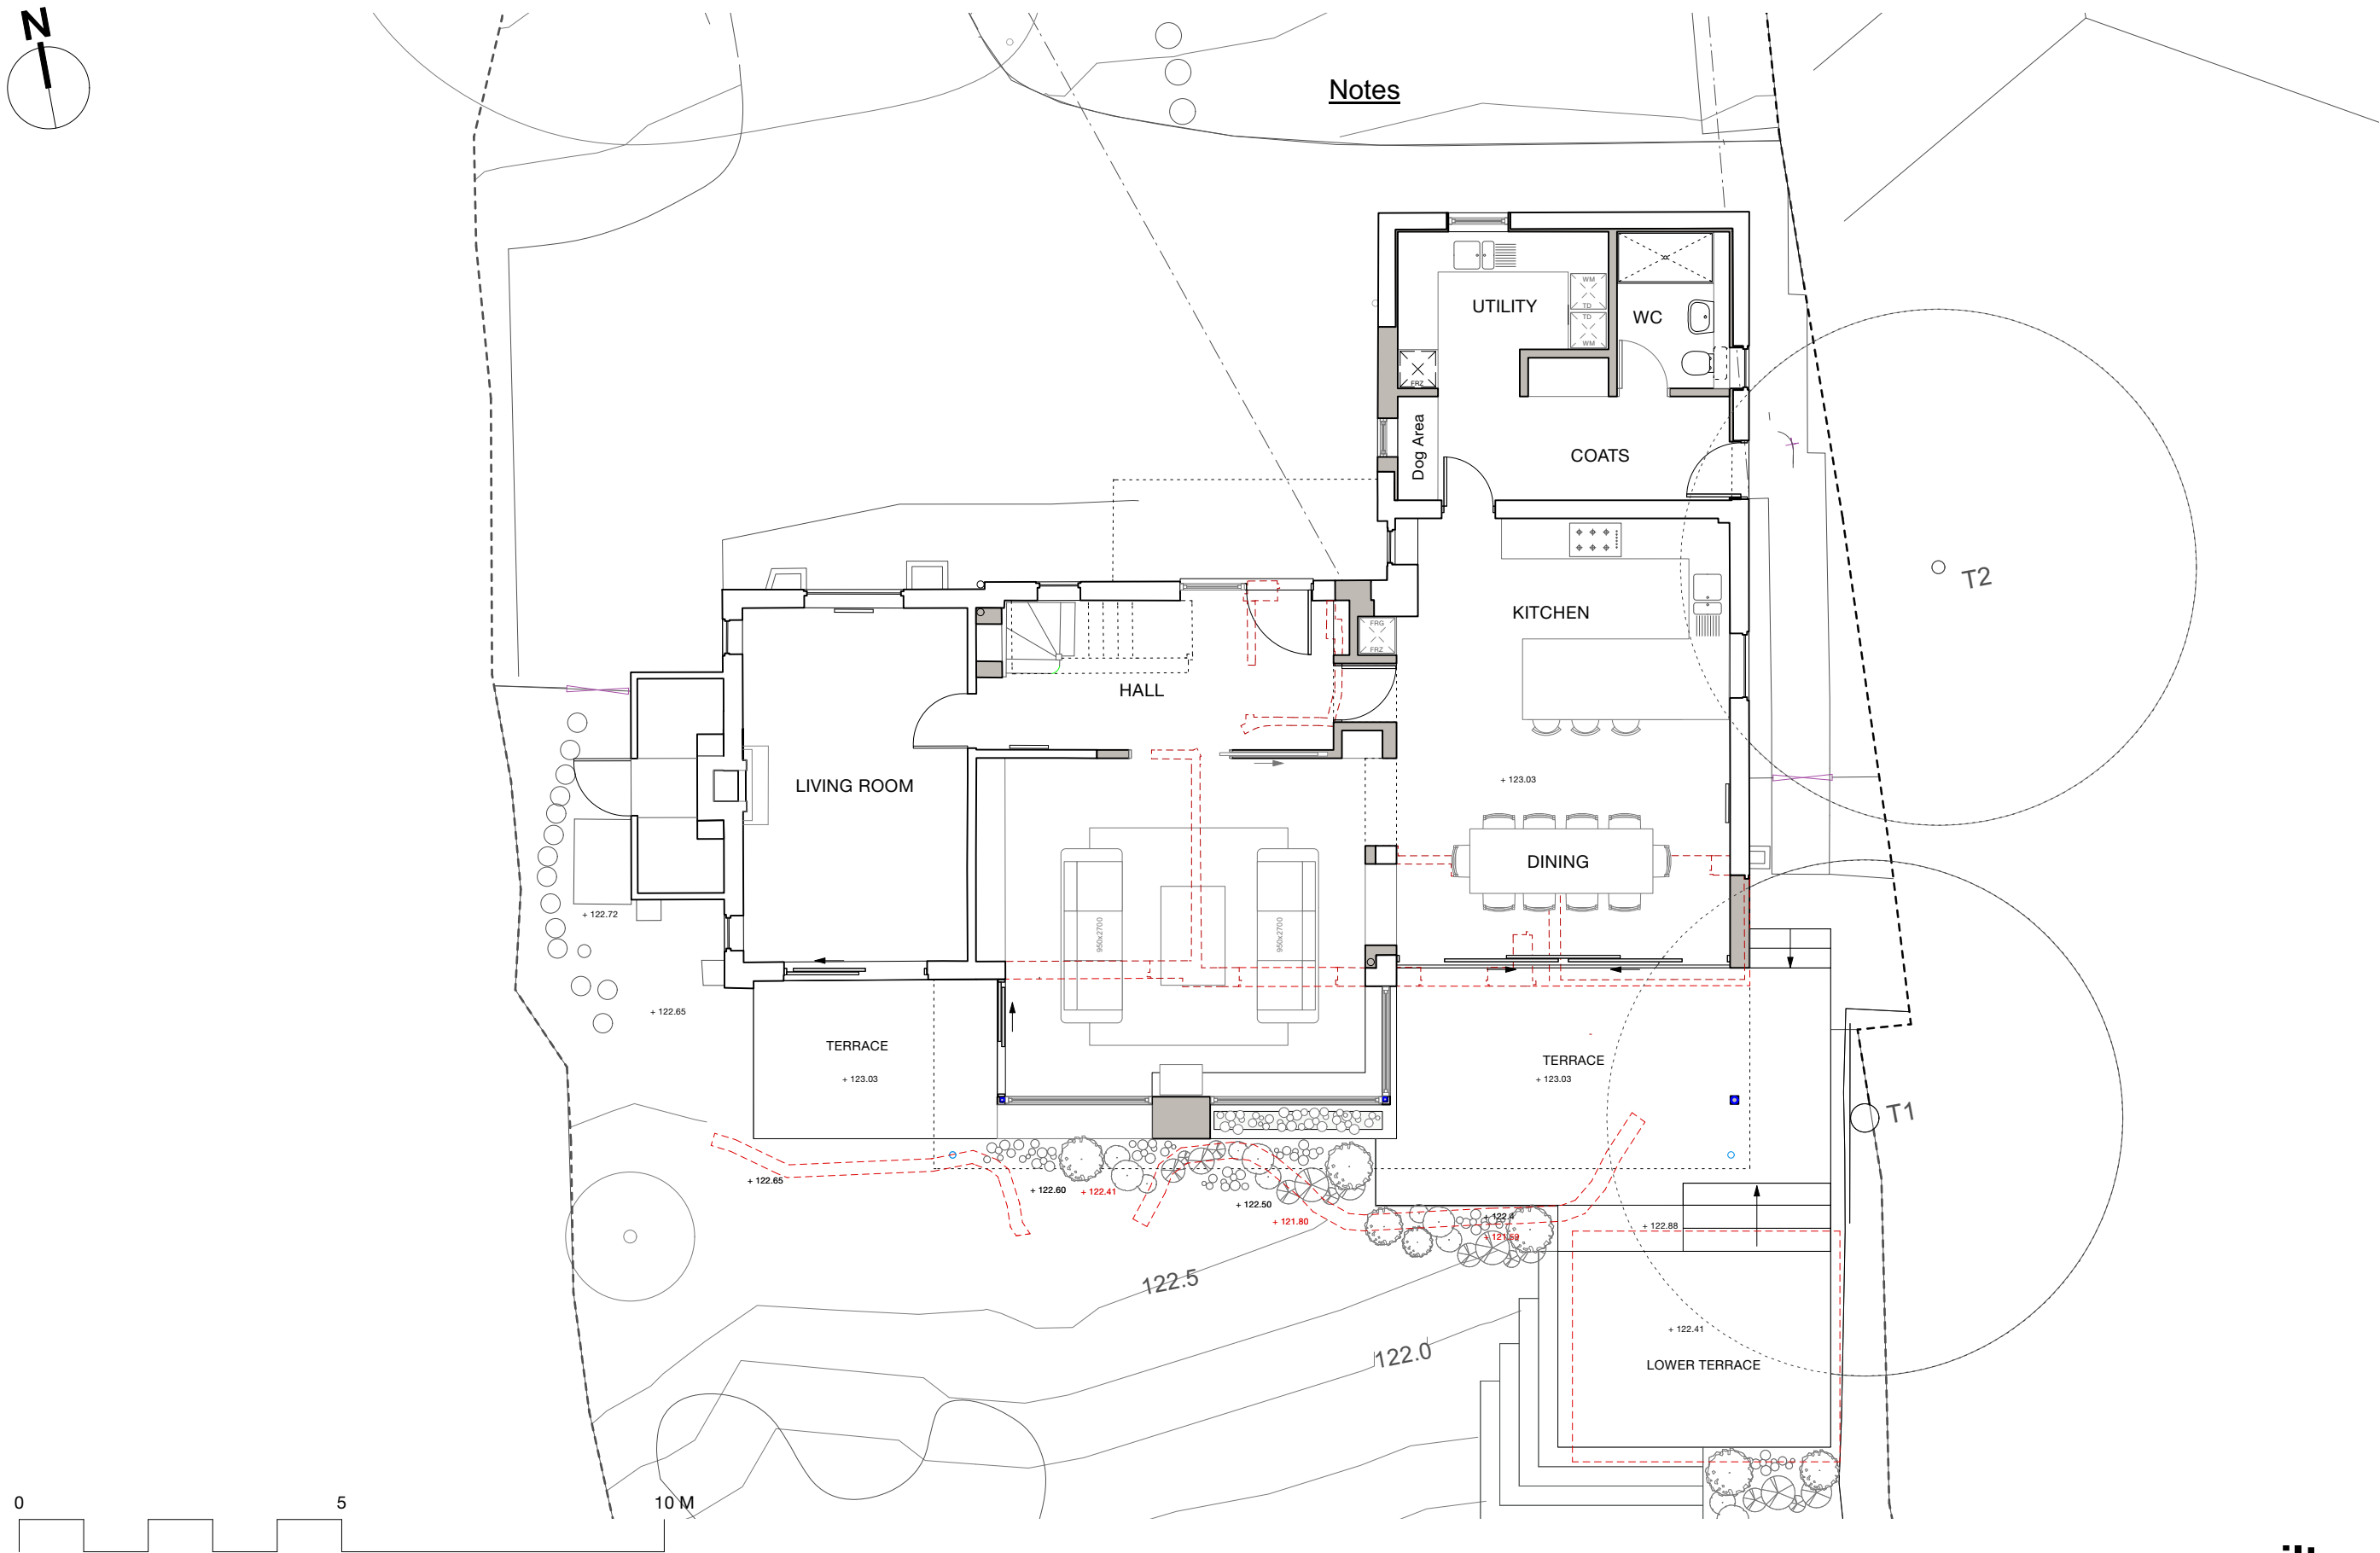

milton architects



Milton Architects Ltd
Old Stables Court The Parade
Marlborough Wiltshire SN8 1NE

Telephone 01672 514354
Email mail@miltonarchitects.co.uk

Project : Swandown
The Shute
Axford

Date : April 2026

Scale : 1:100 @ A3

Size : ISO A3

Contents: PROPOSED - Ground Floor Plan

Drawing : **2516 / 3_101**