
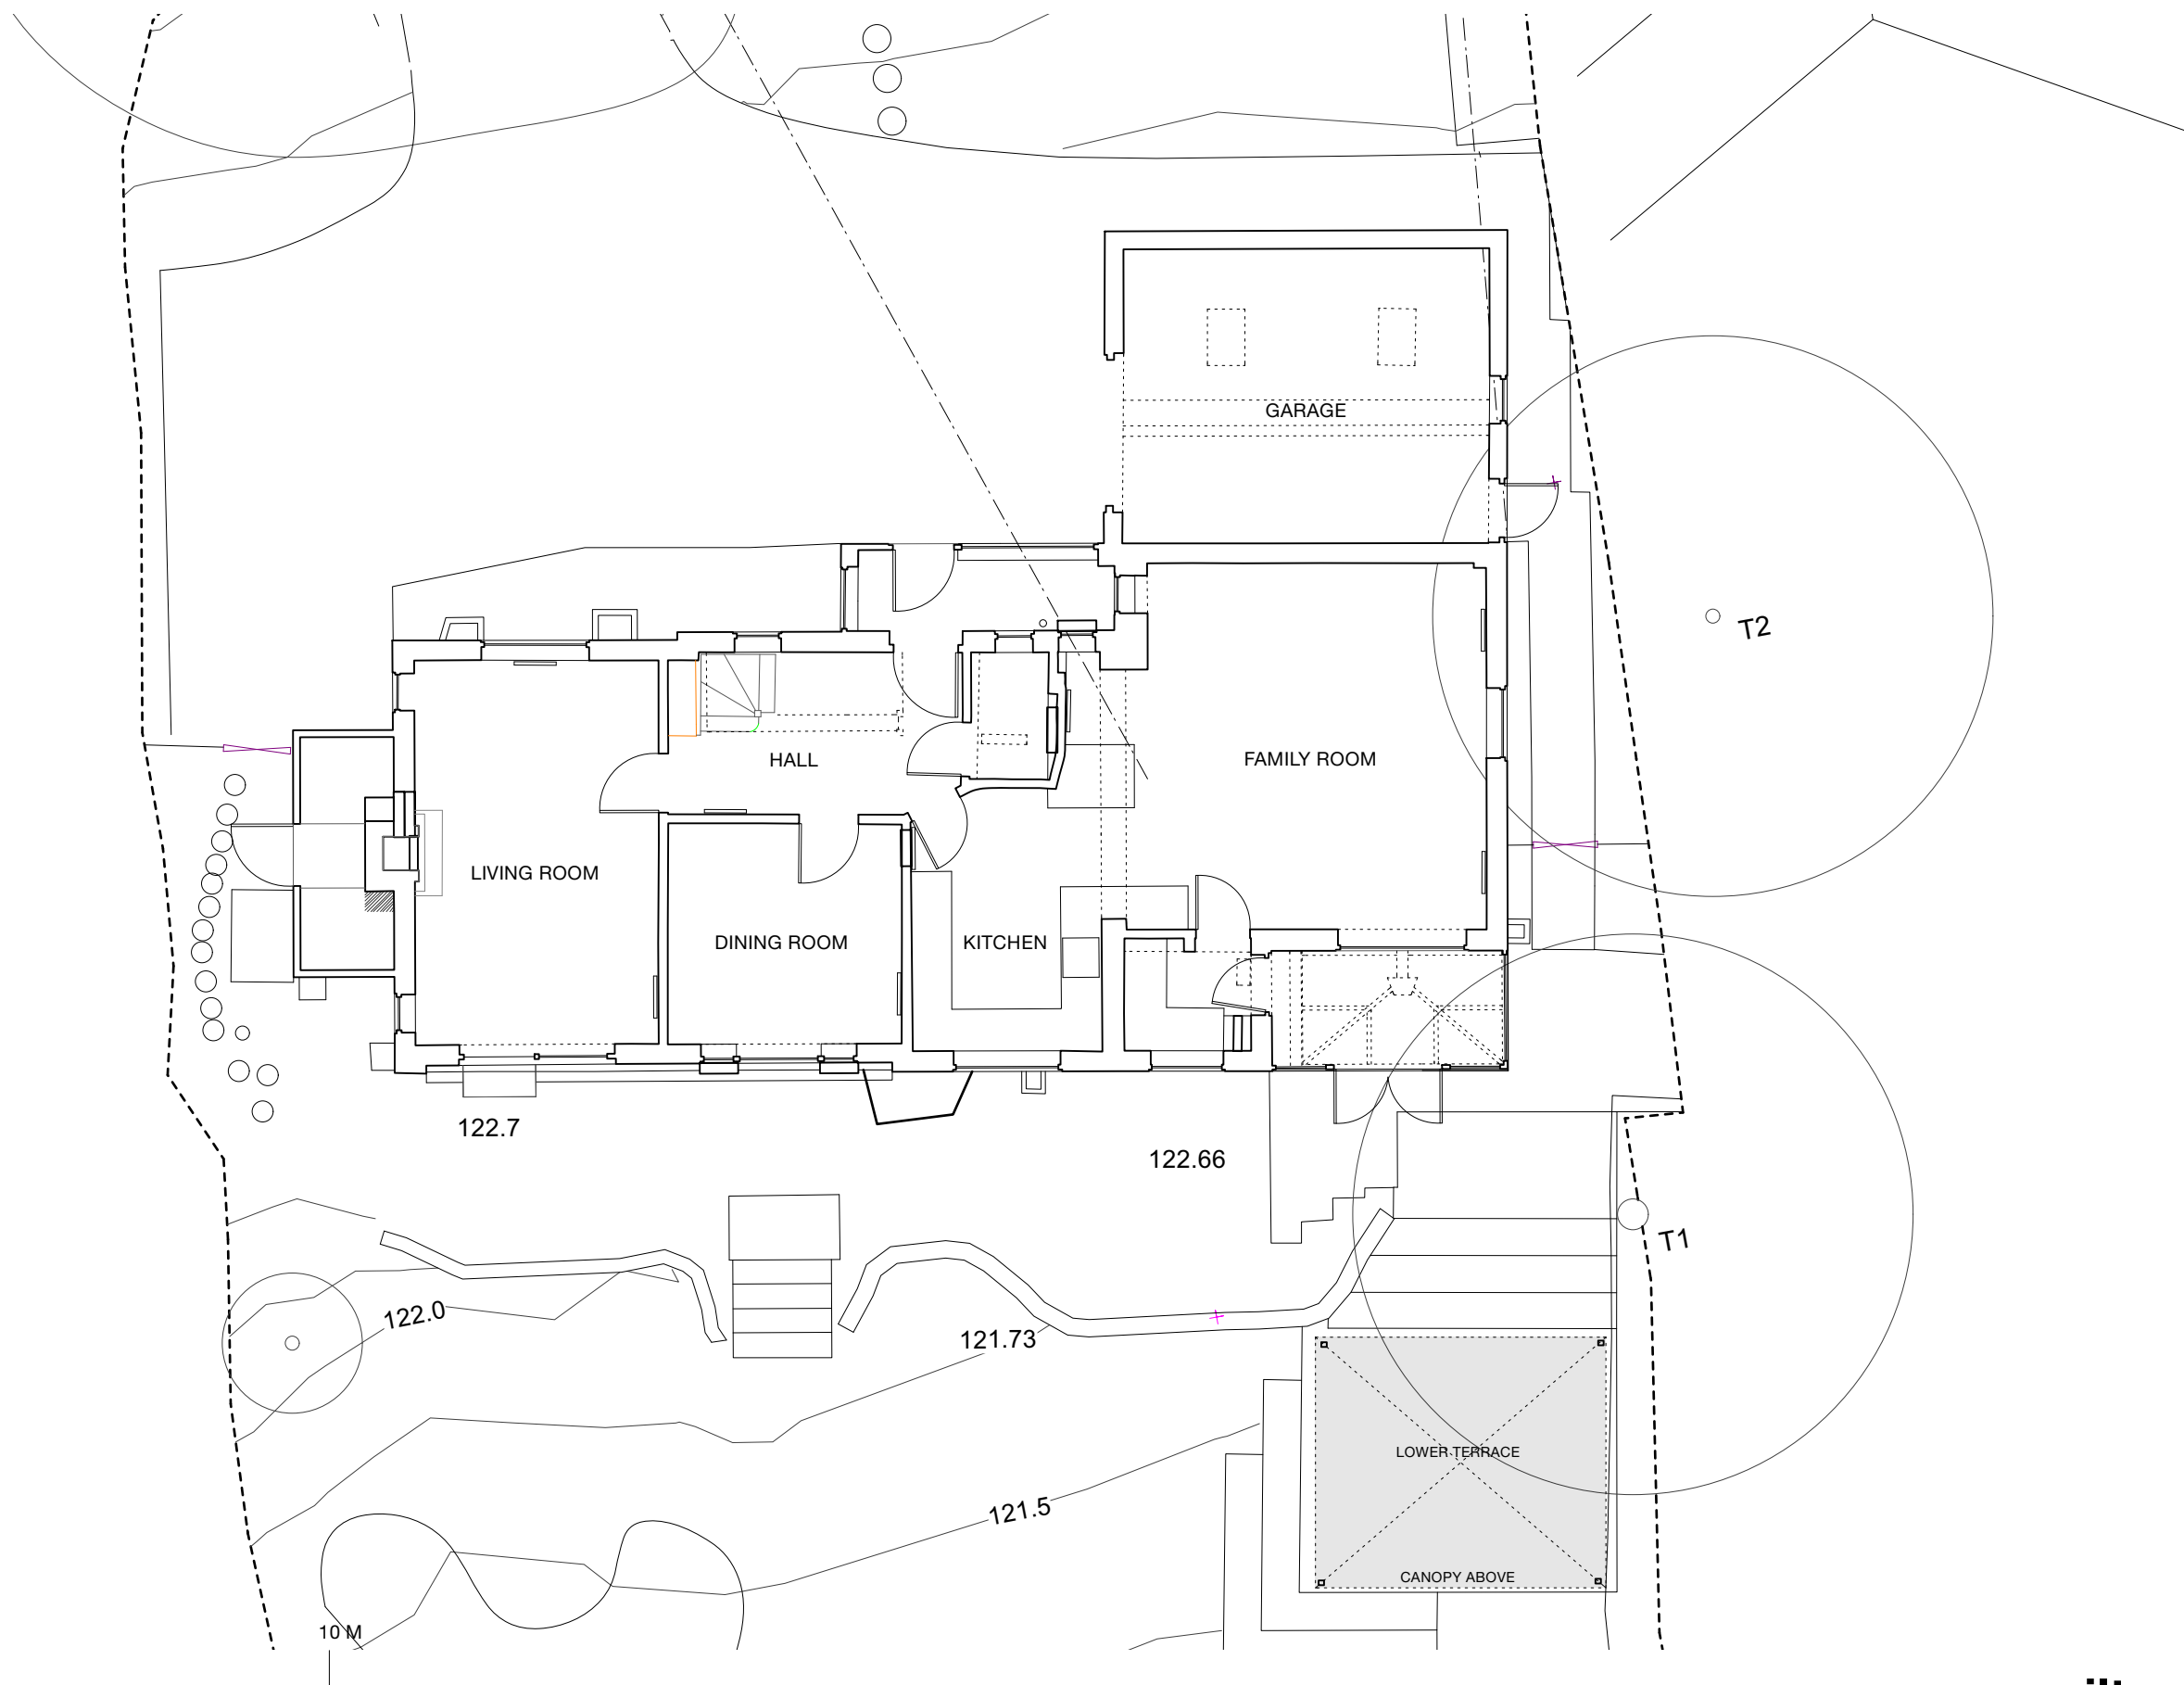


**milton architects**

 

Milton Architects Ltd  
Old Stables Court The Parade  
Marlborough Wiltshire SN8 1NE

Telephone 01672 514354  
Email mail@miltonarchitects.co.uk

Project : Swandown  
The Shute  
Axford

Date : April 2026

Scale : 1:100 @ A3

Size : ISO A3

Contents: EXISTING - Ground Floor Plan

Drawing : **2516 / 2\_011**