



Material Key

- 1. Clay Facing Brickwork with Lime Mortar
- 2. Zinc Standing Seam Cladding
- 3. Clay Roof Tiles
- 4. Zinc Standing Seam Roof
- 5. Zinc Rainwater Goods
- 6. Timber Door with Sidelight
- 7. Zinc Entrance Canopy
- 8. Zinc Dormer Window
- 9. Powder Coated Metal Windows & Doors (Grey)
- 10. Zinc Oriel Window
- 11. Conservation Rooflight

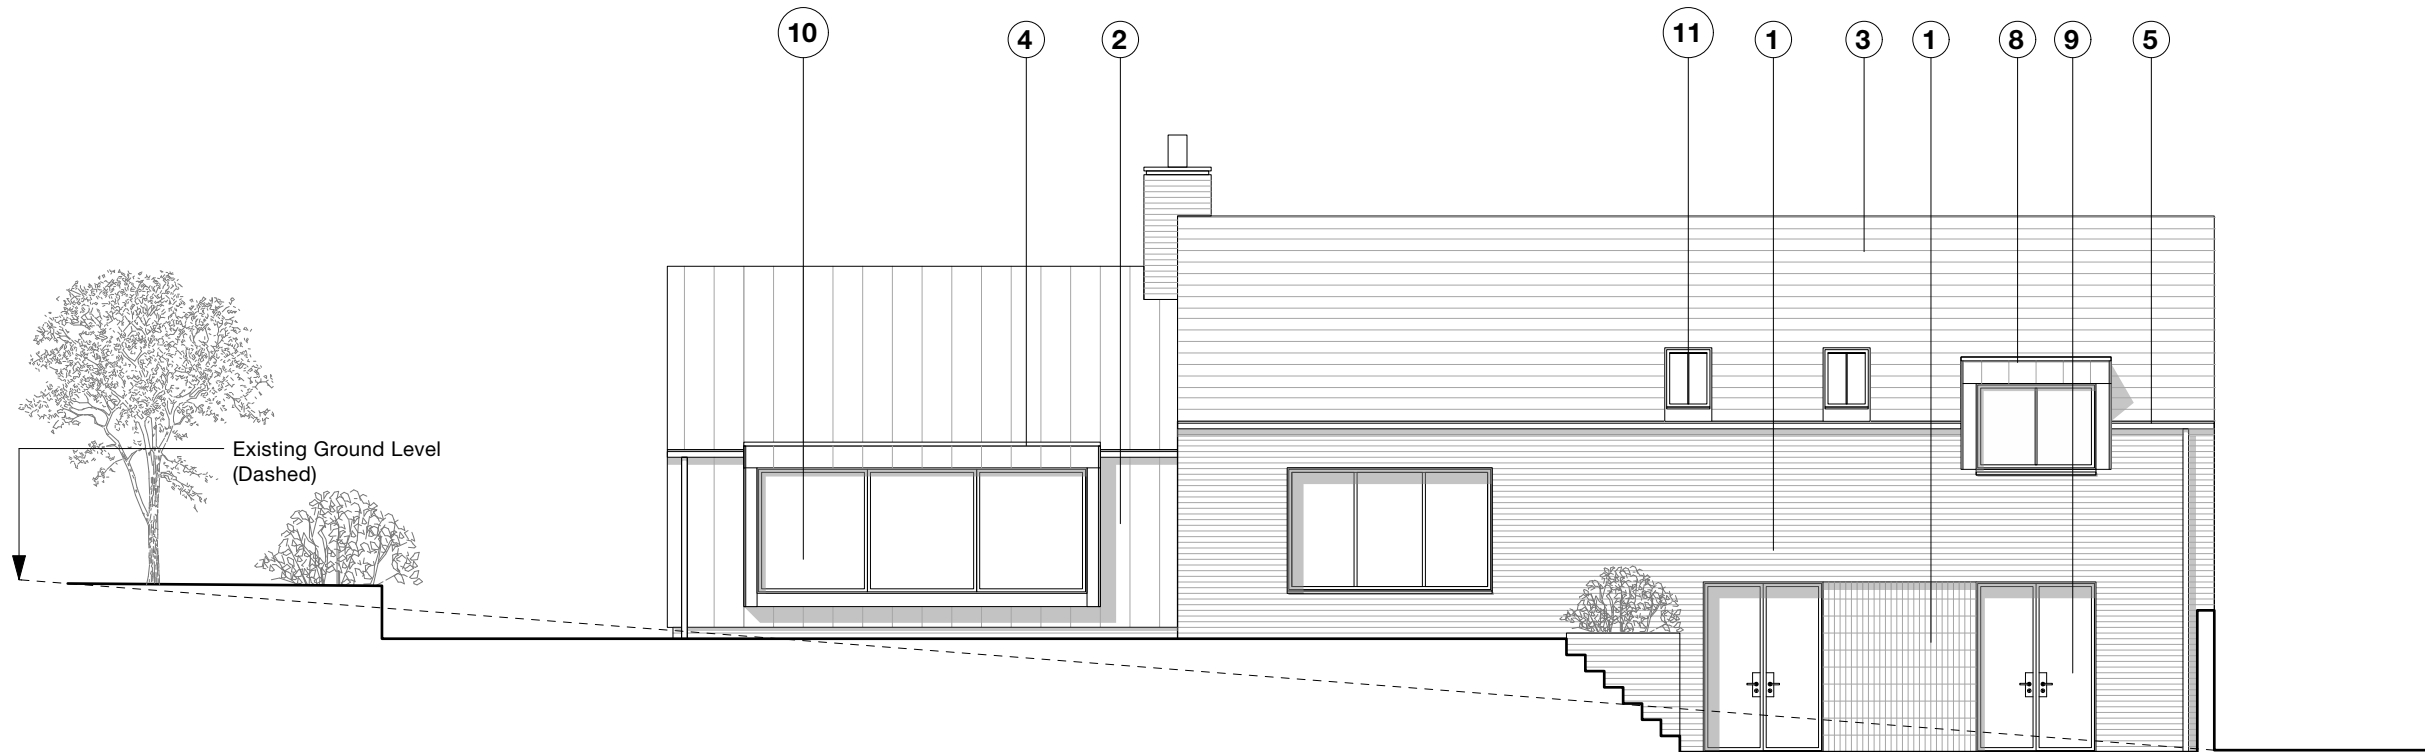


West Elevation  
Scale: 1:100

Key Plan

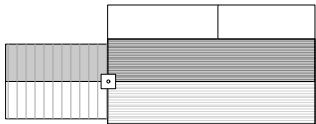

West Elevation

 

**milton architects**



Milton Architects Ltd  
Old Stables Court The Parade  
Marlborough Wiltshire SN8 1NE  
  
Telephone 01672 514354  
Email mail@miltonarchitects.co.uk

Project : Land to Rear of Four Candles House  
Chandlers Yard  
Marlborough

Date : April 2026

Scale : 1:100

Size : ISO A3

Contents: PROPOSED - Elevations WEST

Drawing : **2519 / 3\_201**

**P1**