


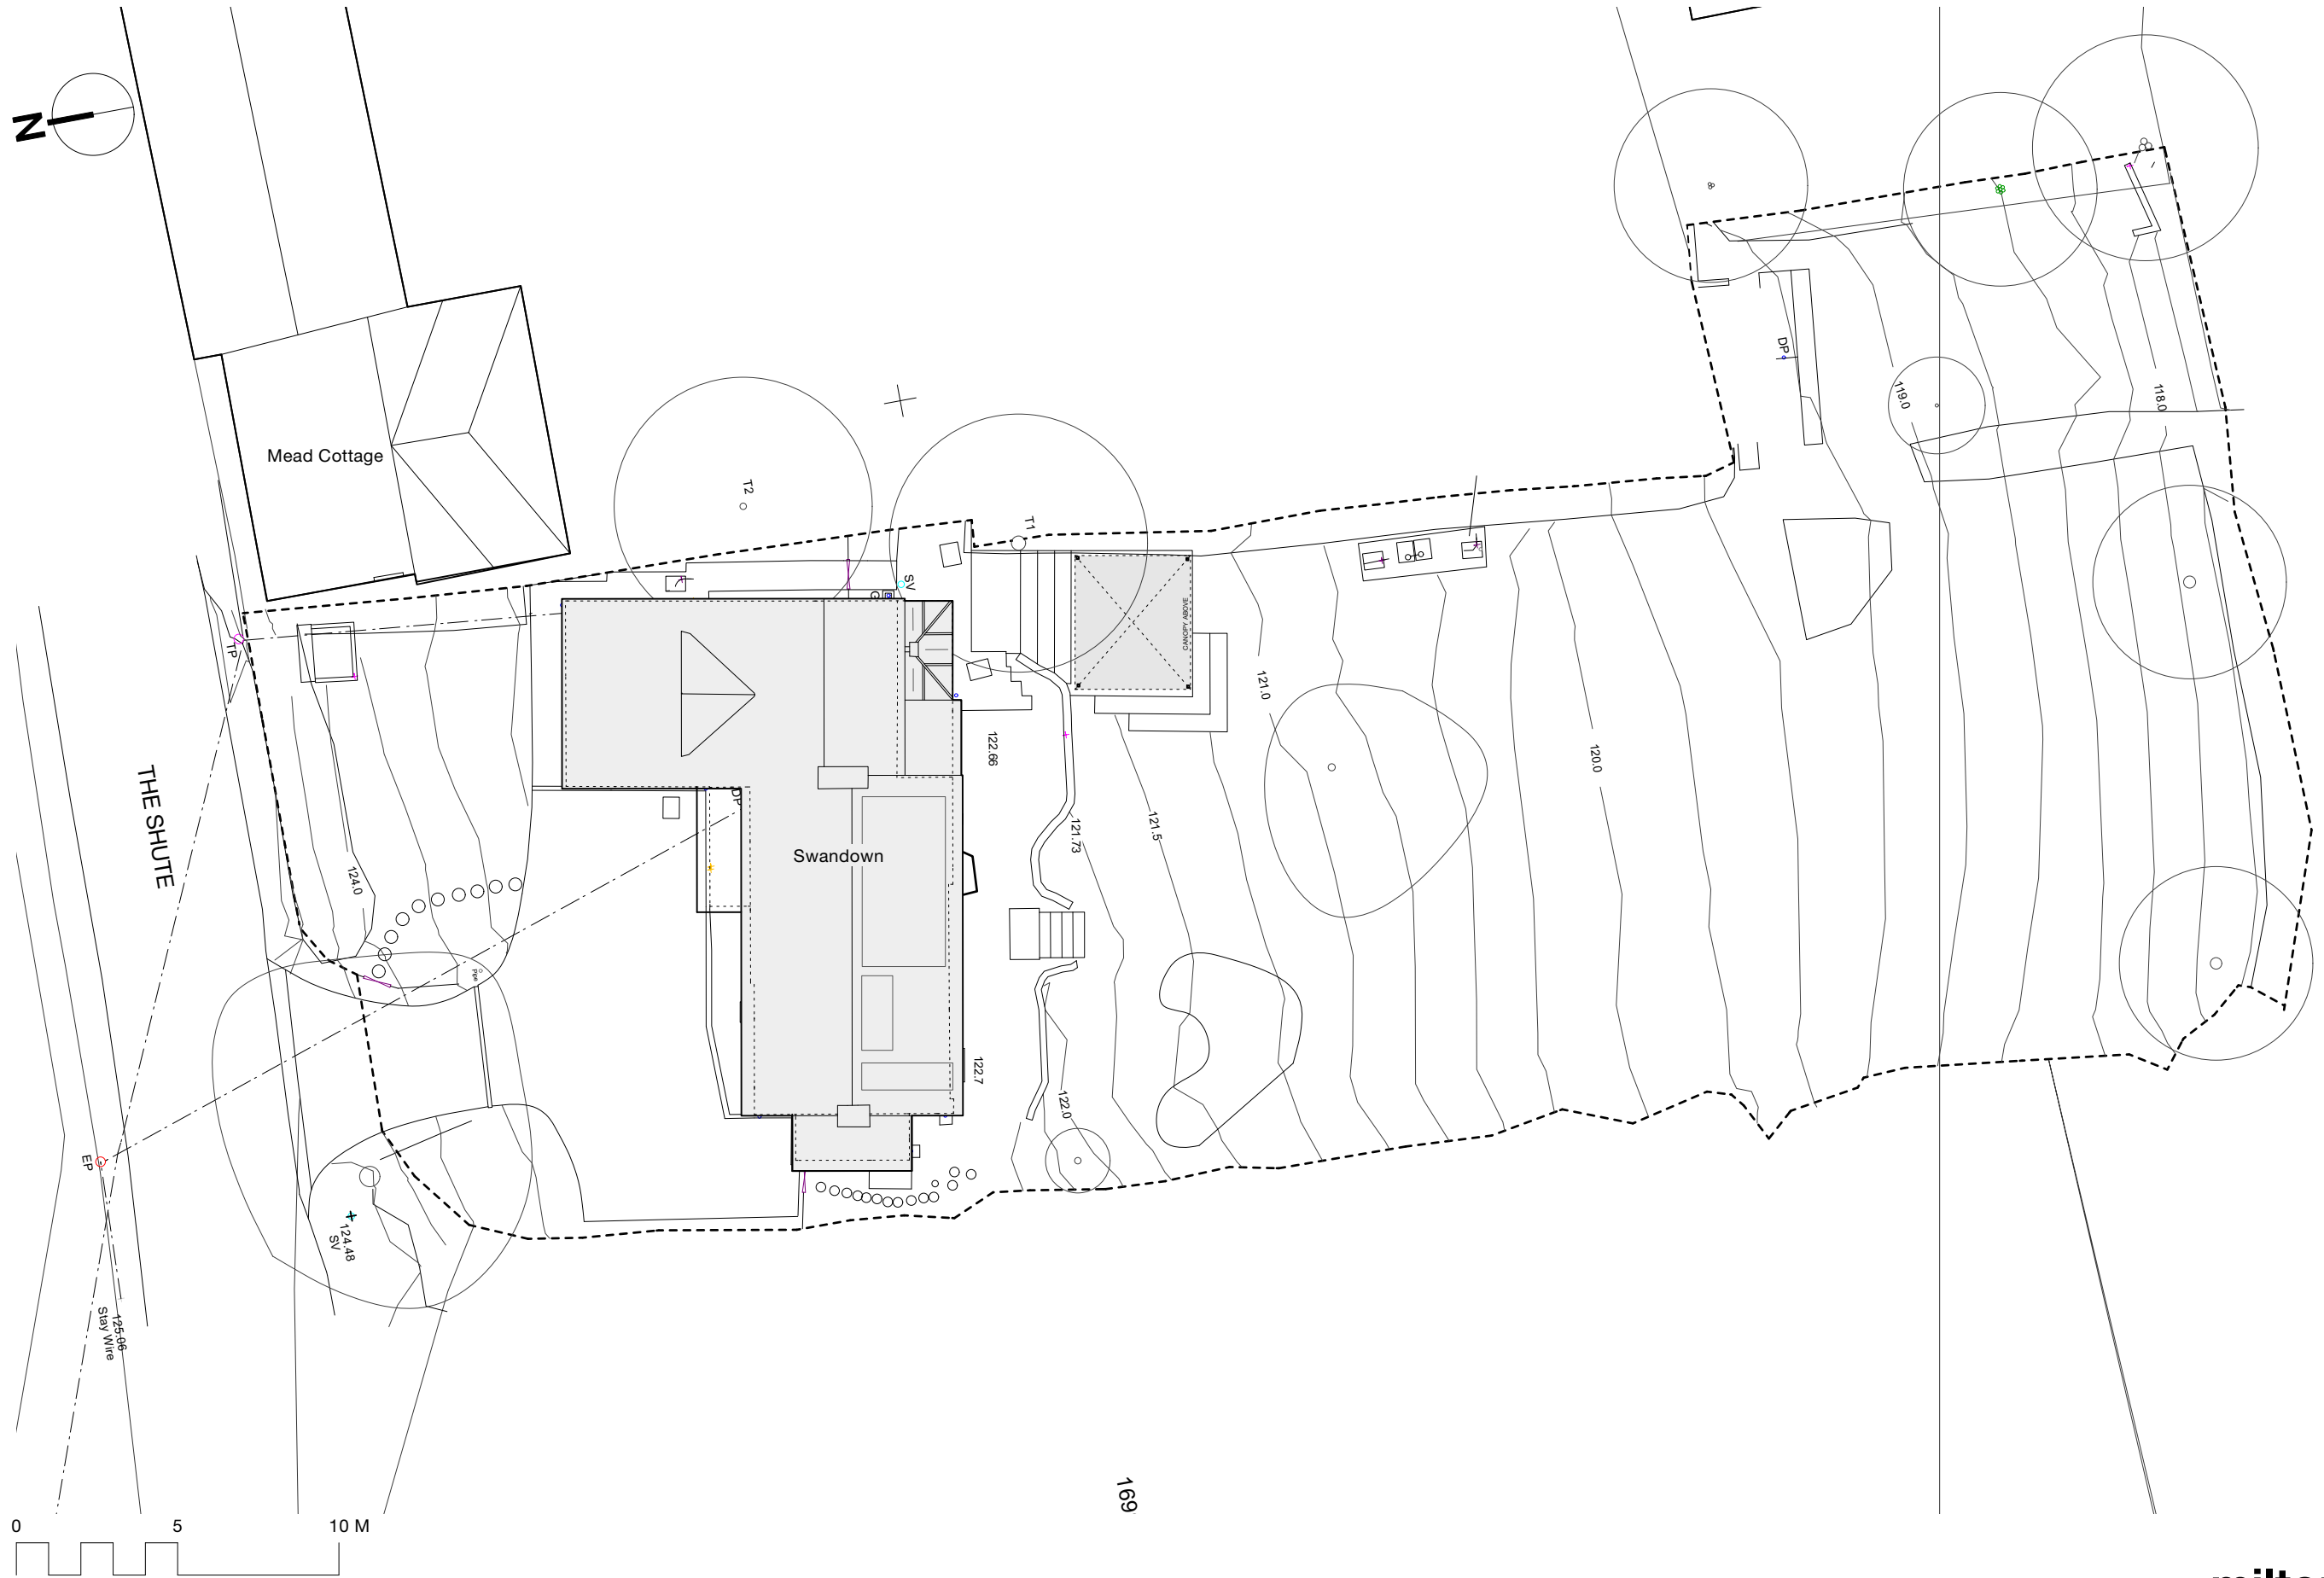

milton architects



Milton Architects Ltd
Old Stables Court The Parade
Marlborough Wiltshire SN8 1NE

Telephone 01672 514354
Email mail@miltonarchitects.co.uk

Project : Swandown
The Shute
Axford

Contents: EXISTING - Site Plan

Date : April 2026

Scale : 1:200

Size : ISO A3

Drawing : **2516 / 2_002**