



2 Proposed East Elevation
Scale: 1:100

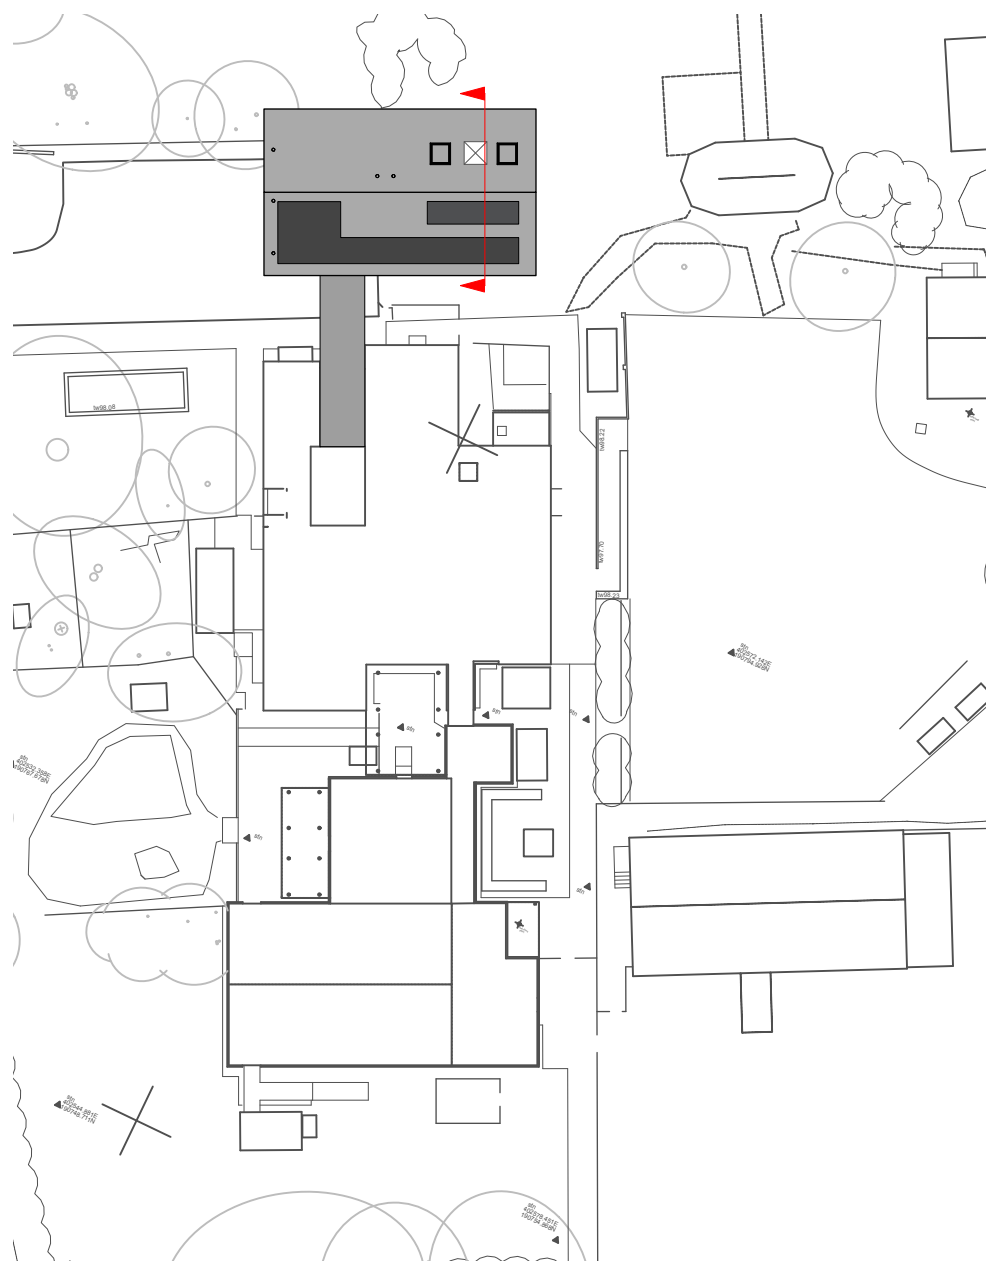

P Reference Plan
Scale: 1:500

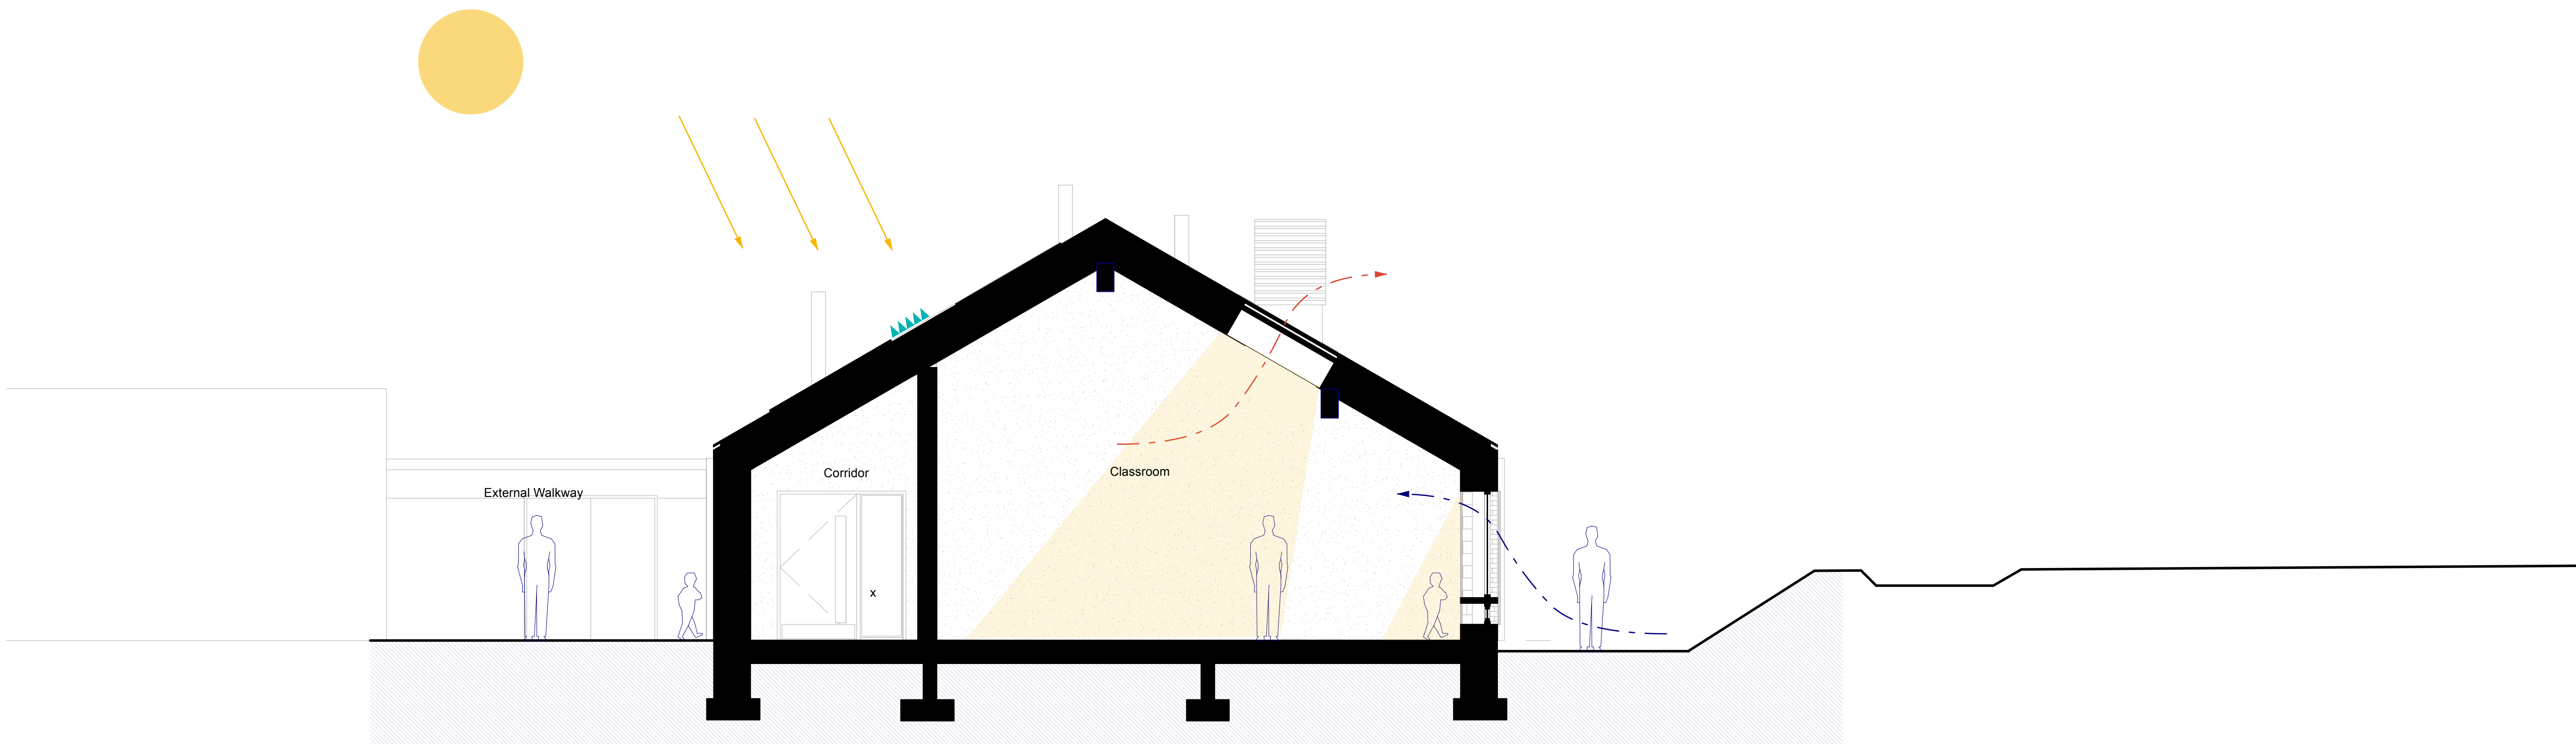

A Section A-A
Scale: 1:50