


1 Proposed Plan
Scale: 1:200

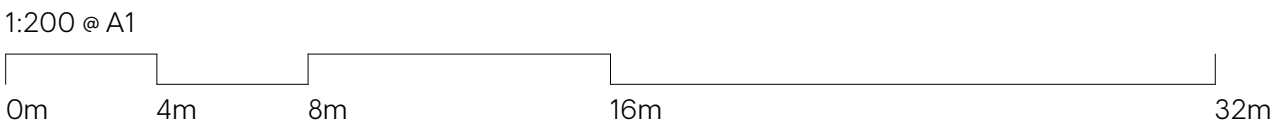

Footprint Architects Ltd
The South Suite, Third Floor, Helting House
35 Richmond Hill, Bournemouth, BH2 6HT
01202 818966
hello@footprintarchitects.co.uk
www.footprintarchitects.co.uk



Notes: Unless otherwise stated, this drawing is for information only. Do not scale, unless for planning purposes. Use figured dimensions only. Check all dimensions on site and advise of any discrepancies before commencing work on site. Copyright Footprint Architects Ltd.

#	Date	Revision Note
P02	19/02/2026	Stage 2 Issue
P02.01	17/04/2026	Stage 3 Draft
P03	28/04/2026	For Planning

Minety Primary School | Wiltshire
Created: April 2026

Proposed Site Plan					Project Ref: 7429	1:200 @ A1
Drawing No:	Project - Origin - Zone - Level - Type - Role - Number	Status:	Rev:			
2425 - FTP - XX -MSXX- DR - A	1005	S4 - For Planning	P03			

