




EXISTING SIDE ELEVATION


EXISTING FRONT ELEVATION

EXISTING REAR ELEVATION


EXISTING SIDE ELEVATION

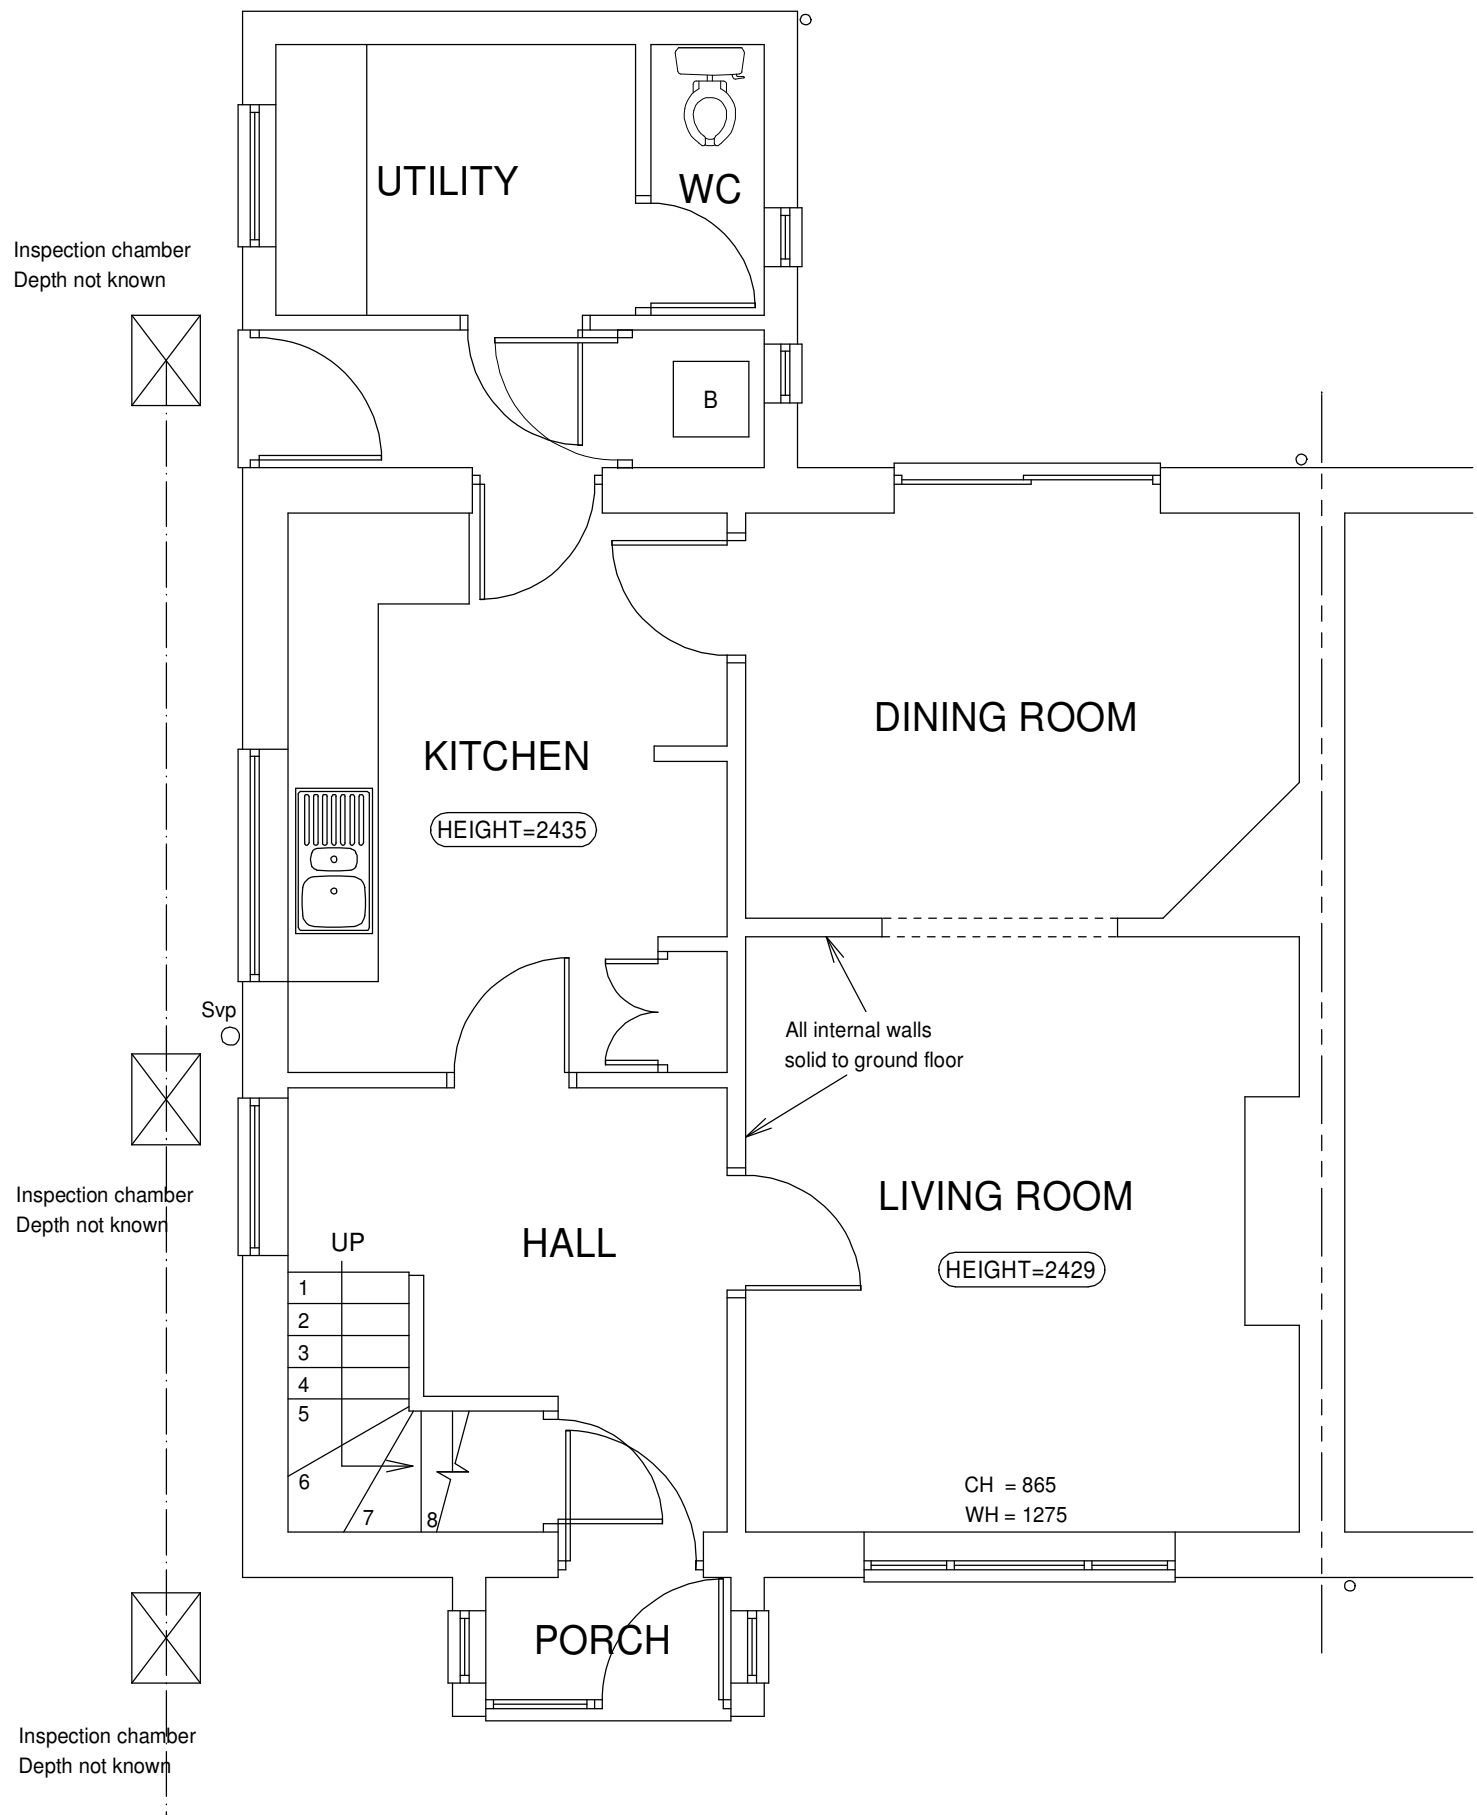


EXISTING GROUND FLOOR PLAN

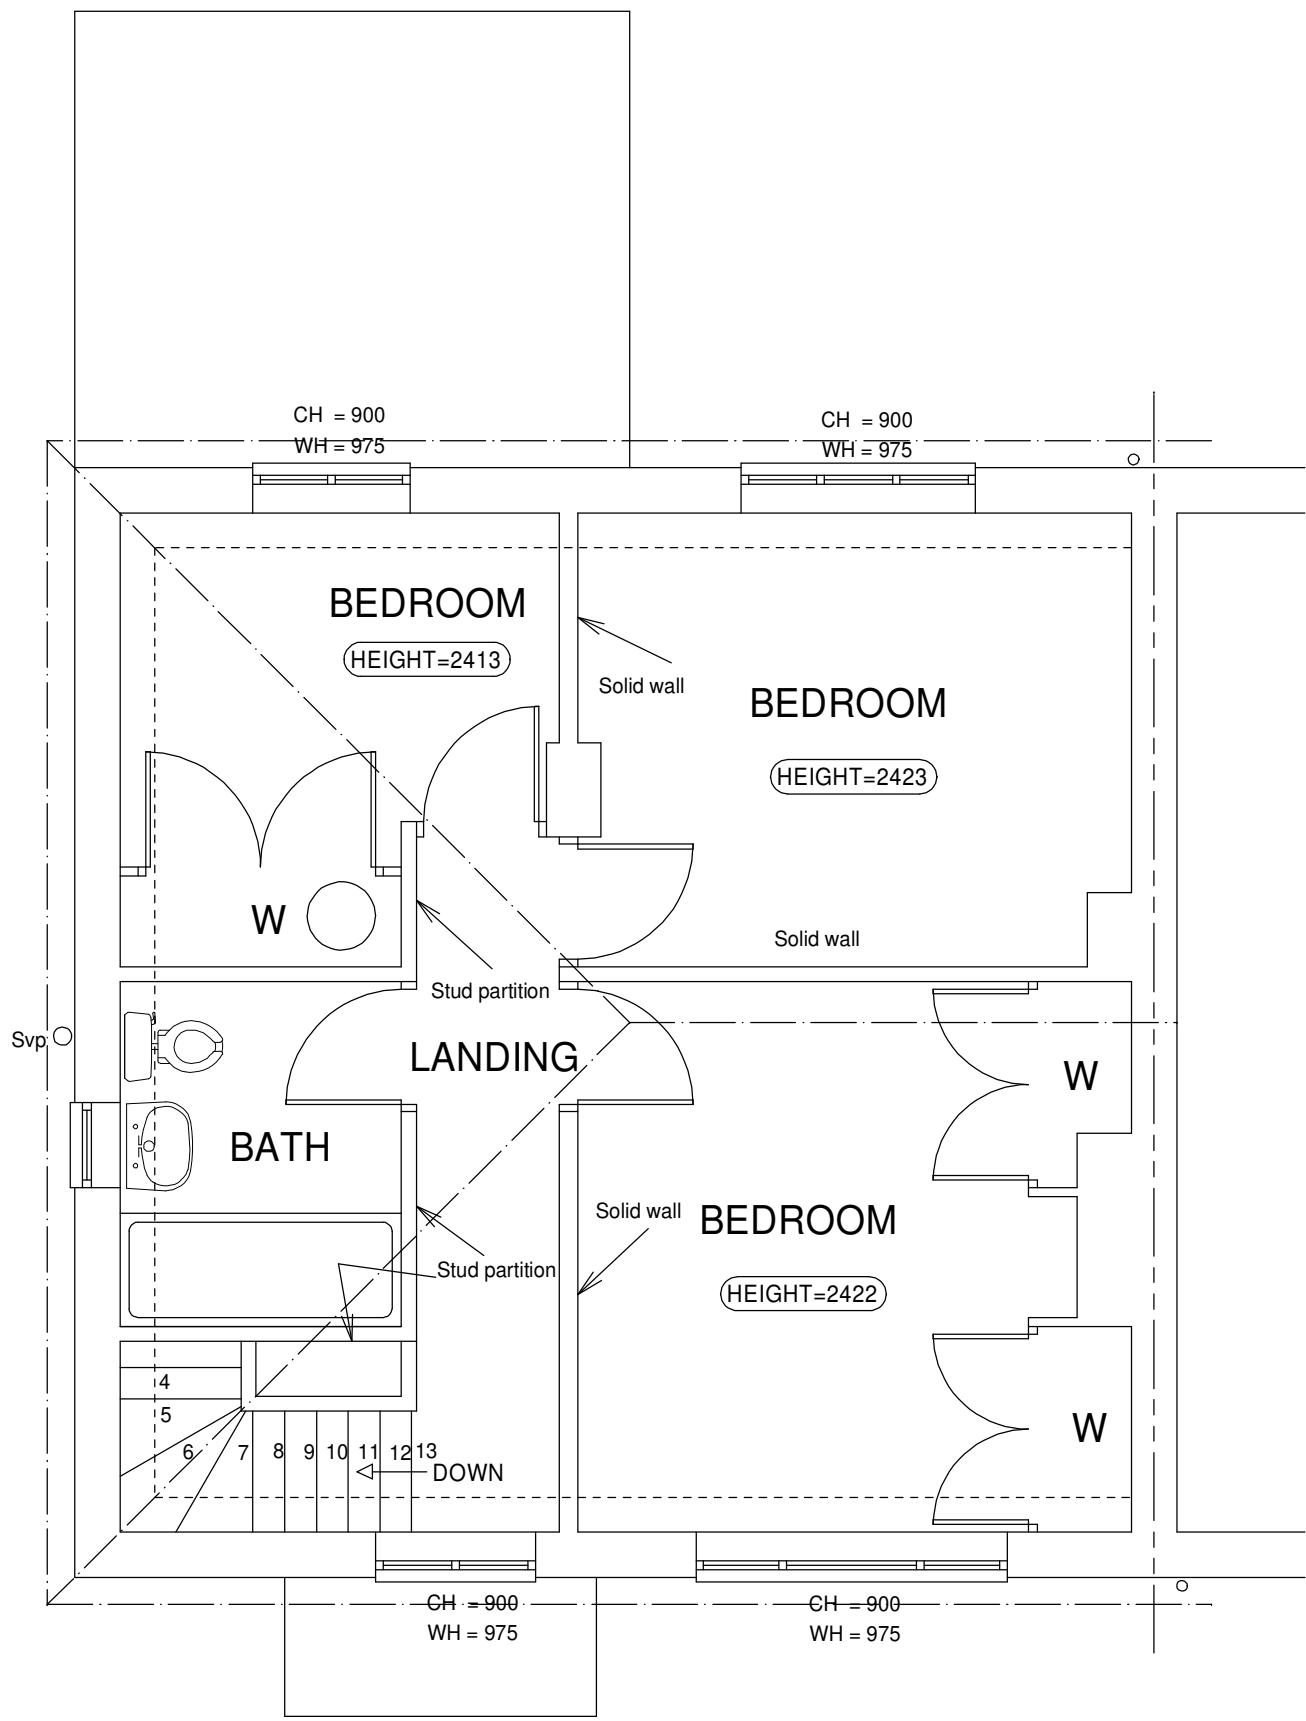


EXISTING FIRST FLOOR PLAN

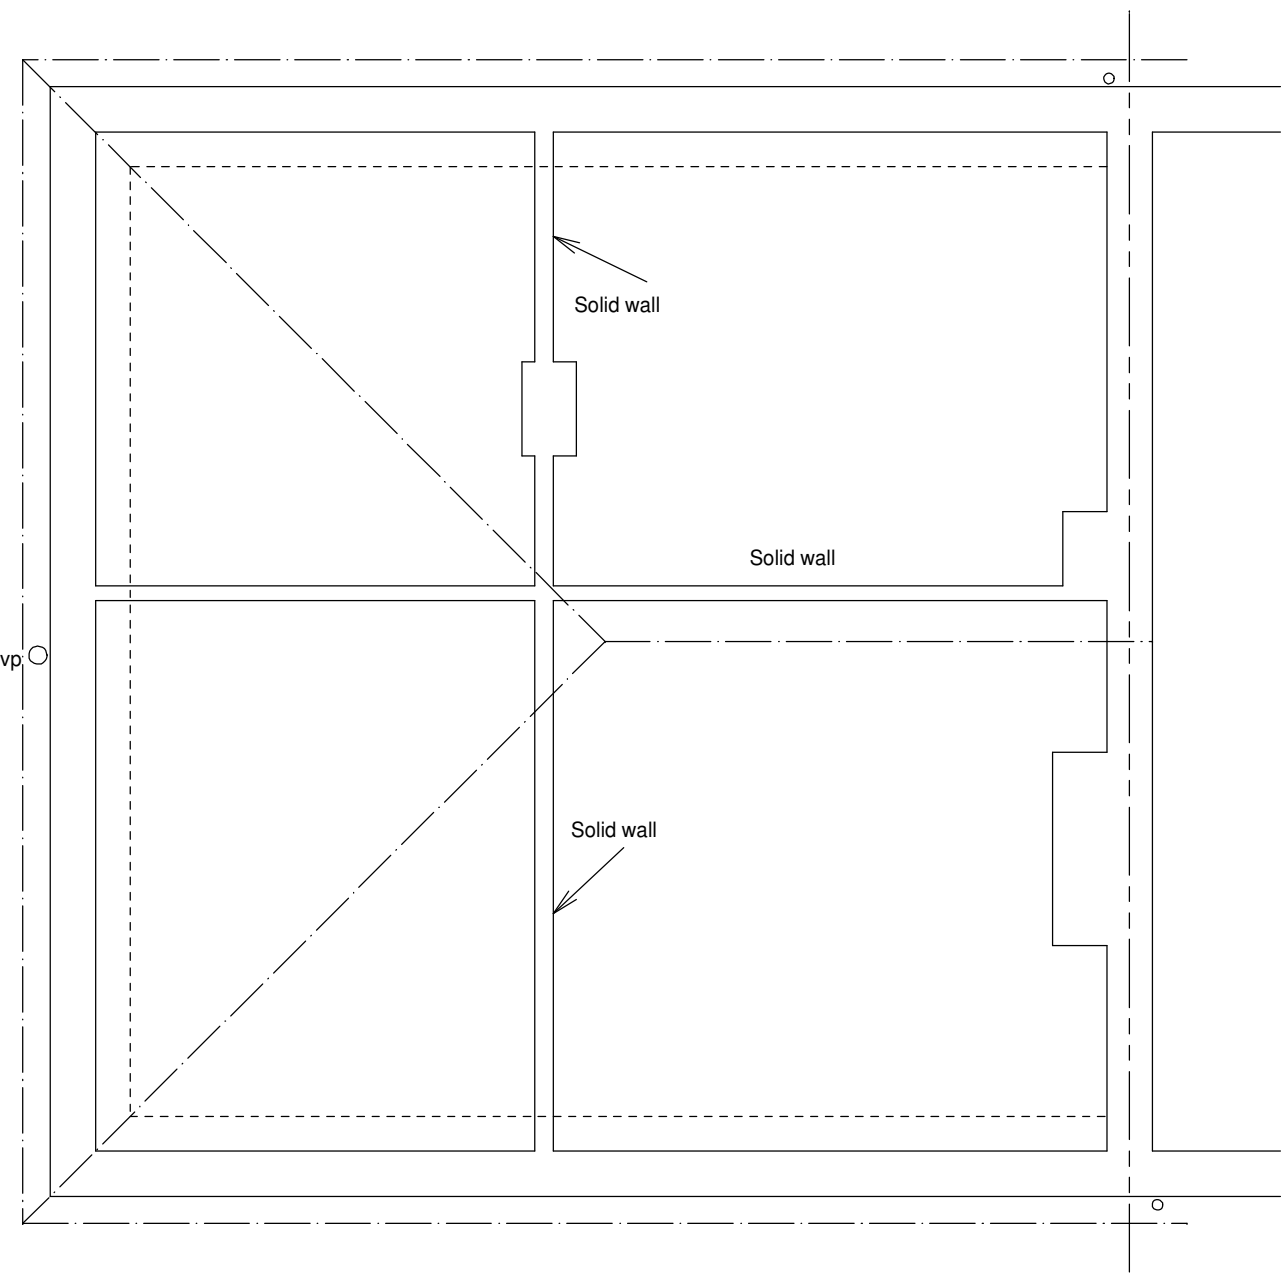


EXISTING ROOF PLAN

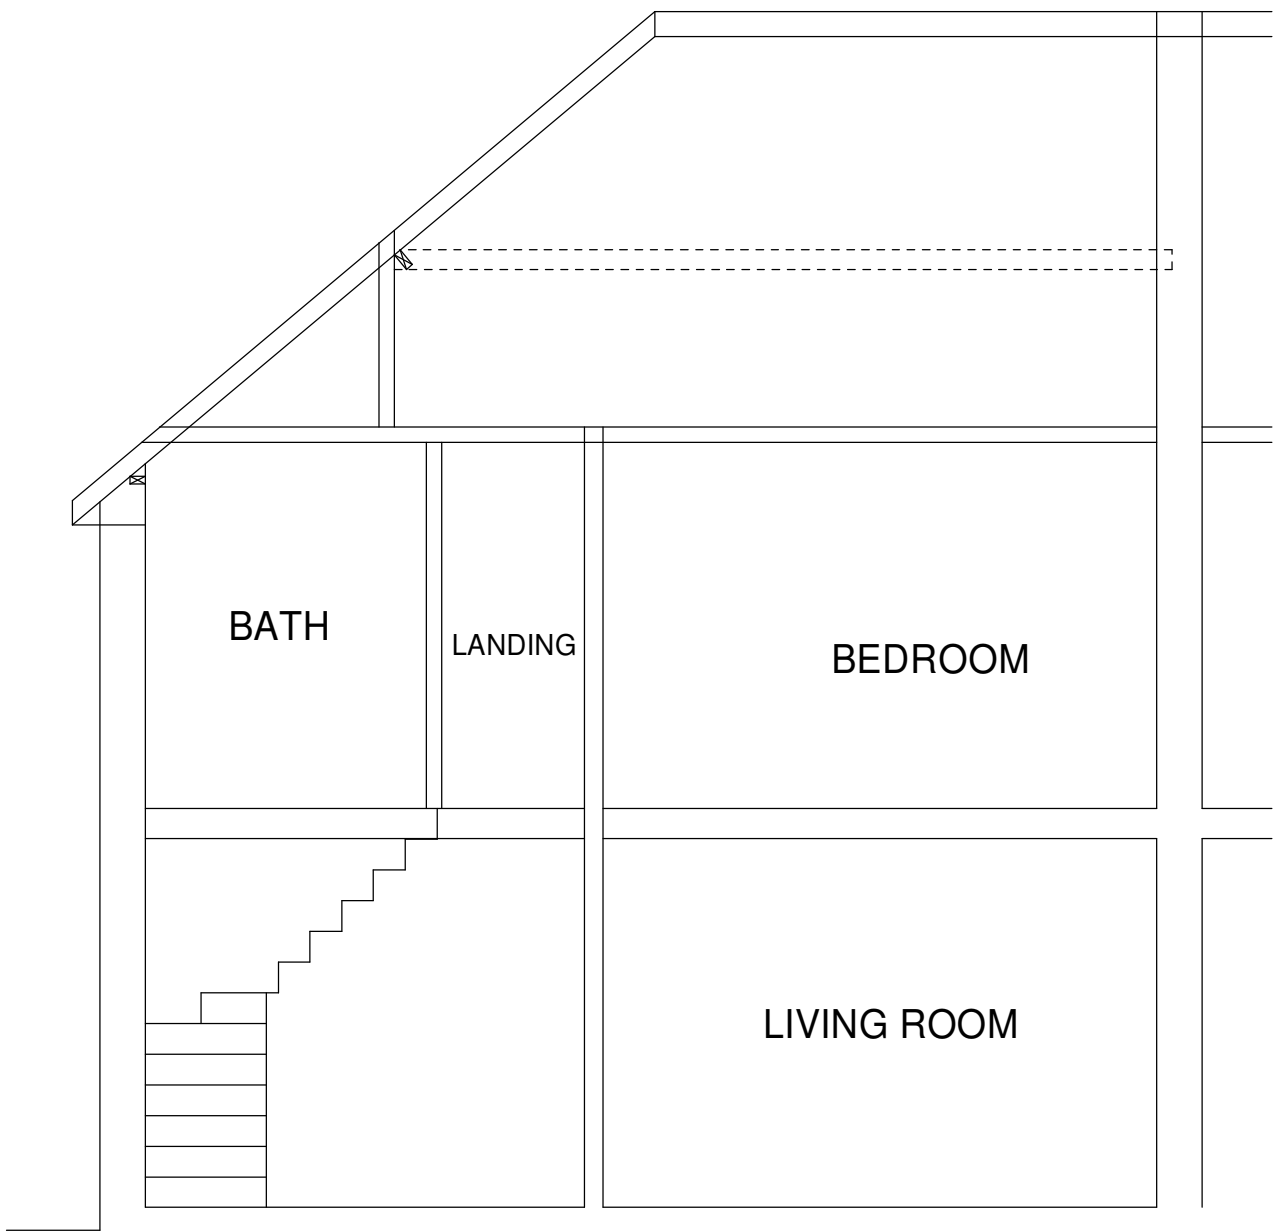

EXISTING SECTION

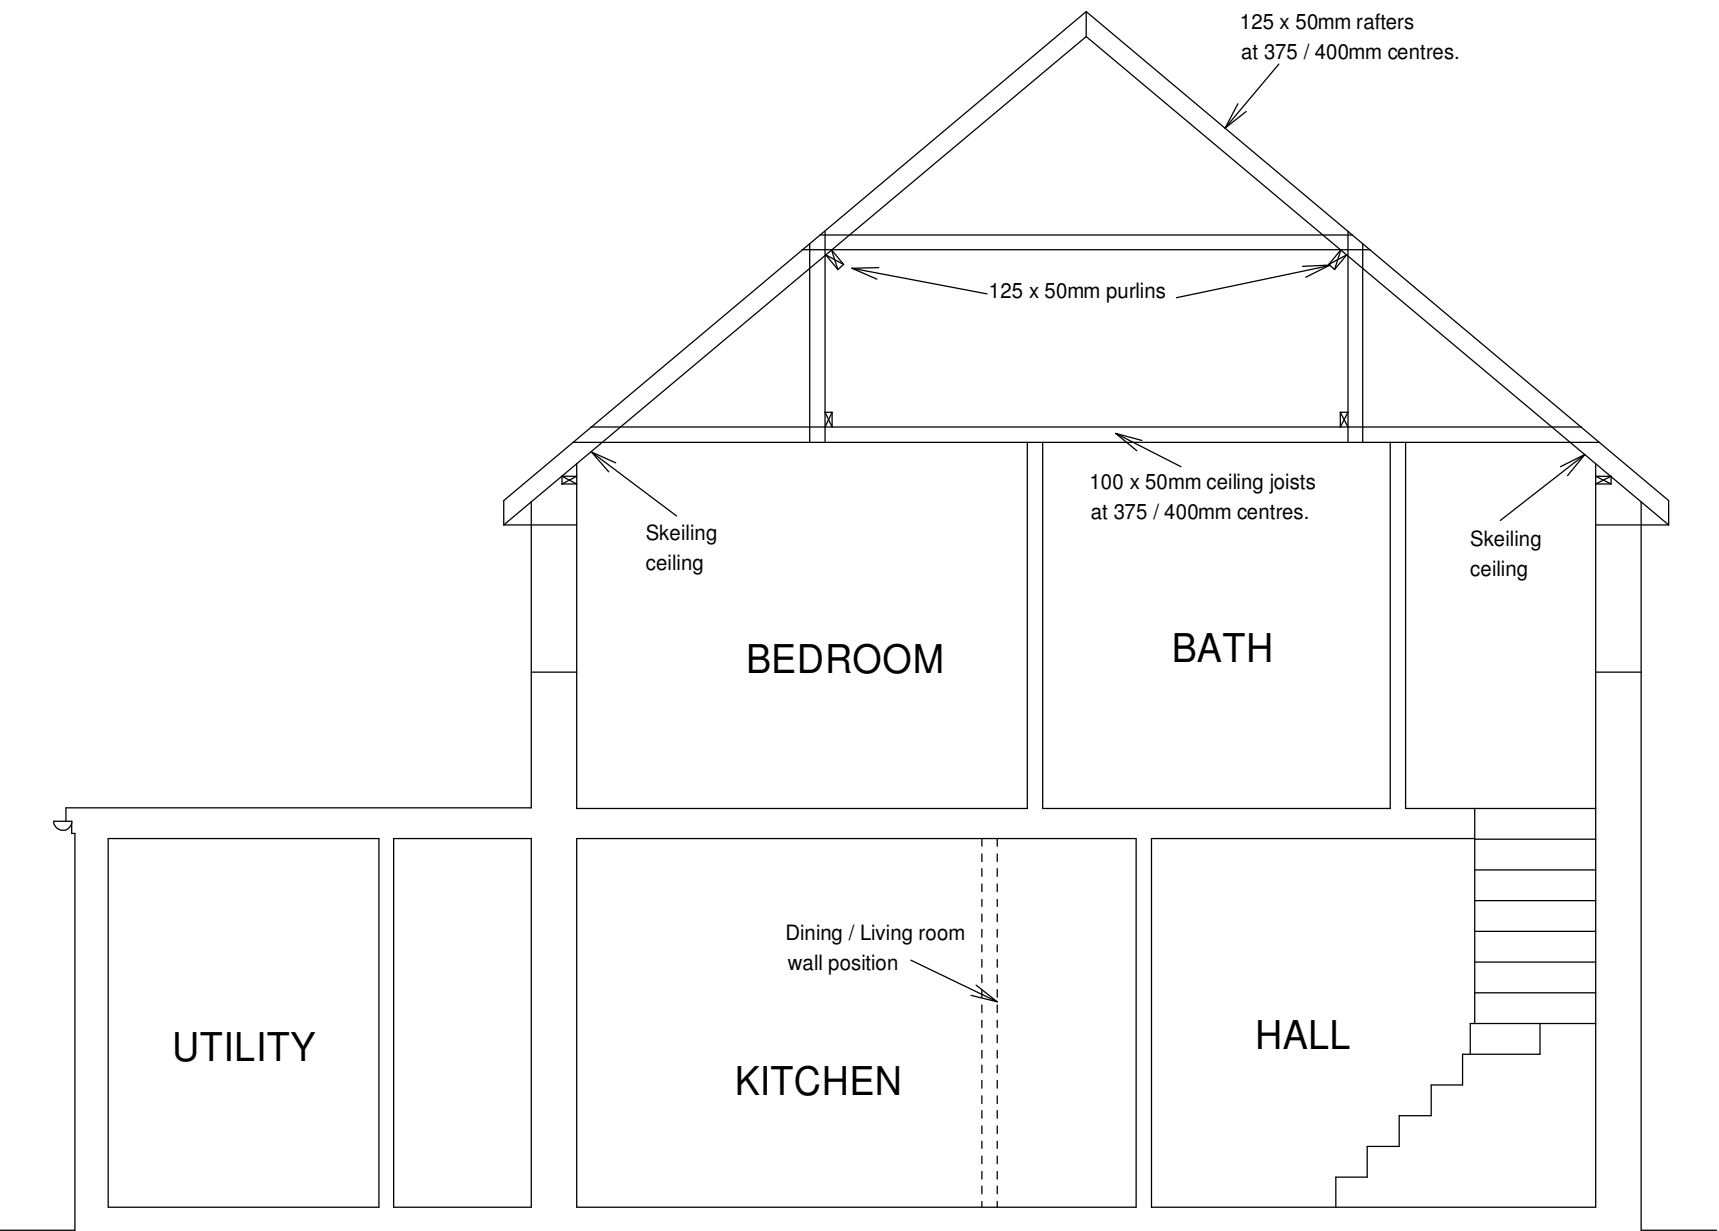

EXISTING SECTION

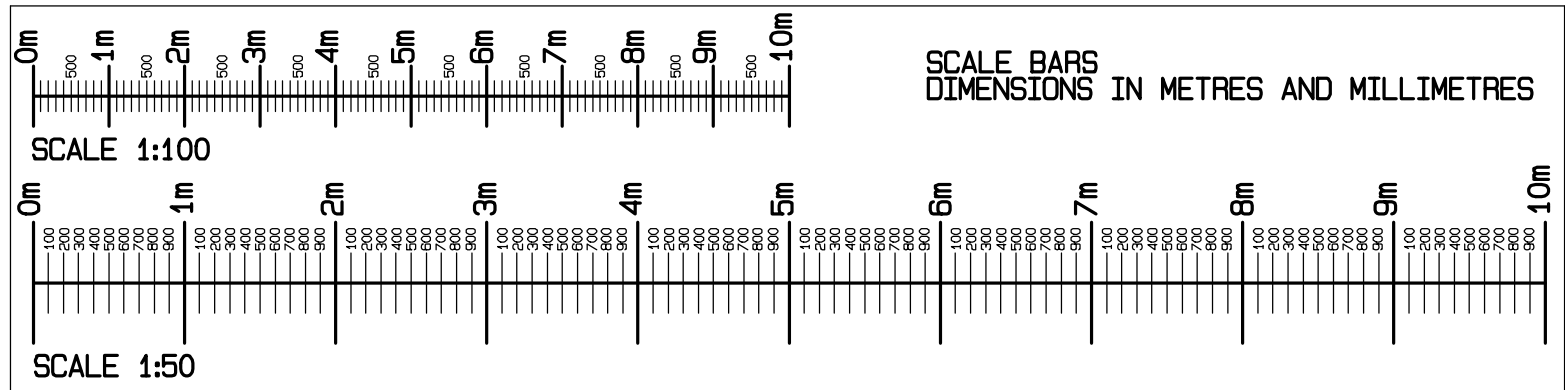

NEIL ARMSTRONG ARCHITECTURAL SERVICES		
31 Church Ground, South Marston, Swindon, Wilts. SN3 4PL. Tel: 01753 632158 Mobile: 07571 881162		
client	MS R HOGAN 47 LOTTAGE ROAD ALDBOURNE NEAR SWINDON WILTS SN8 2EB	
project	47 LOTTAGE ROAD ALDBOURNE NEAR SWINDON WILTS SN8 2EB	
title SURVEY OF EXISTING.		
scale 1:100 1:50	date 9-2-2026	drawn NBA paper A1
revision	no. Y26-100-1	
Work to figured dimensions only. Any queries should be referred to the address shown above. This drawing is the Copyright of Neil Armstrong Architectural Services and shall not be altered, copied or reproduced in any way without prior written consent.		