



1 East Elevation
Scale: 1:100

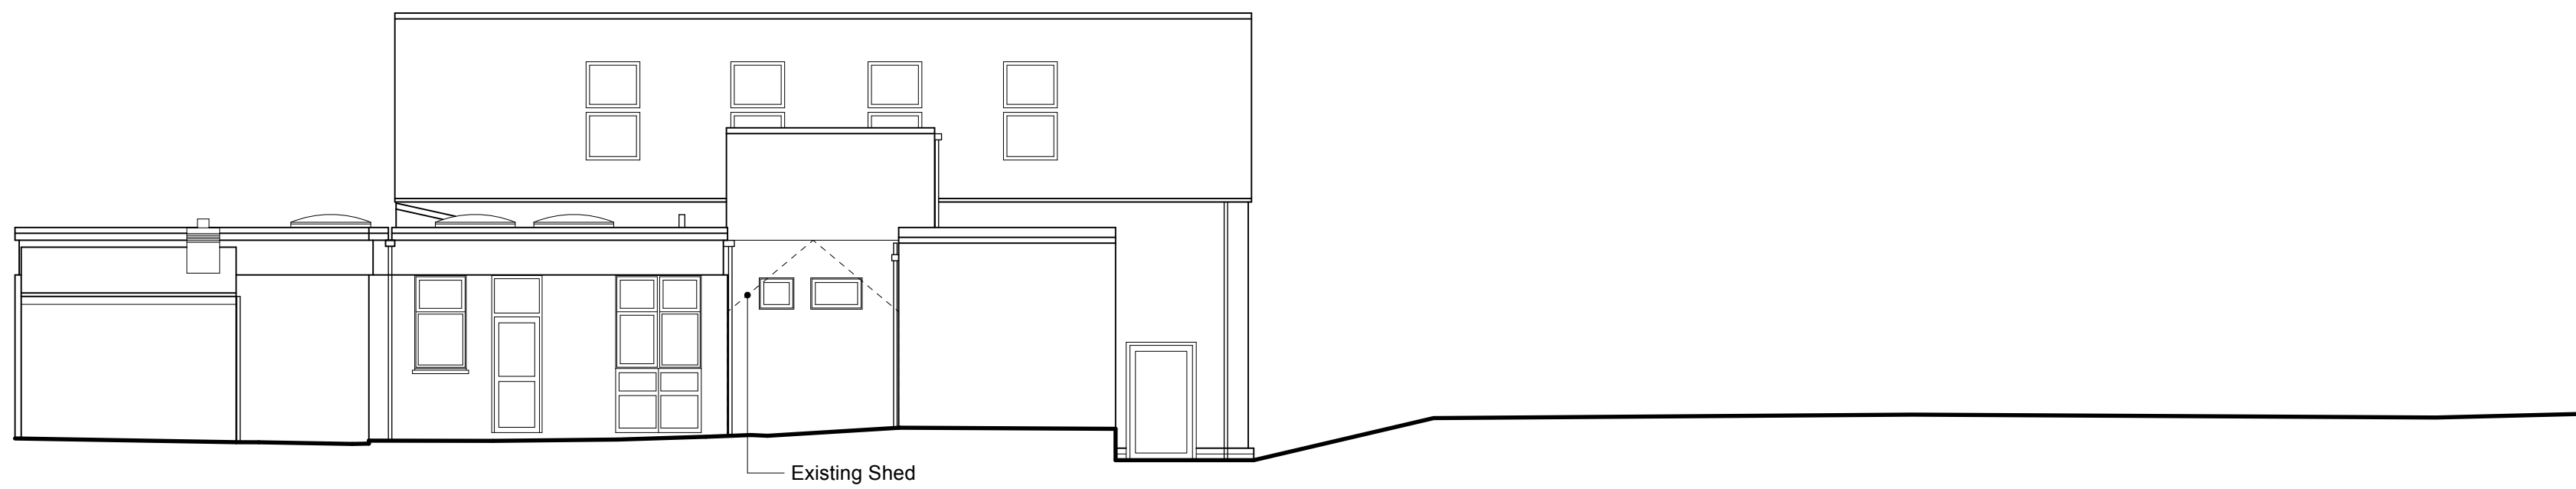

2 West Elevation
Scale: 1:100



3 North Elevation
Scale: 1:100

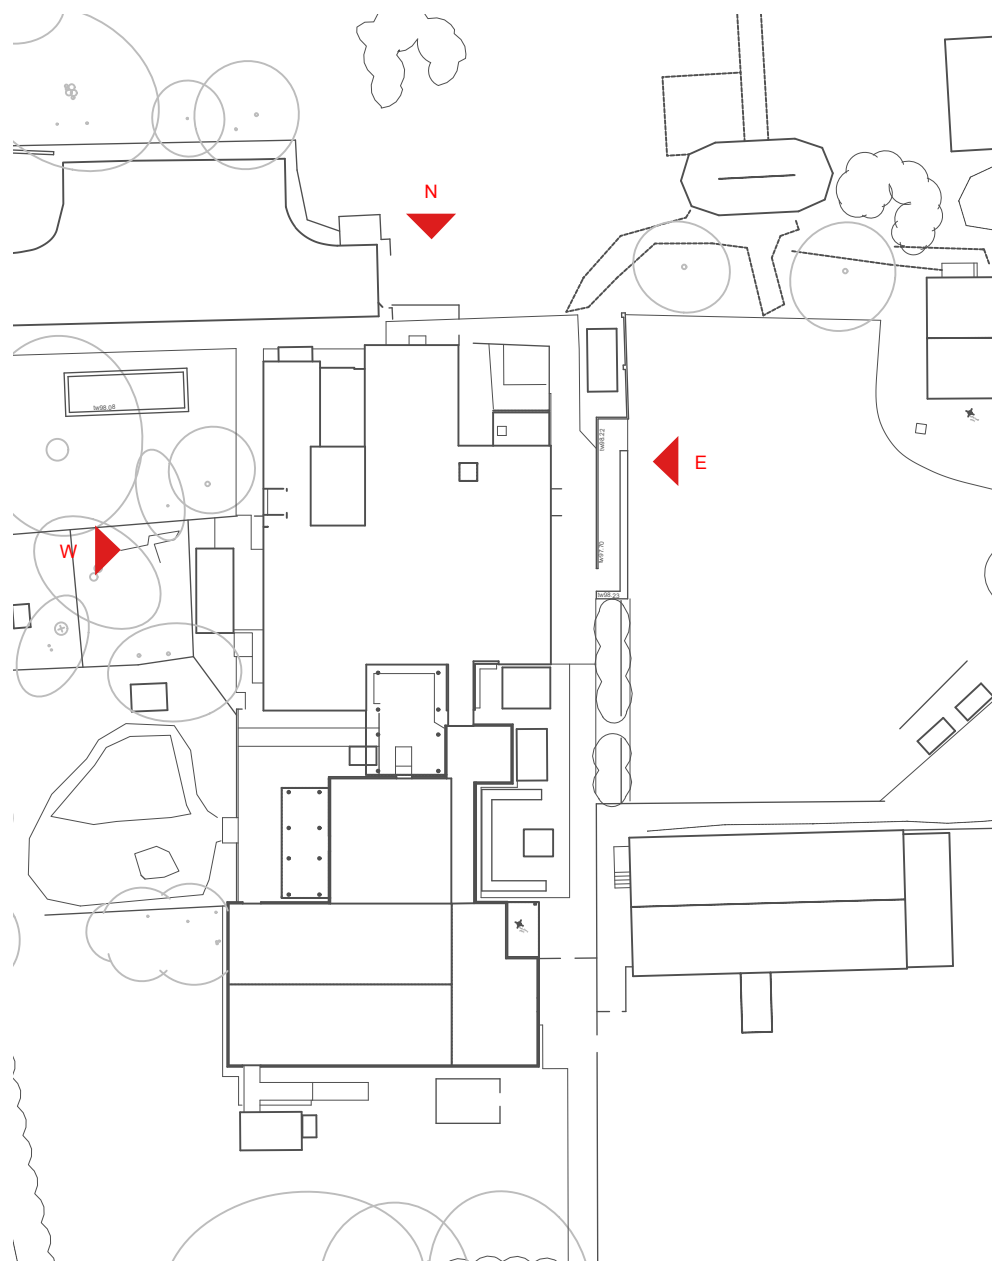

P Reference Plan
Scale: 1:500

