



GROUND
LEVEL 0.0m

ELEVATION D

RIDGE ROOF
LEVEL
7.67m AGL

GROUND
LEVEL 0.0m

ELEVATION C

GROUND
LEVEL 0.0m


ELEVATION A

EAVE ROOF
LEVEL
7.27m AGL

GROUND
LEVEL 0.0m

ELEVATION B

EXISTING SITE PLAN

 

NOTES:

1. ALL DIMENSIONS IN MM UNLESS OTHERWISE NOTED.

Company:	CUSTOM SOLAR	Project:	Project	Purpose of Issue:	Planning	Issue:	A
Date:	23/04/2026	Revision / Upgrade Description:					
Drawn:	A.Marquez	First Issue					
Checked:	Ed.Salkild						
Approved:	CS DA						




part of **mitie**
power & grid

Custom Solar Ltd
Sunbeam House
Broombank Road
Chesterfield, S41 9QJ

T: 01246 488488
www.customsolar.co.uk
sales@customsolar.co.uk

Site Name:	CS - MOD CORSHAM 2		
Address:	Westwells Rd, Corsham, SN13 9GB		
Title:	100 EXISTING SITE PLAN		
Project:	PROJECT		
Purpose of Issue:	PLANNING		
Master Drawing Register No:	CS - MOD Corsham 2_GA		Issue: A

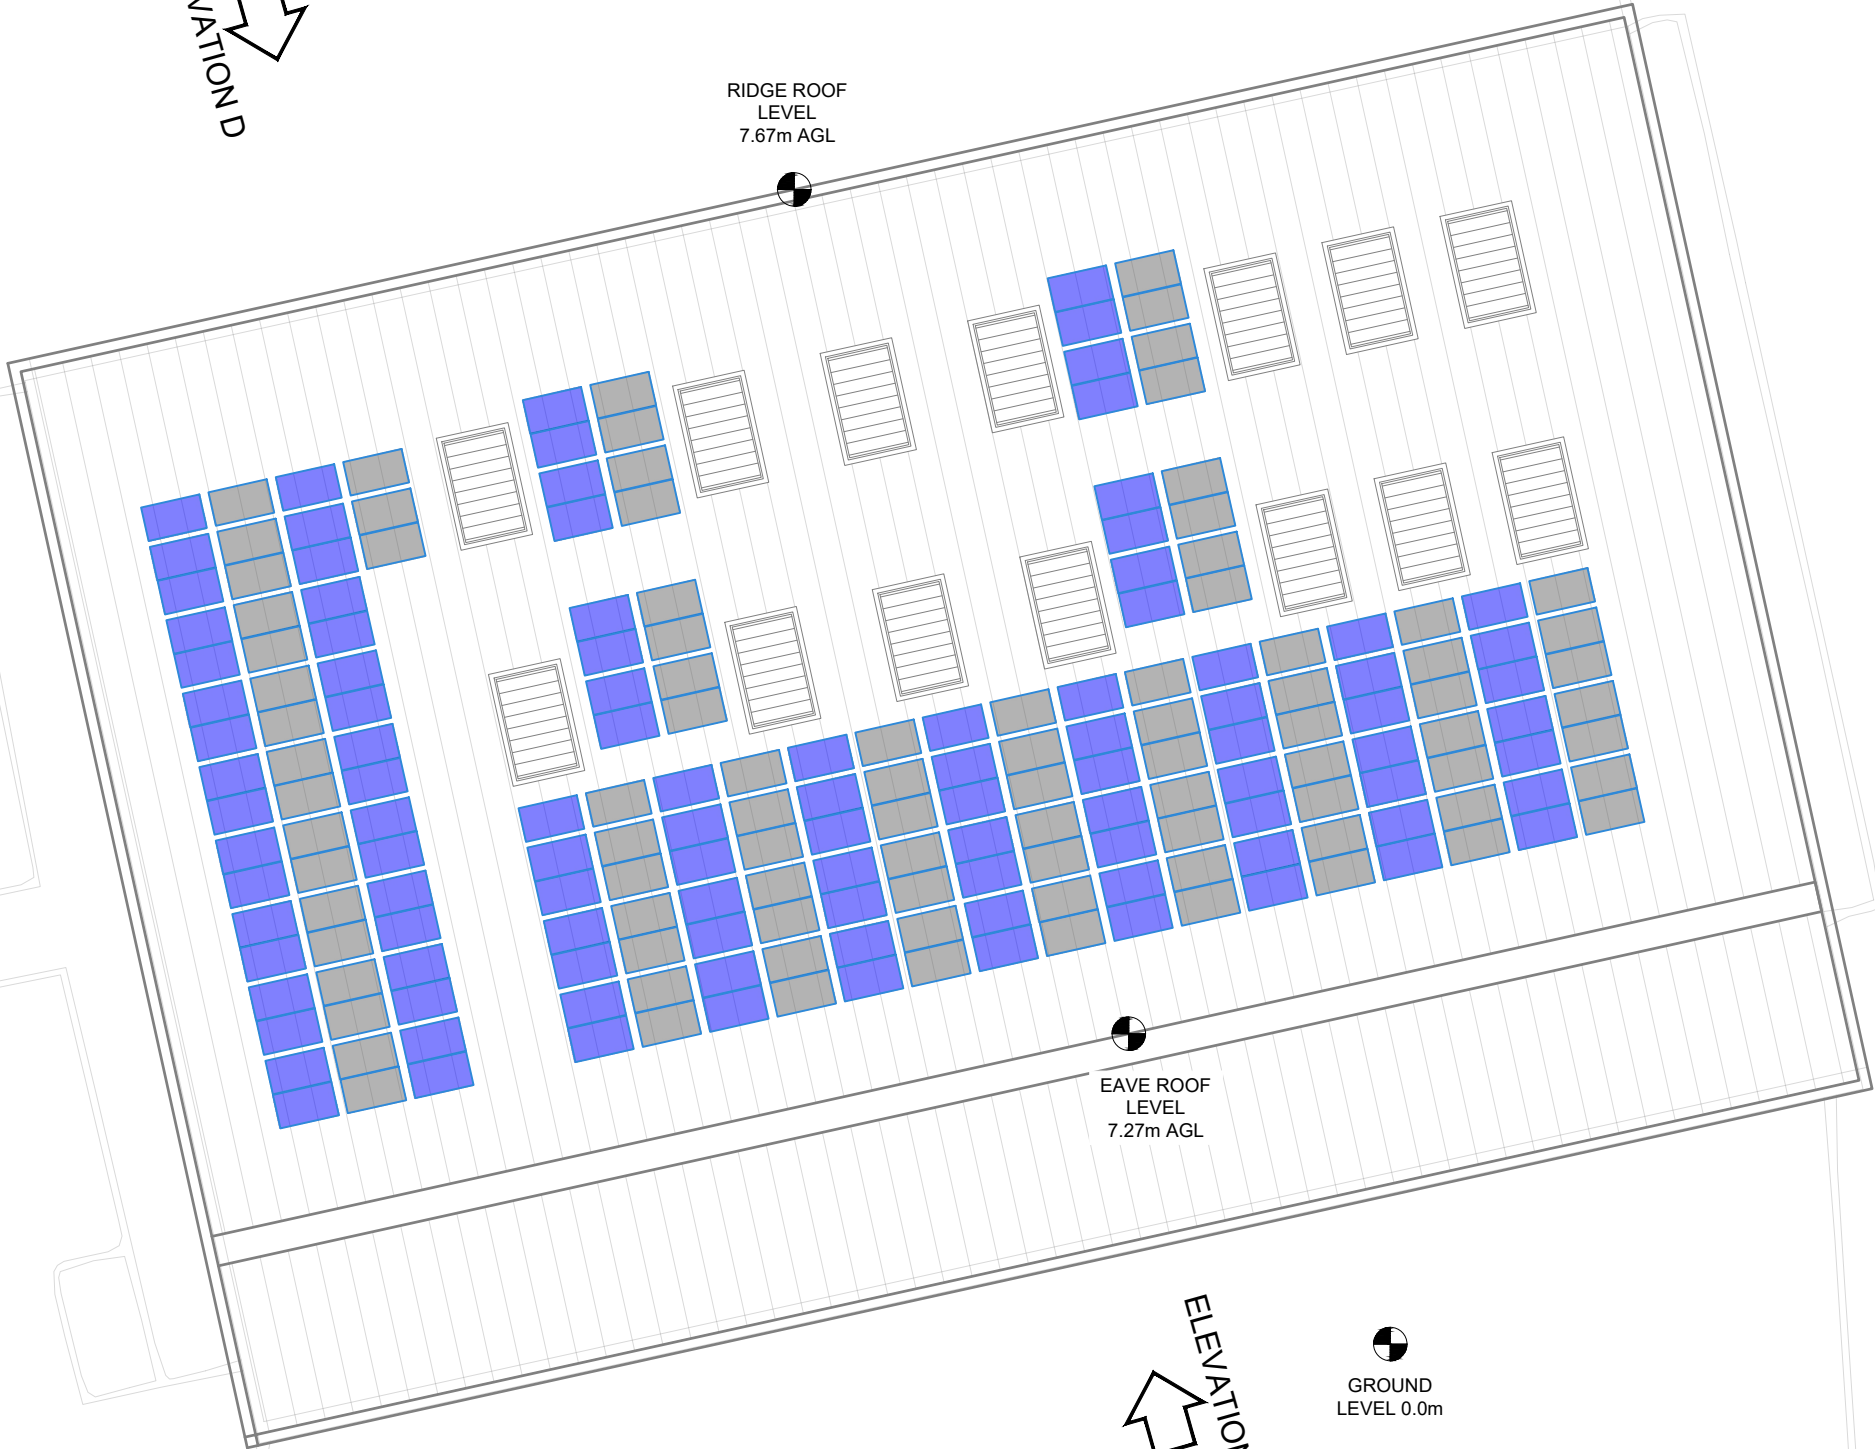

PV Layout Legend	
PV Capacity:	100.98 kWp
Module Brand:	DMEGC
Module Qty+Size:	198 x 510Wp
Inverter Brand:	Sungrow
AC Power:	1x 75K
Max. DC/AC Ratio:	1.34
Mounting Type:	S.Seam E/W(with lift adaptors)- TBC
Module Pitch:	Flat -TBC

- NOTES:
1. ALL DIMENSIONS IN MM UNLESS OTHERWISE NOTED.

Company:	Project:	Purpose of Issue:	Issue:
CUSTOM SOLAR	Project	Planning	A
Date:	23/04/2026	Revision / Upgrade Description:	
Drawn:	A.Marquez	First Issue	
Checked:	Ed.Salkild		
Approved:	CS DA		



Custom Solar Ltd
Sunbeam House
Broombank Road
Chesterfield, S41 9QJ

T: 01246 488488
www.customsolar.co.uk
sales@customsolar.co.uk

Site Name:	CS - MOD CORSHAM 2
Address:	Westwells Rd, Corsham, SN13 9GB
Title:	150 PROPOSED SITE PLAN
Project:	PROJECT
Purpose of Issue:	PLANNING
Master Drawing Register No:	CS - MOD Corsham 2_GA
Issue:	A