

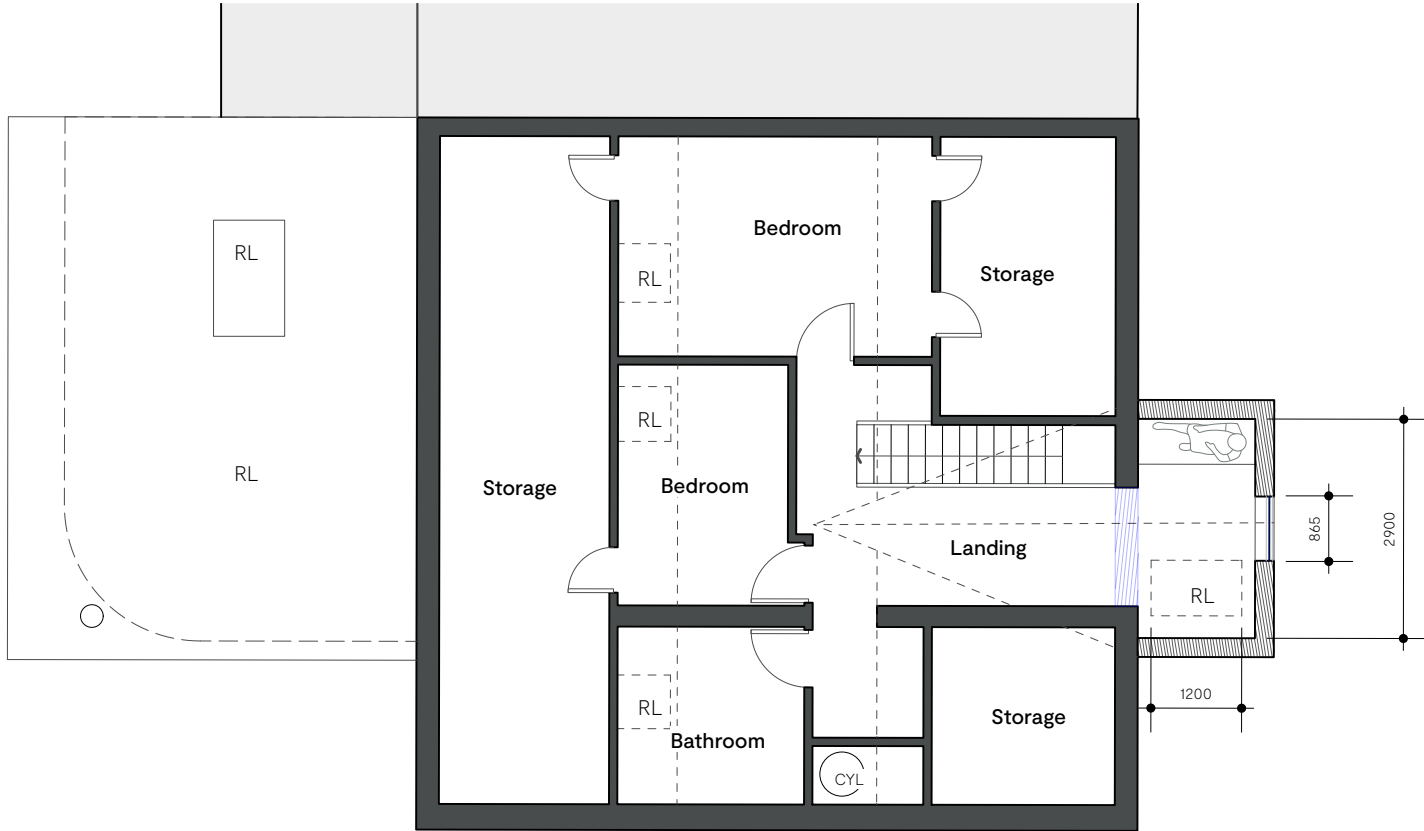


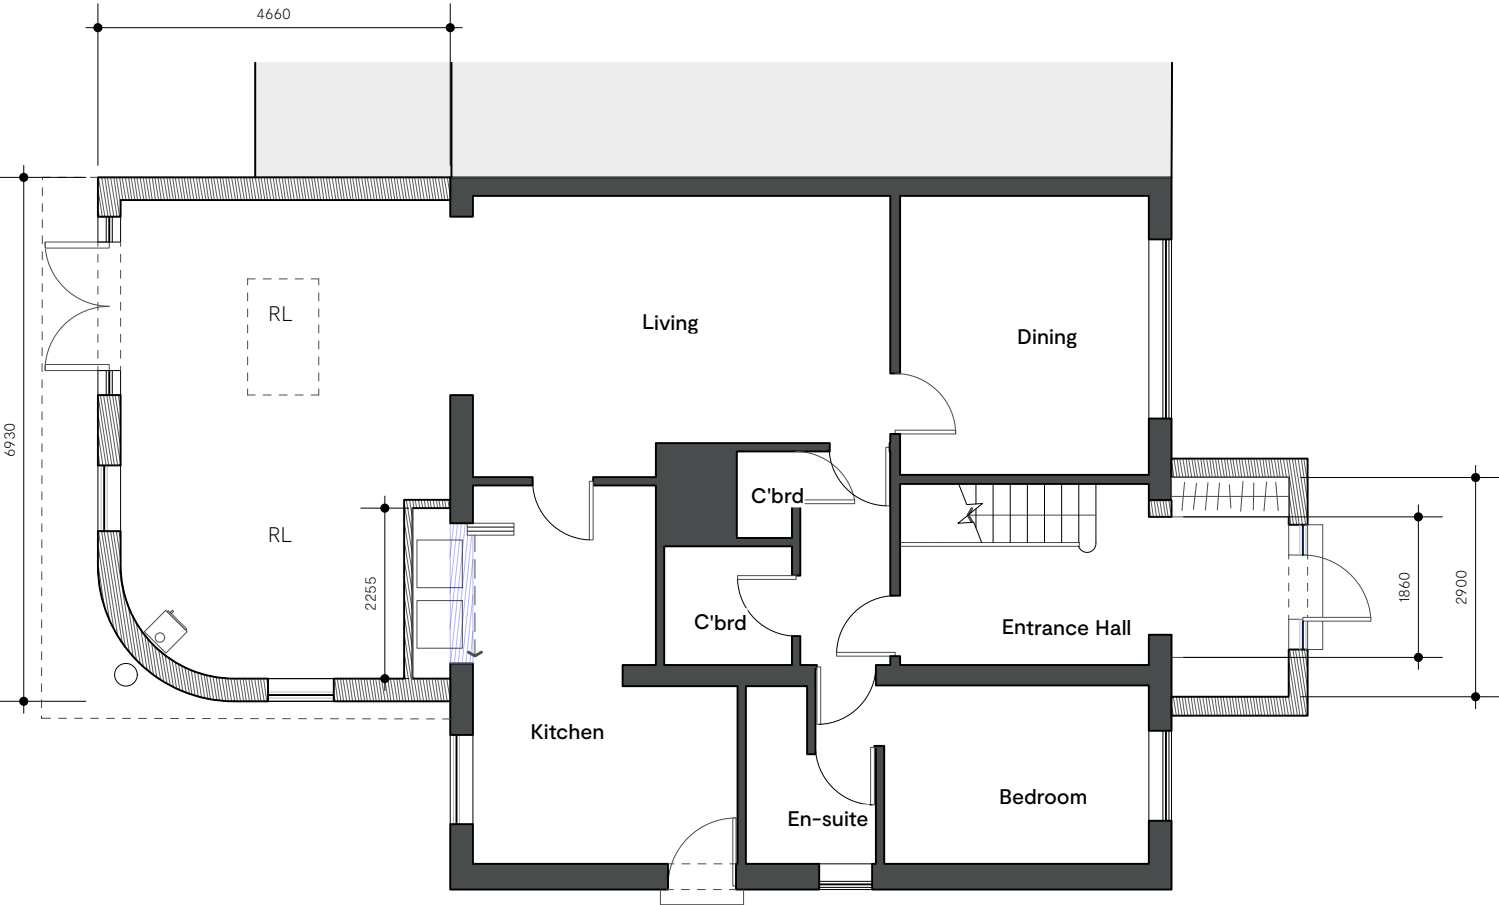

Ground Floor Plan

First Floor Plan

 

KEY:

Existing wall

Proposed wall

RL = Rooflight

Revision:

Date:

Reason:

RS3 – PLANNING

Bradley Close (BA12 8BW)

-P101

Proposed Floor Plans

Scale: 1:100 Paper size: A3 Date: 29/04/2026 Drawn by: EB Checked by: JM