



1 Proposed North Elevation
Scale: 1:100

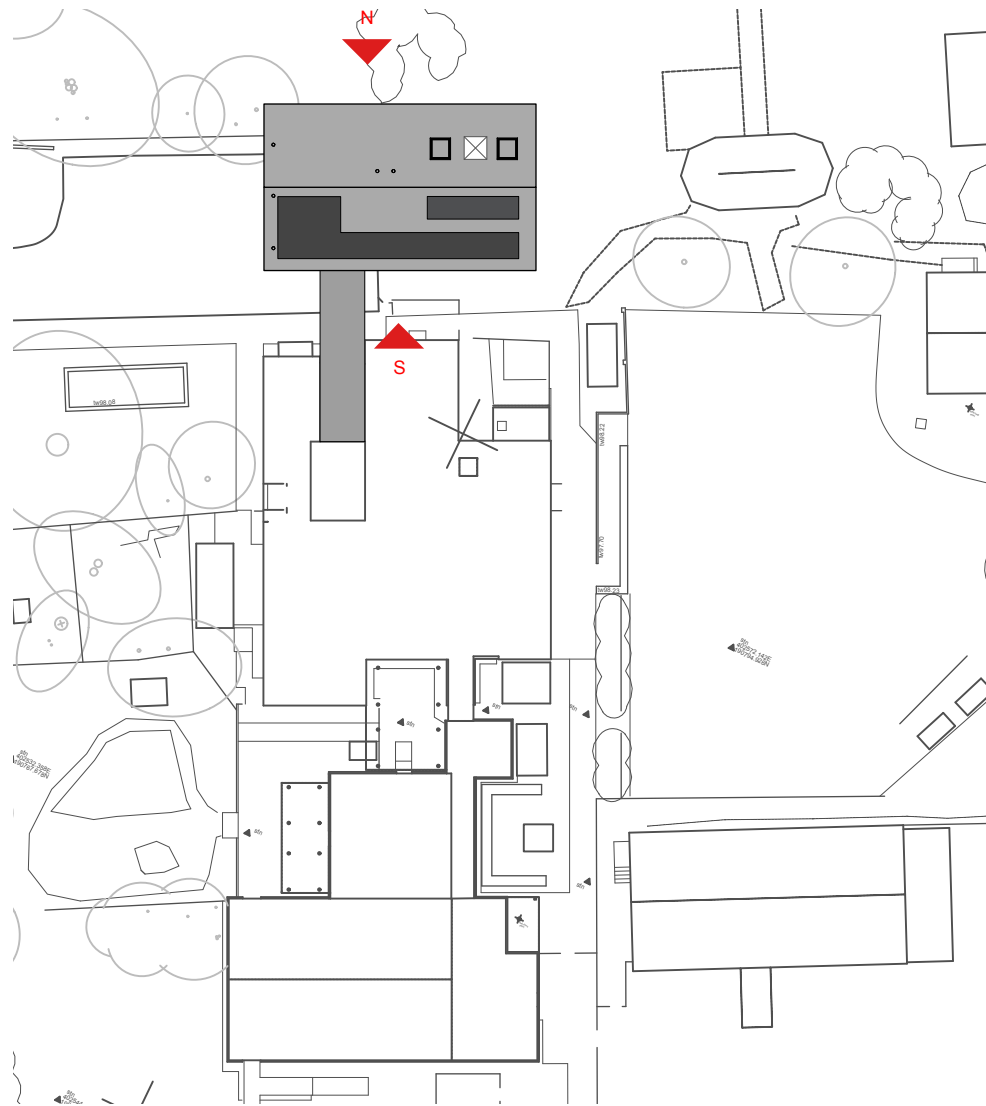

P Reference Plan
Scale: 1:500

- Material Key:**
- 1. Timber Cladding
 - 2. Buff brick
 - 3. Single Ply Membrane roof
 - 4. Purple Aluminium Windows and Doors
 - 5. External Canopy
 - 6. Purple Metal rainwater pipes
 - 7. Concrete tile roof
 - 8. PV panels
 - 9. Rooflights
 - 10. Chimney
 - 11. Louvres
 - 12. Proposed Fencing

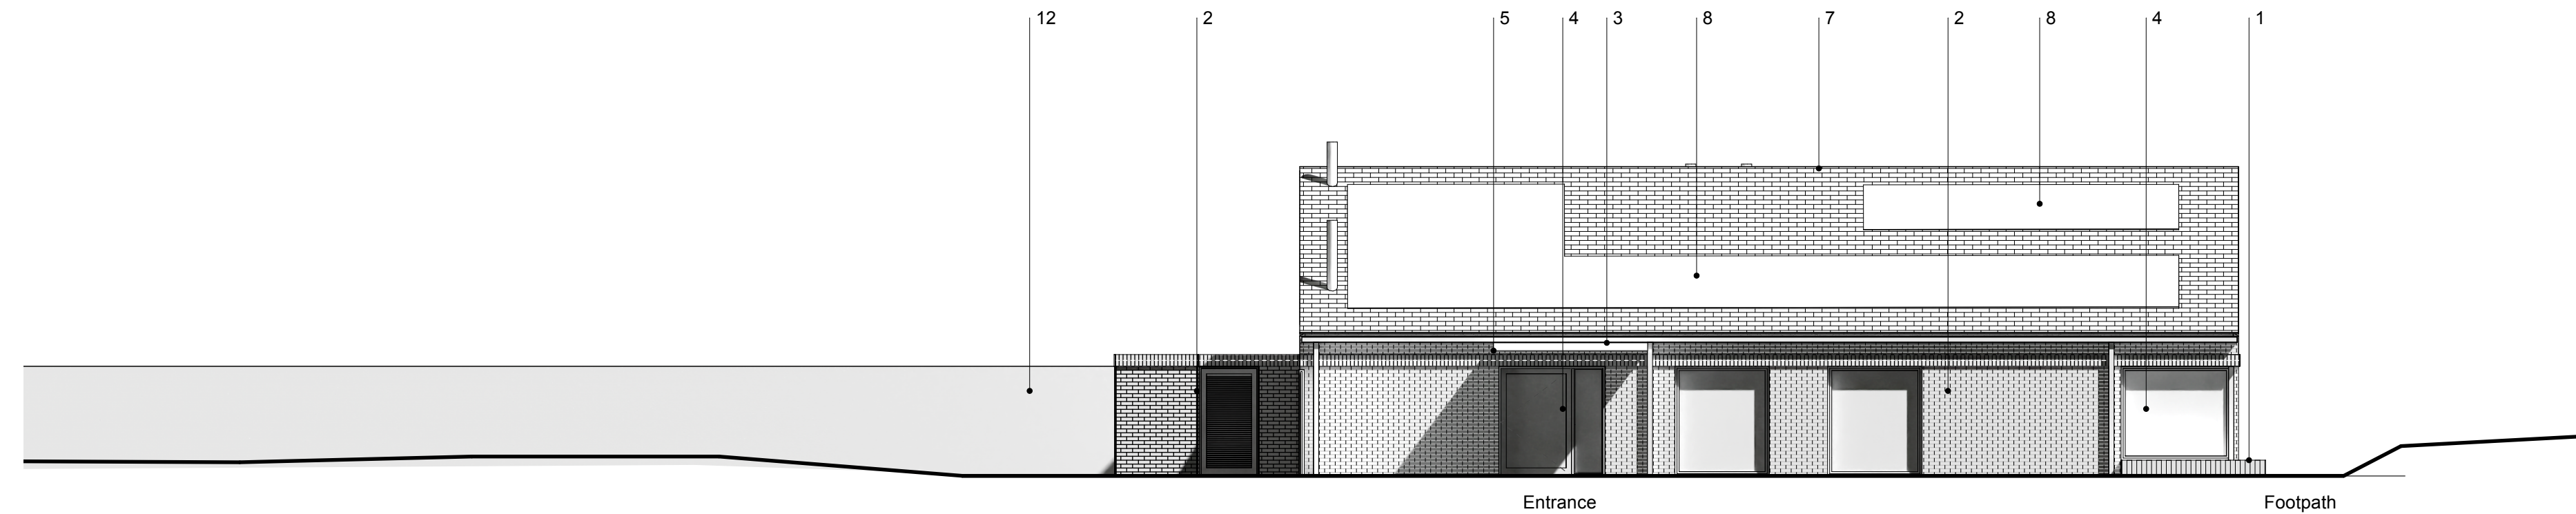

2 Proposed South Elevation
Scale: 1:100