




1 North Elevation
Scale 1:100

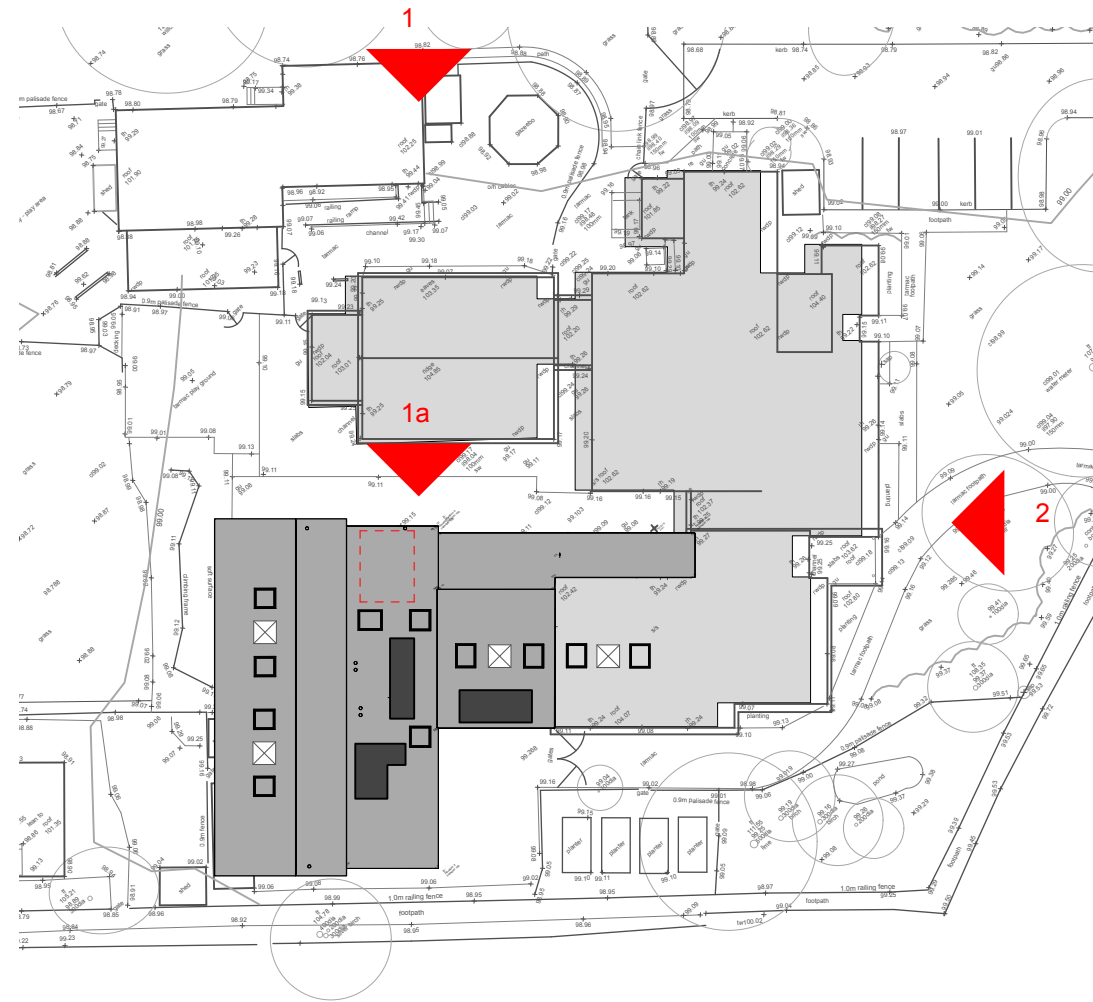

R Reference Plan
Scale 1:500

Material Key:

1. Buff coloured Brick
2. Green PPC windows
3. Concrete Tiled Roof
4. Green Aluminium Doors
5. Timber Cladding
6. Soldier Course
7. Bitumen Roof Covering
8. External Canopy
9. Rooflight
10. Stack Ventilation
11. PPC Aluminium gutter
12. Timber Fencing
13. PV Panels
14. Downpipes

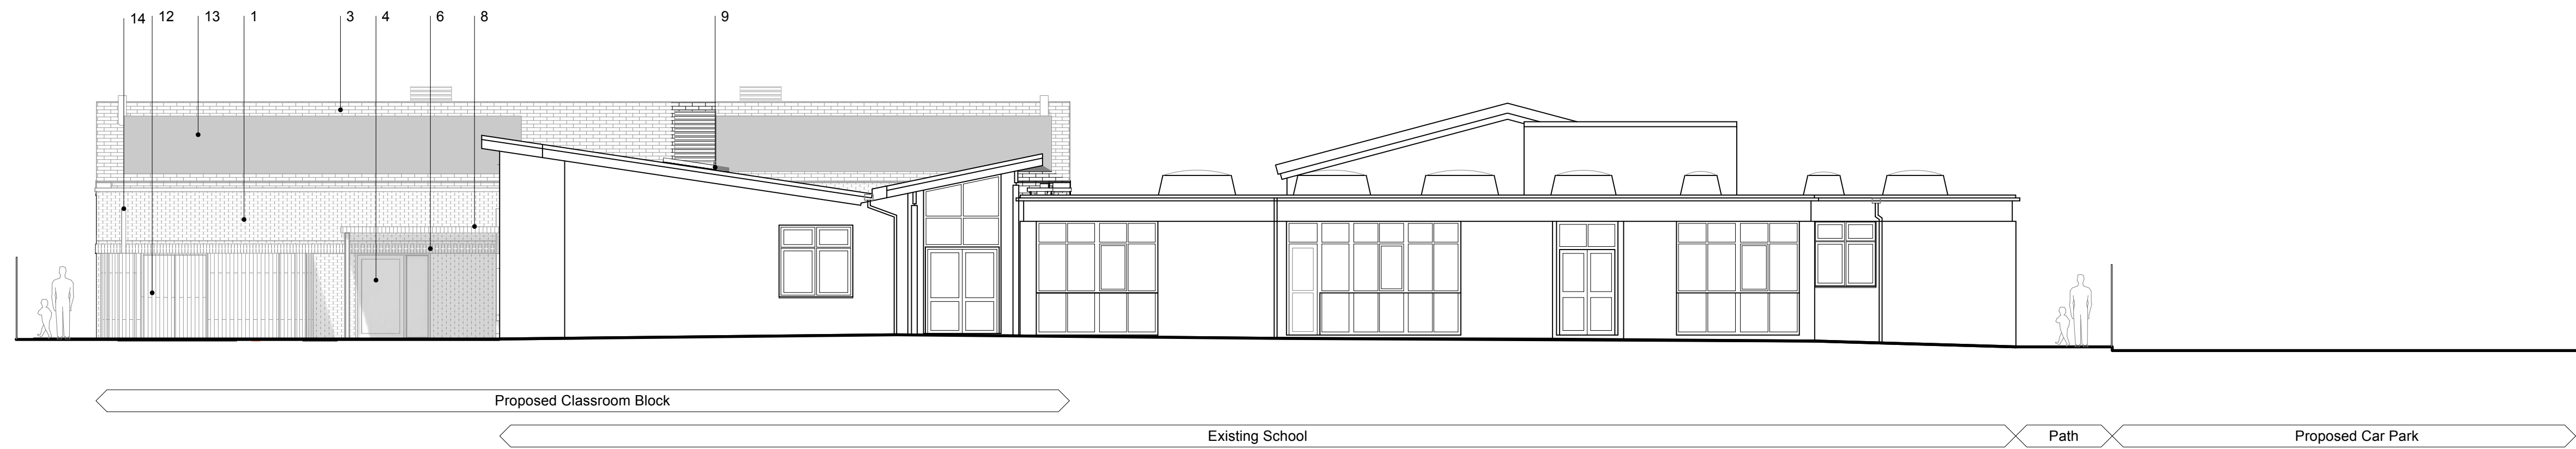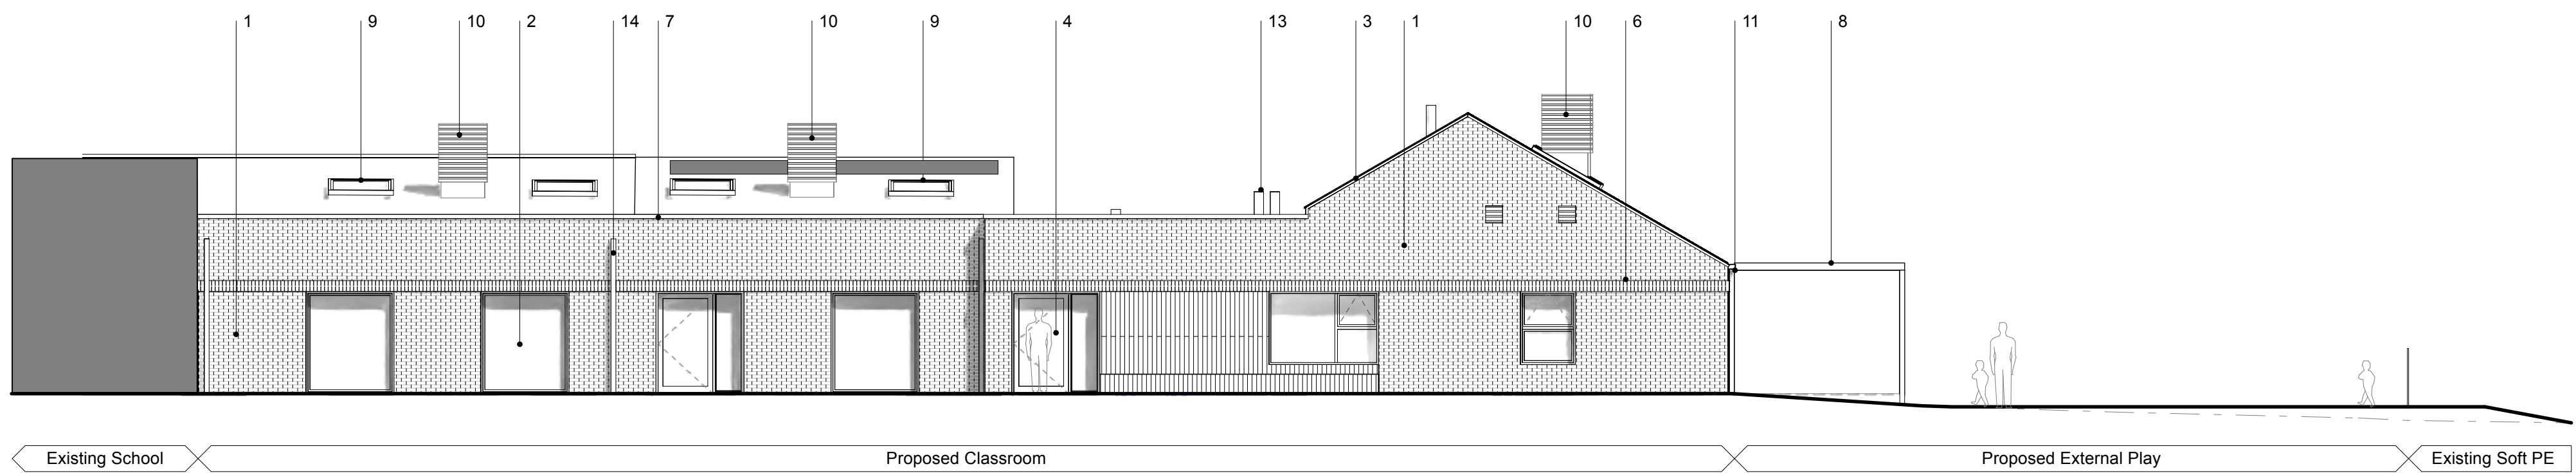

2 East Elevation
Scale 1:100