


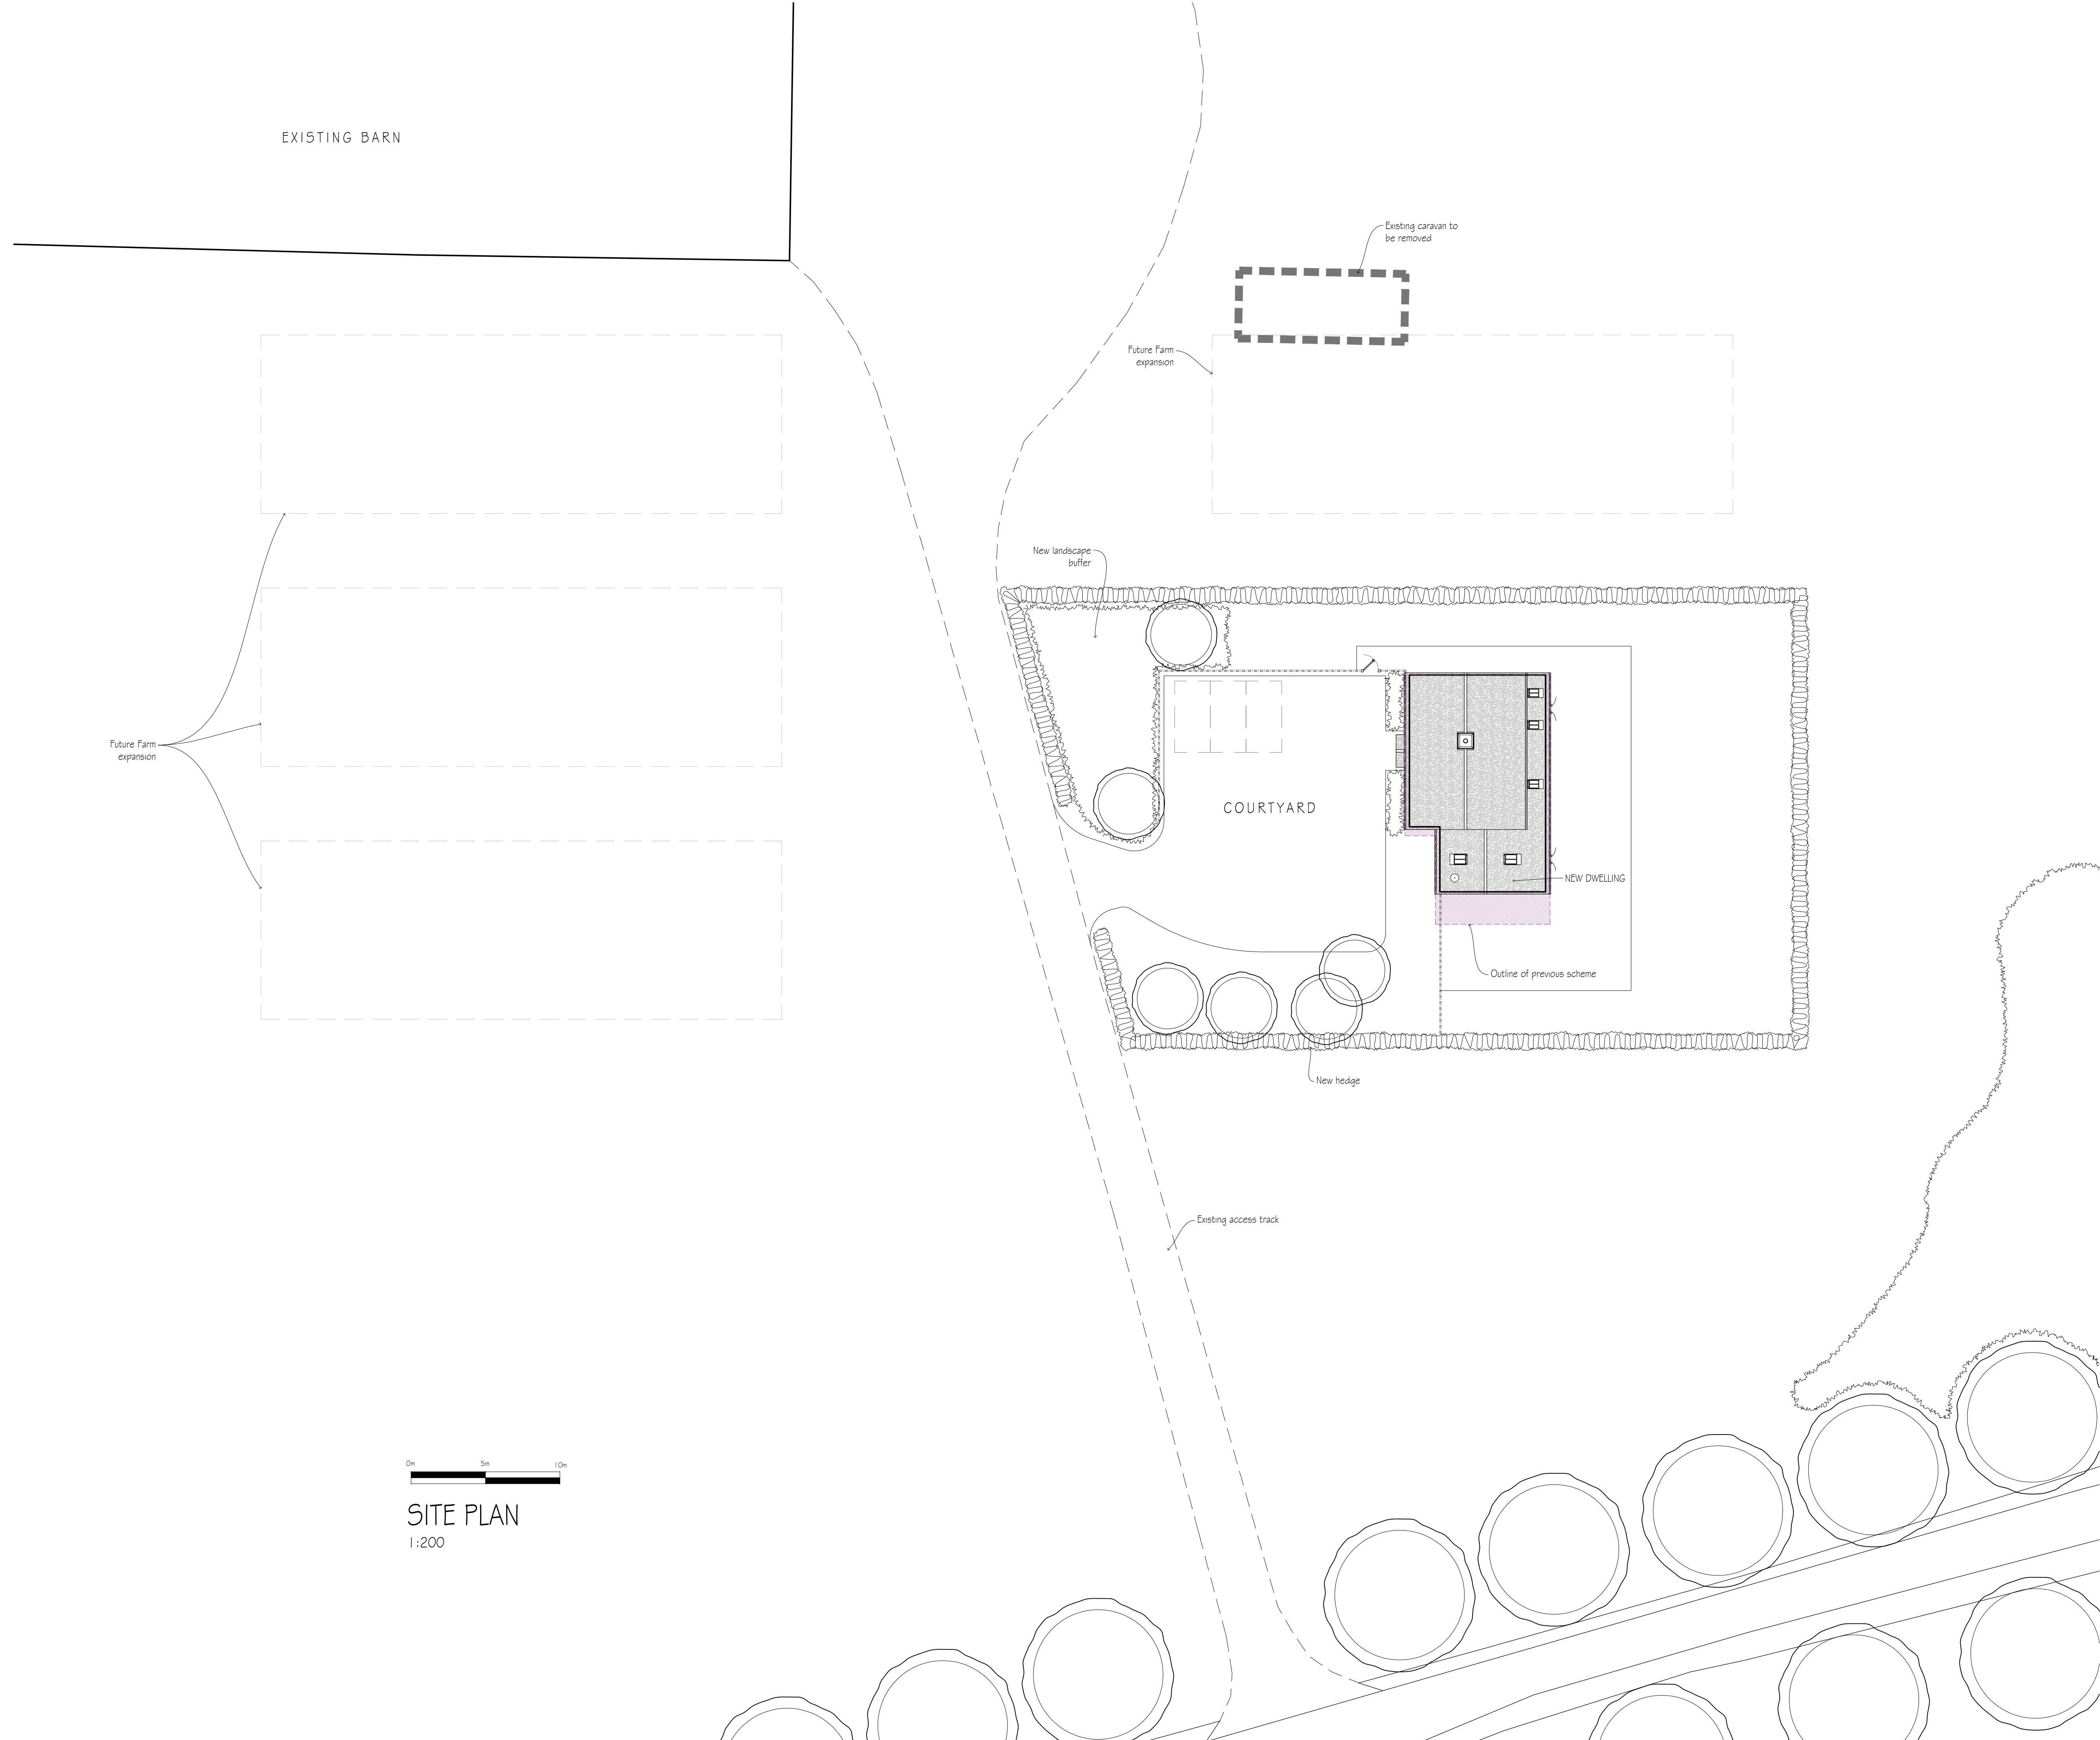

0m 5m 10m

SITE PLAN
1:200

KEY		
	Existing tree	
	Tree to be removed	
	New tree	
	New hedge	
	Planting bed	
	Close boarded fence 1.8m high	
	Post and rail fence 1.2m high	
	Brick / Block wall	

D	-	HB	23.02.26
C	-	HB	19.02.26
B	-	HB	10.02.26
A	-	HB	08.01.25
revisions		initial	date

Contractors, Sub Contractors and Suppliers are to check all relevant dimensions and levels of site and buildings before commencing any shop drawings or building work.

This drawing is copyright and may not be reproduced in any part of form without the written consent of Fowler Architecture and Planning

project
MANOR FARM
Collingbourne Kingston

drawing
Site Plan

scale	drawn by	date
1:200 @A1	HB	Dec '24

240204-06	D
drawing no	rev

39 High Street
Pewsey
Wiltshire
SN9 5AF

tel (01672) 569444
fax (01672) 569488
enquiries@faap.co.uk