


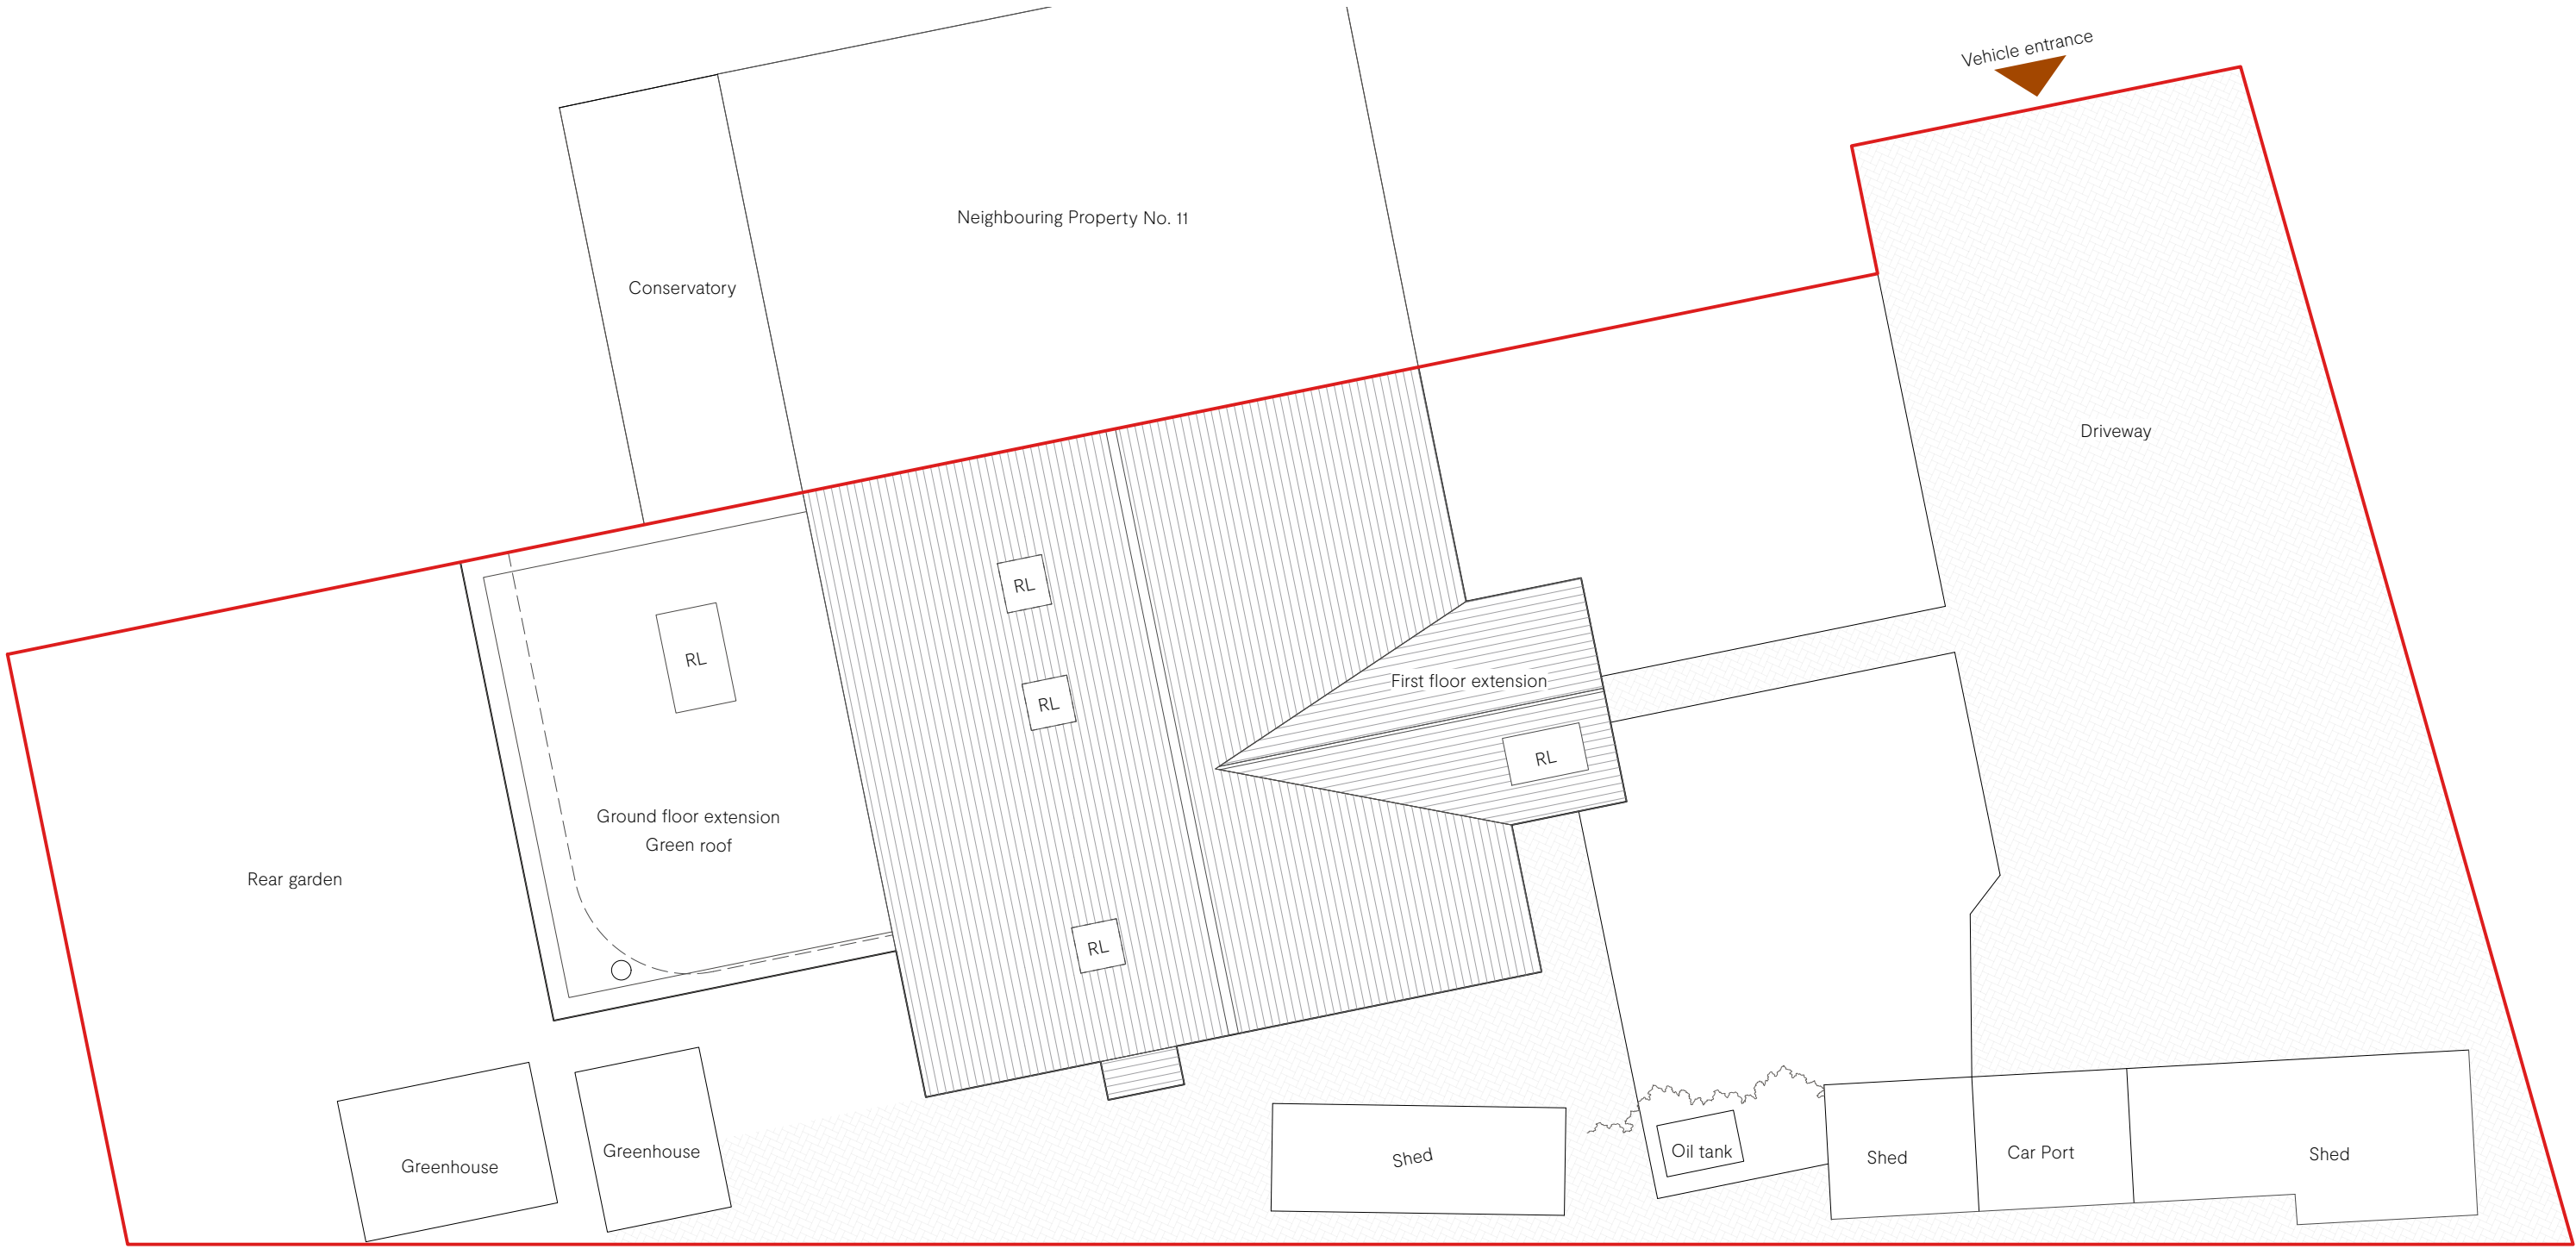

1:100 @ A3

KEY:

RL = Rooflight

Revision:	Date:	Reason:
RS3 – PLANNING		
Bradley Close (BA12 8BW)		-P100
Proposed Site Plan		
Scale:	Paper size:	Date:
1:100	A3	29/04/2026
Drawn by:		Checked by
EB		JM