



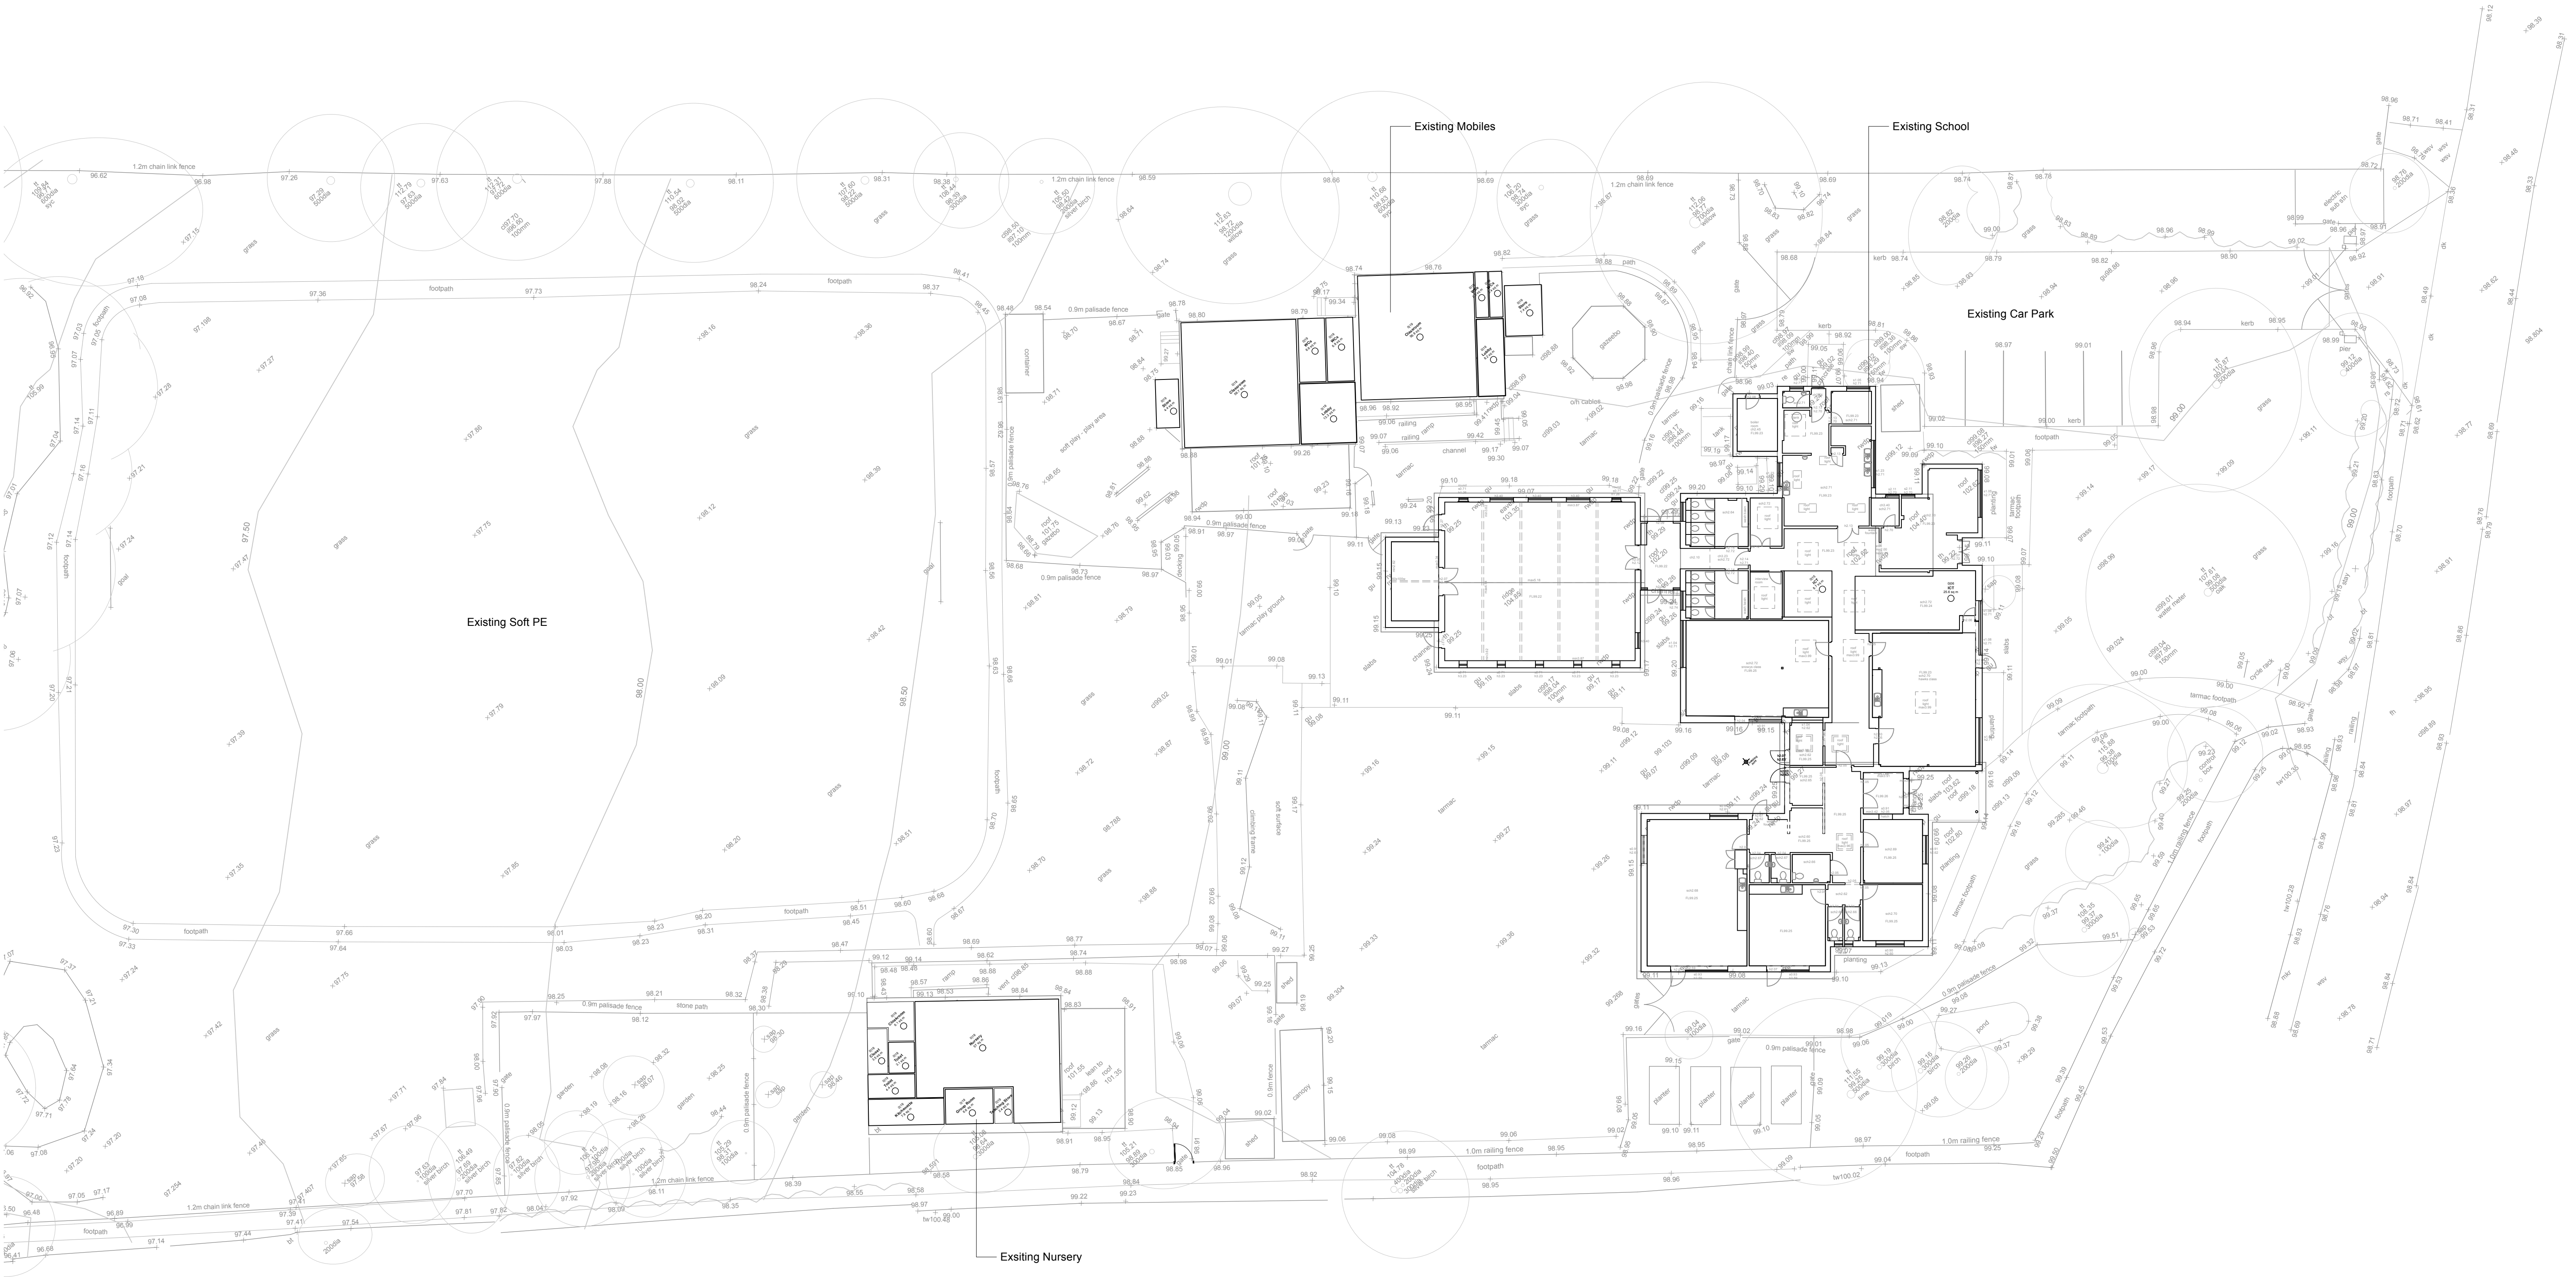


1 Existing Site Plan  
Scale 1:200



Footprint Architects Ltd  
The South Suite, Third Floor, Helting House  
35 Richmond Hill, Bournemouth, BH2 6HT  
  
01202 818966  
hello@footprintarchitects.co.uk  
www.footprintarchitects.co.uk

1:200 @ A1

  

Notes: Unless otherwise stated, this drawing is for information only. Do not scale, unless for planning purposes. Use figured dimensions only. Check all dimensions on site and advise of any discrepancies before commencing work on site. Copyright Footprint Architects Ltd.

| #      | Date       | Revision Note       |
|--------|------------|---------------------|
| P01    | 16/12/2025 | For information     |
| P02    | 13/02/2026 | Draft Issue Stage 3 |
| P02.01 | 21/04/2026 | Updated Plans       |
| P03    | 28/04/2026 | Planning Issue      |

Hullavington Primary School | Wiltshire  
Created: December 2025

Existing Site Plan  
Drawing No: Project - Origin - Zone -Level - Type-Role - Number  
2425 - FTP - XX -HSZZ- DR - A 1003

Project Ref: 7428  
Status:  
S4 - For Planning

1:200 @ A1  
Rev:  
P03