



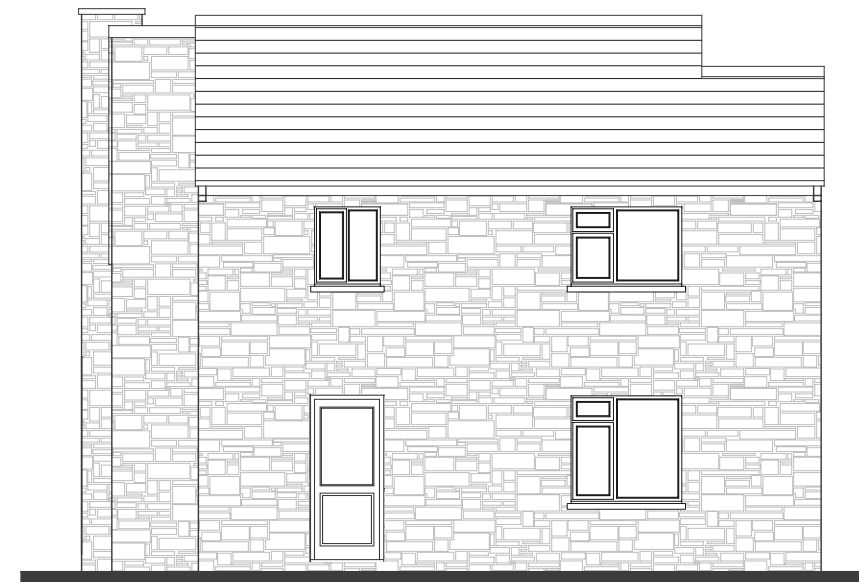

East Elevation



North Elevation

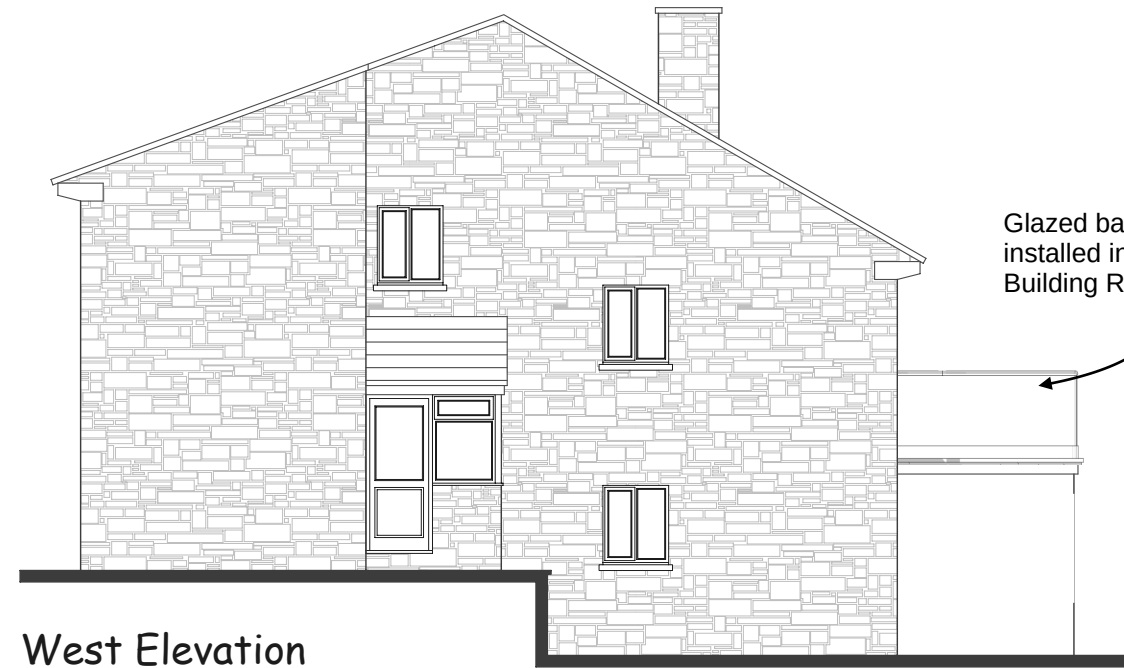


West Elevation




South Elevation

Lower Ground Floor Plan

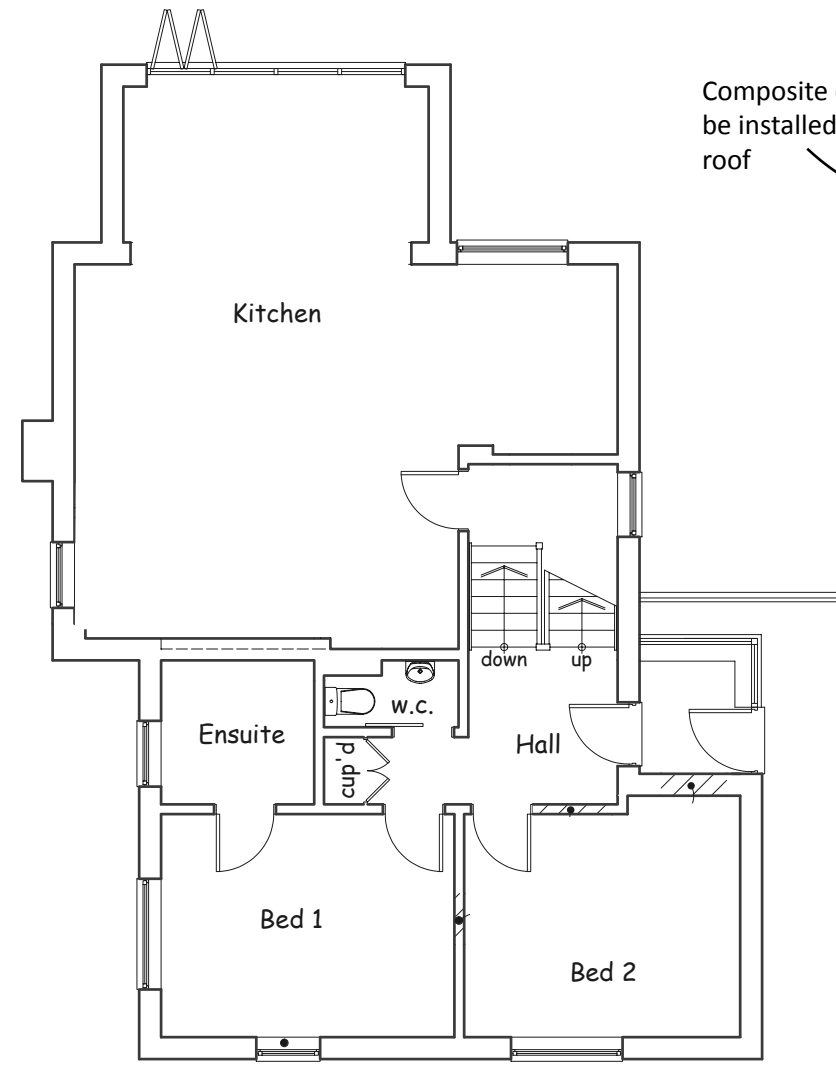

Ground Floor Plan

Lower First Floor Plan

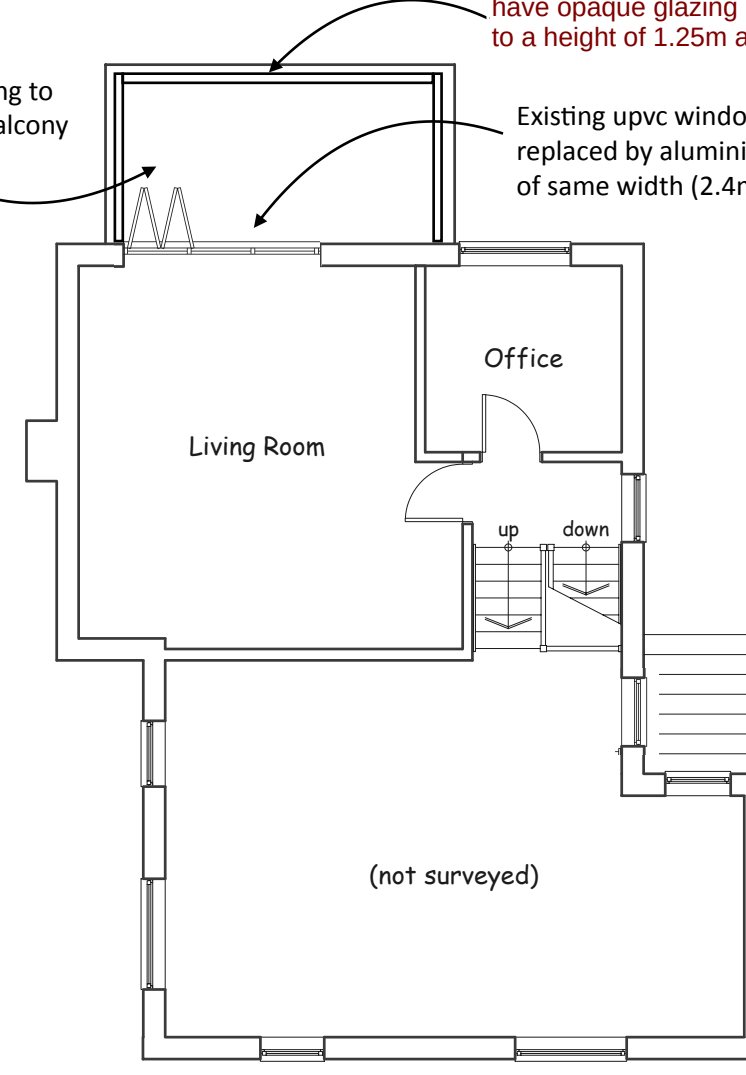

Upper First Floor Plan





Scale 1:100




© Crown copyright 2025 Ordnance Survey 100053143

Location Plan Scale 1:1250

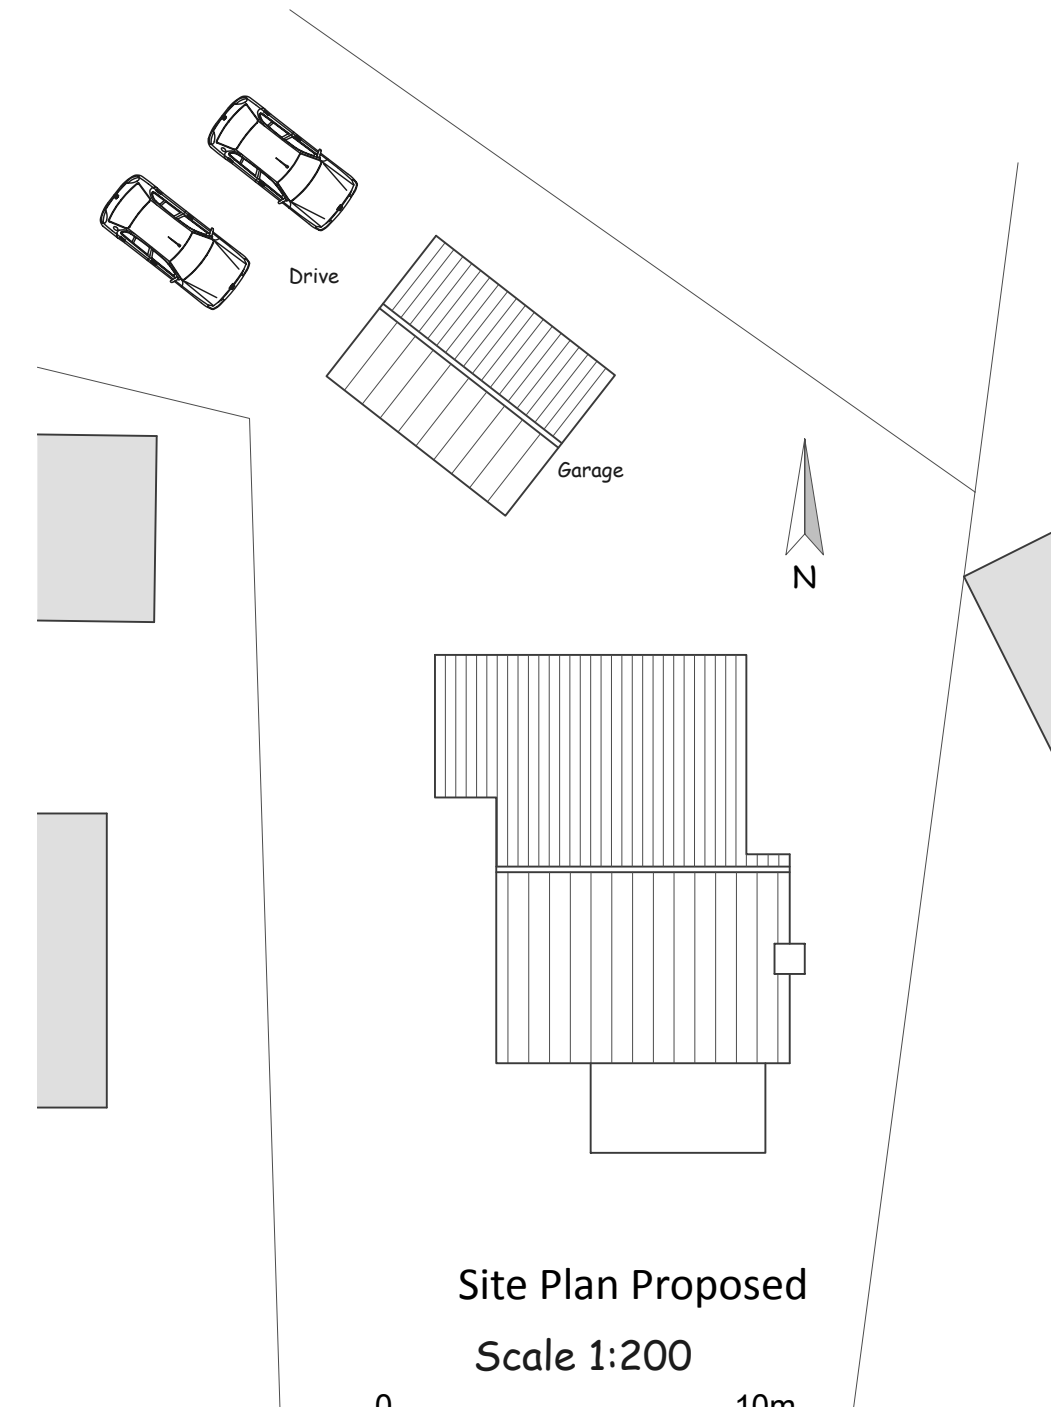 

Site Plan Proposed
Scale 1:200

 

Note: Proposed site plan
is as per existing

DPO DESIGN

D Peter Oughtibridge
DPODESIGN.CO.UK
p.oughtibridge@btinternet.com

07748801306

Proposed Plans
24 Meadowfield,
Bradford-on-Avon
Wiltshire, BA15 1PL.
For:
Mr & Mrs M Thomas.

Drawing:

As Proposed

1:100, 1:200, 1:1250 @ A2.

Date:

April 2026

Drawing Number:

24MF - P - 03