


- EXTERIOR WORKS:**
Entrance doors are dirty. Clean Doors.
Patch base board in entrance.
Replace fascia and projecting signage with new branding.
Replace lighting bars illuminating signs with new standard lighting bars/strips.
Check lead flashing for damage and clear moss.
Remove receipt bin at ATM.
Refix metal edging to both window bays and scarf wood to repair bay structure beneath.



PROPOSED FRONT ELEVATION
1:50 @ A1, 1:100 @ A3

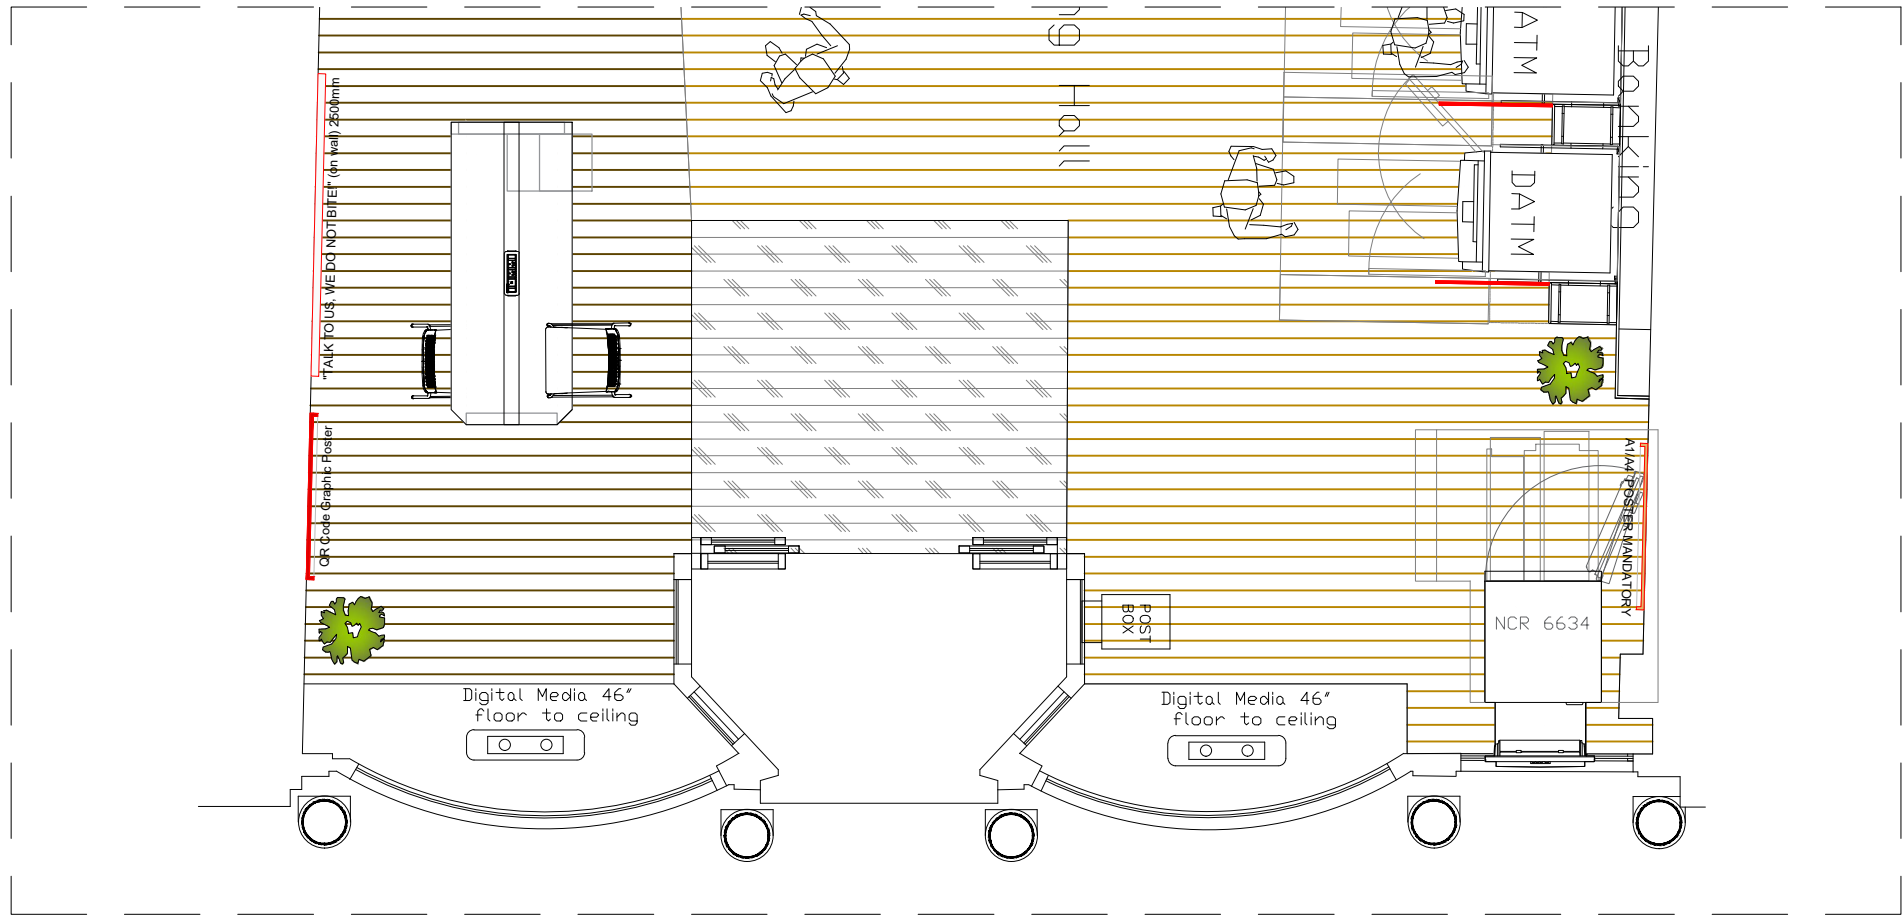

PROPOSED SHOPFRONT PLAN
1:50 @ A1, 1:100 @ A3

Notes.
This Drawing is the copyright and property of Santander UK PLC. It must not be copied or published without written consent.

Do not scale from this drawing.

Rev	Description	Date	By

PLANNING

Client			
Project		Salisbury 53 Silver Street, Wiltshire, SP1 2NG	
Title		Proposed Front Elevation	
Scale		1:50 @ A1 & 1:100 @ A3	
Drn	BG	App	
Date	29/04/2026	Date	
Client drawing number		rev.	-
SalisburySL-0088-FR-EL-PR-PL			