



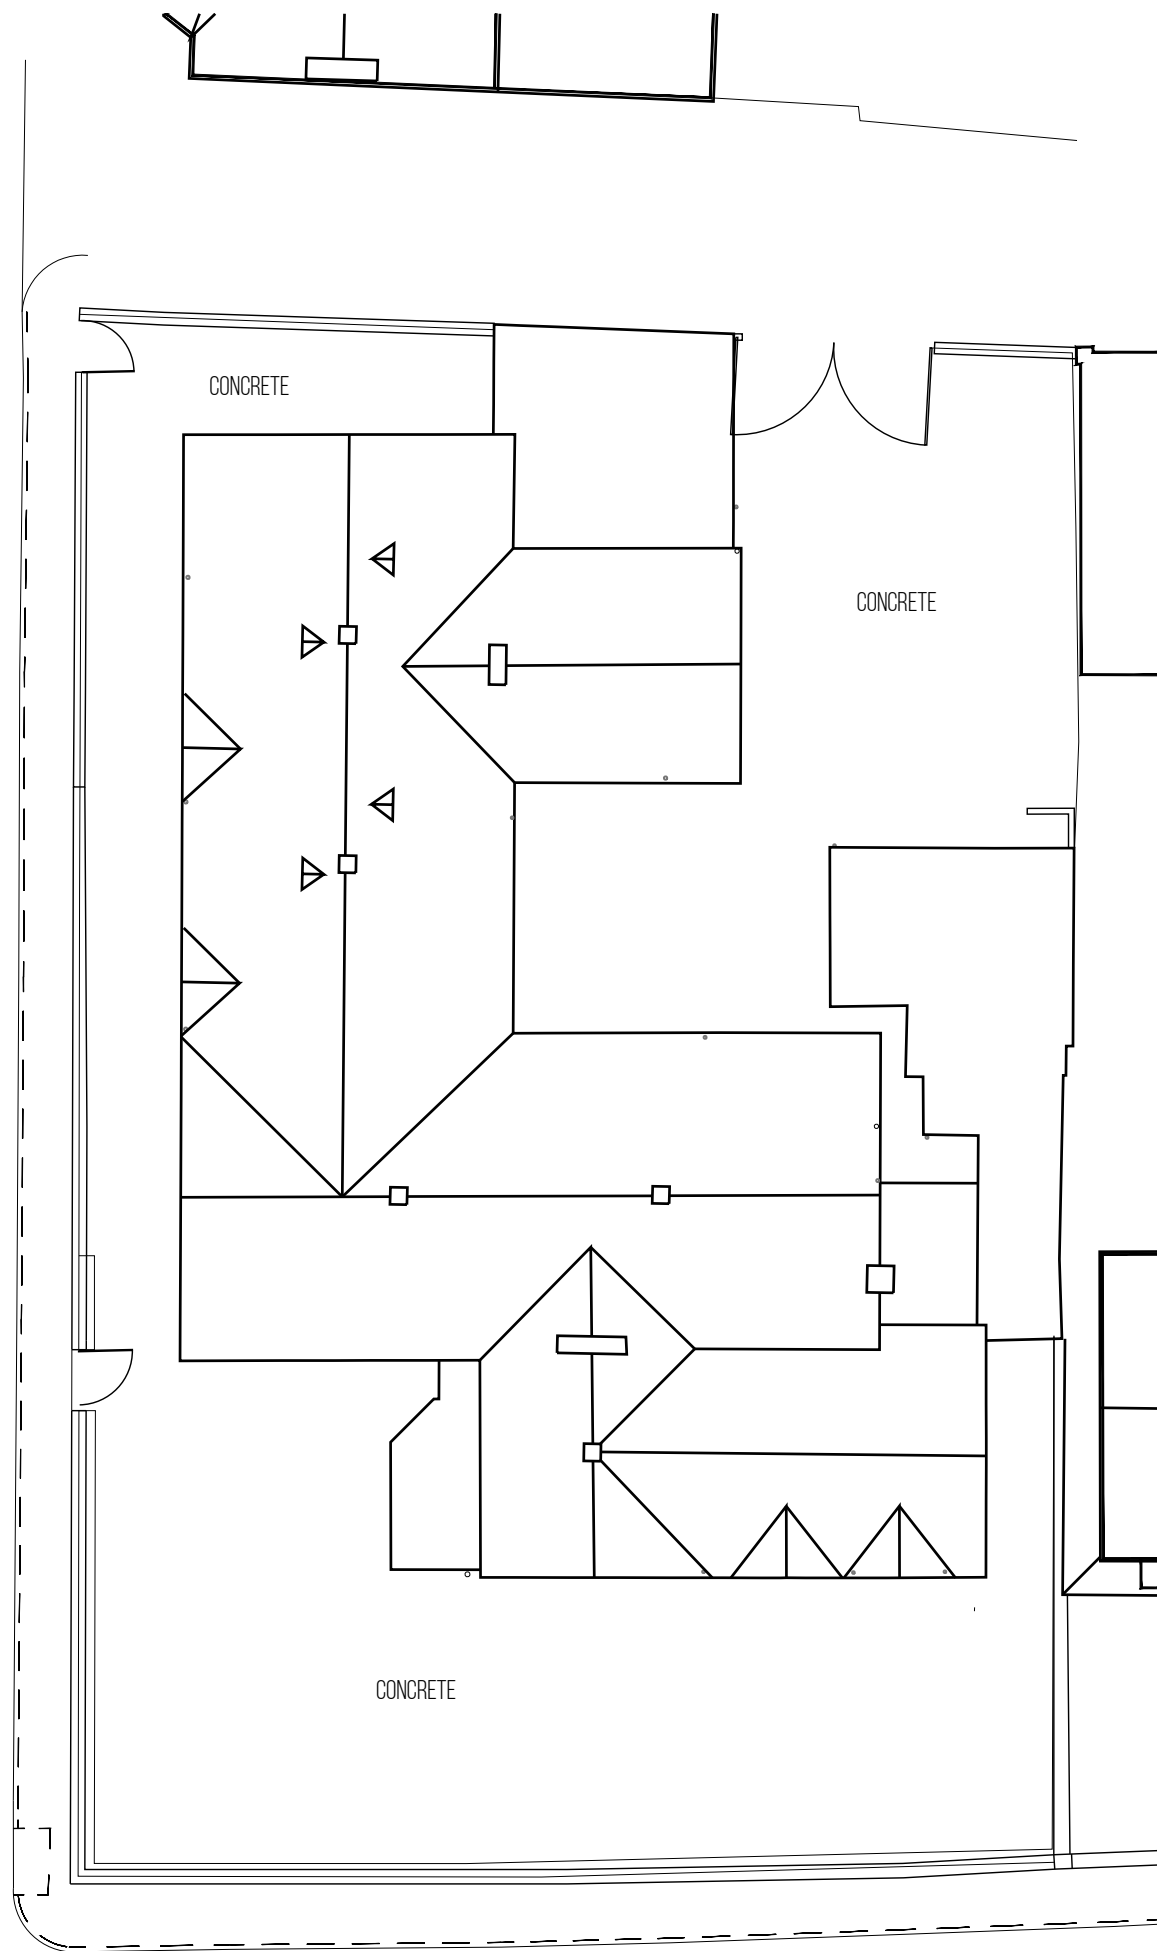

01 - EXISTING SITE & ROOF PLAN

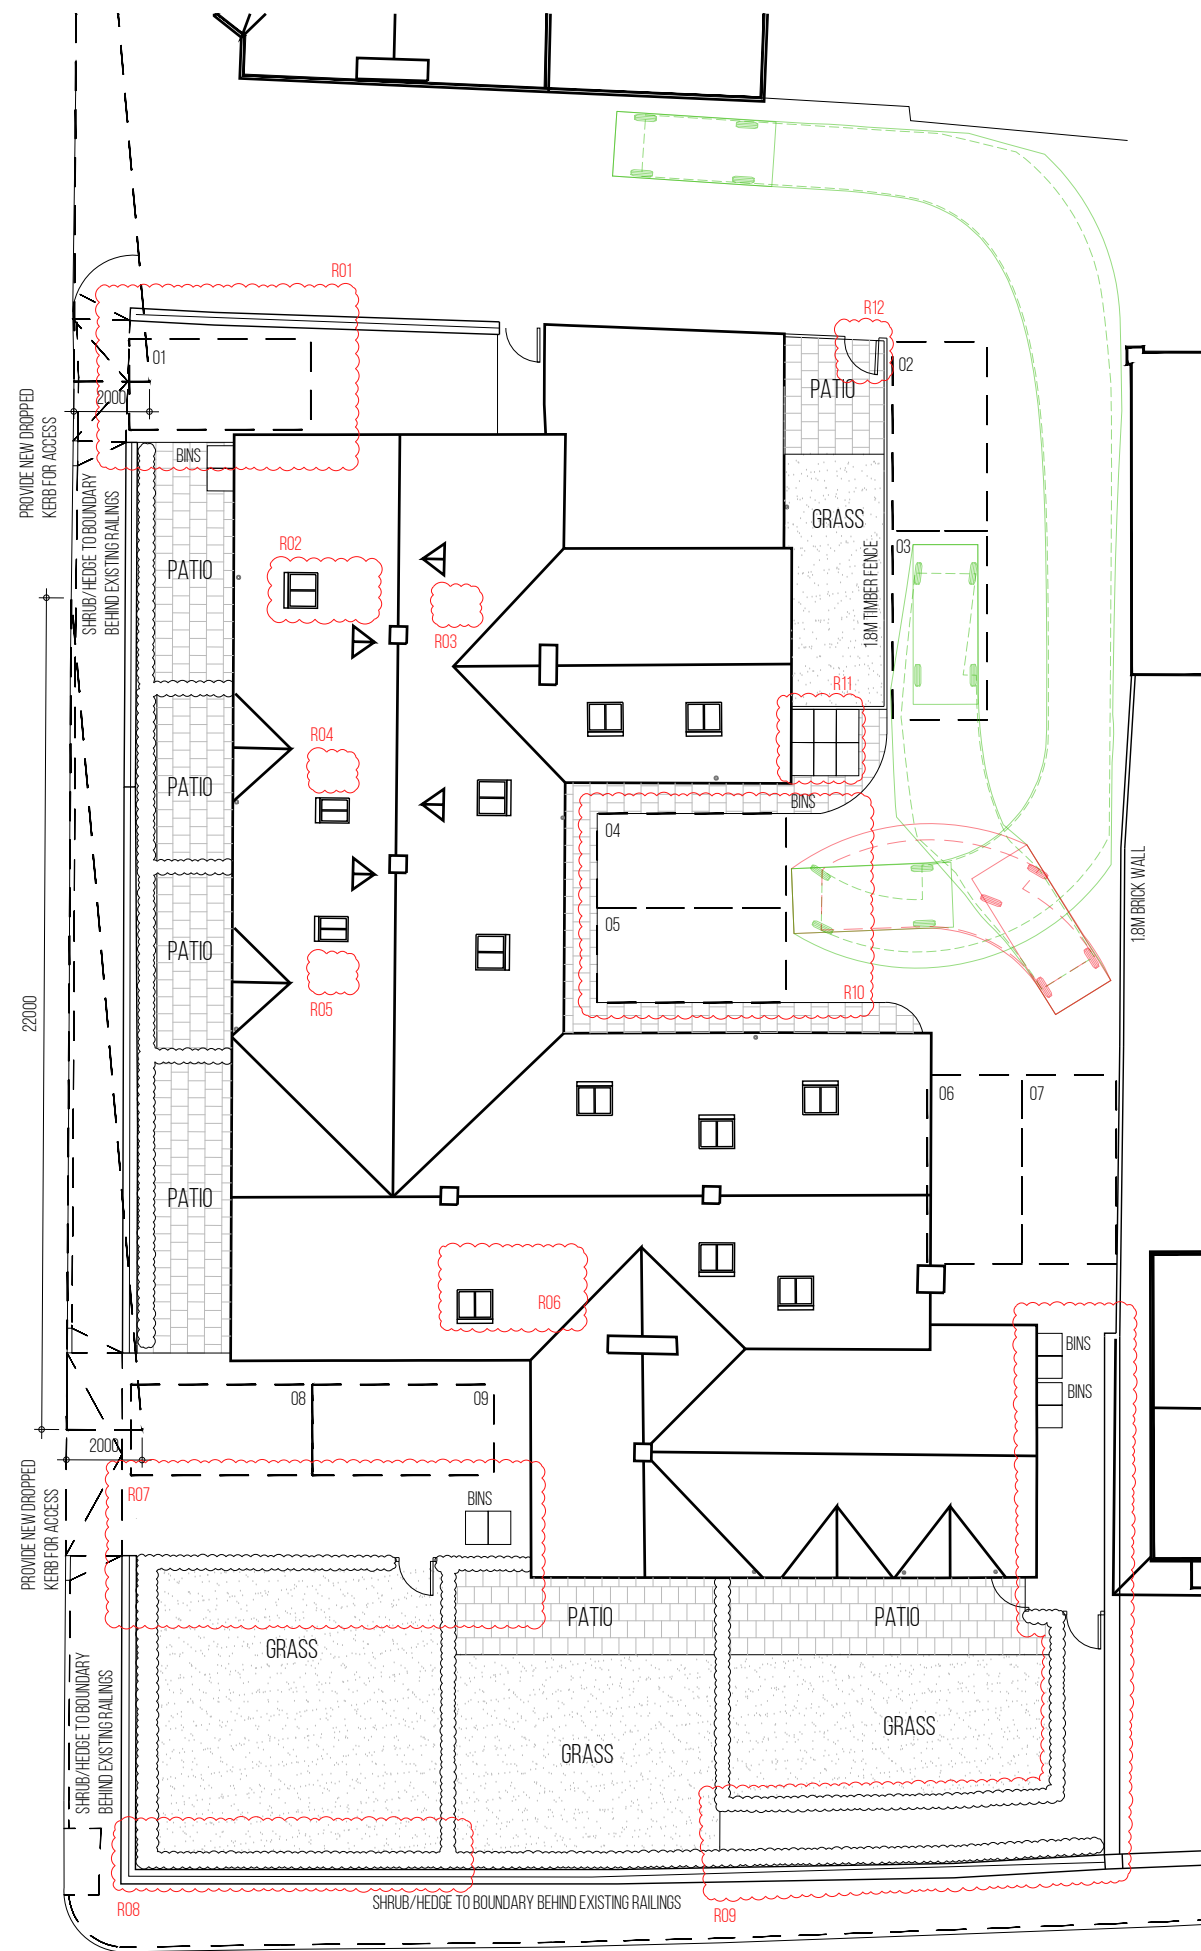

02 - PROPOSED SITE & ROOF PLAN

SCHEDULE OF REVISIONS

- R01 - PARTIAL REMOVAL OF RAILINGS TO PARK STREET WITH PROVISION OF NEW PARKING SPACE
- R02 - ROOFLIGHT REPOSITIONED
- R03 - ROOFLIGHT REMOVED
- R04 - ROOFLIGHT REMOVED
- R05 - ROOFLIGHT REMOVED
- R06 - TWO ROOFLIGHTS REMOVED & TWO REPOSITIONED
- R07 - AREA OF HARVESTING INCREASED TO PROVIDE ADDITIONAL PARKING SPACE
- R08 - PEDESTRIAN GATE AND ACCESS TO PLOT 6 REMOVED
- R09 - GARDENS RECONFIGURED TO ALLOW ACCESS TO PLOT 6
- R10 - PARKING SPACES MOVED CLOSER TO BUILDING AND BINS RELOCATED
- R11 - GATE REMOVED TO PROVIDE BIN STORAGE
- R12 - GATE REPOSITIONED

STONE DEVELOPMENTS WILTSHIRE LIMITED

PROJECT	RESIDENTIAL CONVERSION
LOCATION	TRINITY SCHOOL TROWBRIDGE
TITLE	EXISTING & PROPOSED SITE/ROOF PLANS
DATE	JULY 2025
SCALE	1:200 @ A3
DRAWN BY	CM
DRG NO.	2505-SDWL-XX-SF-DR-C-3101-09