


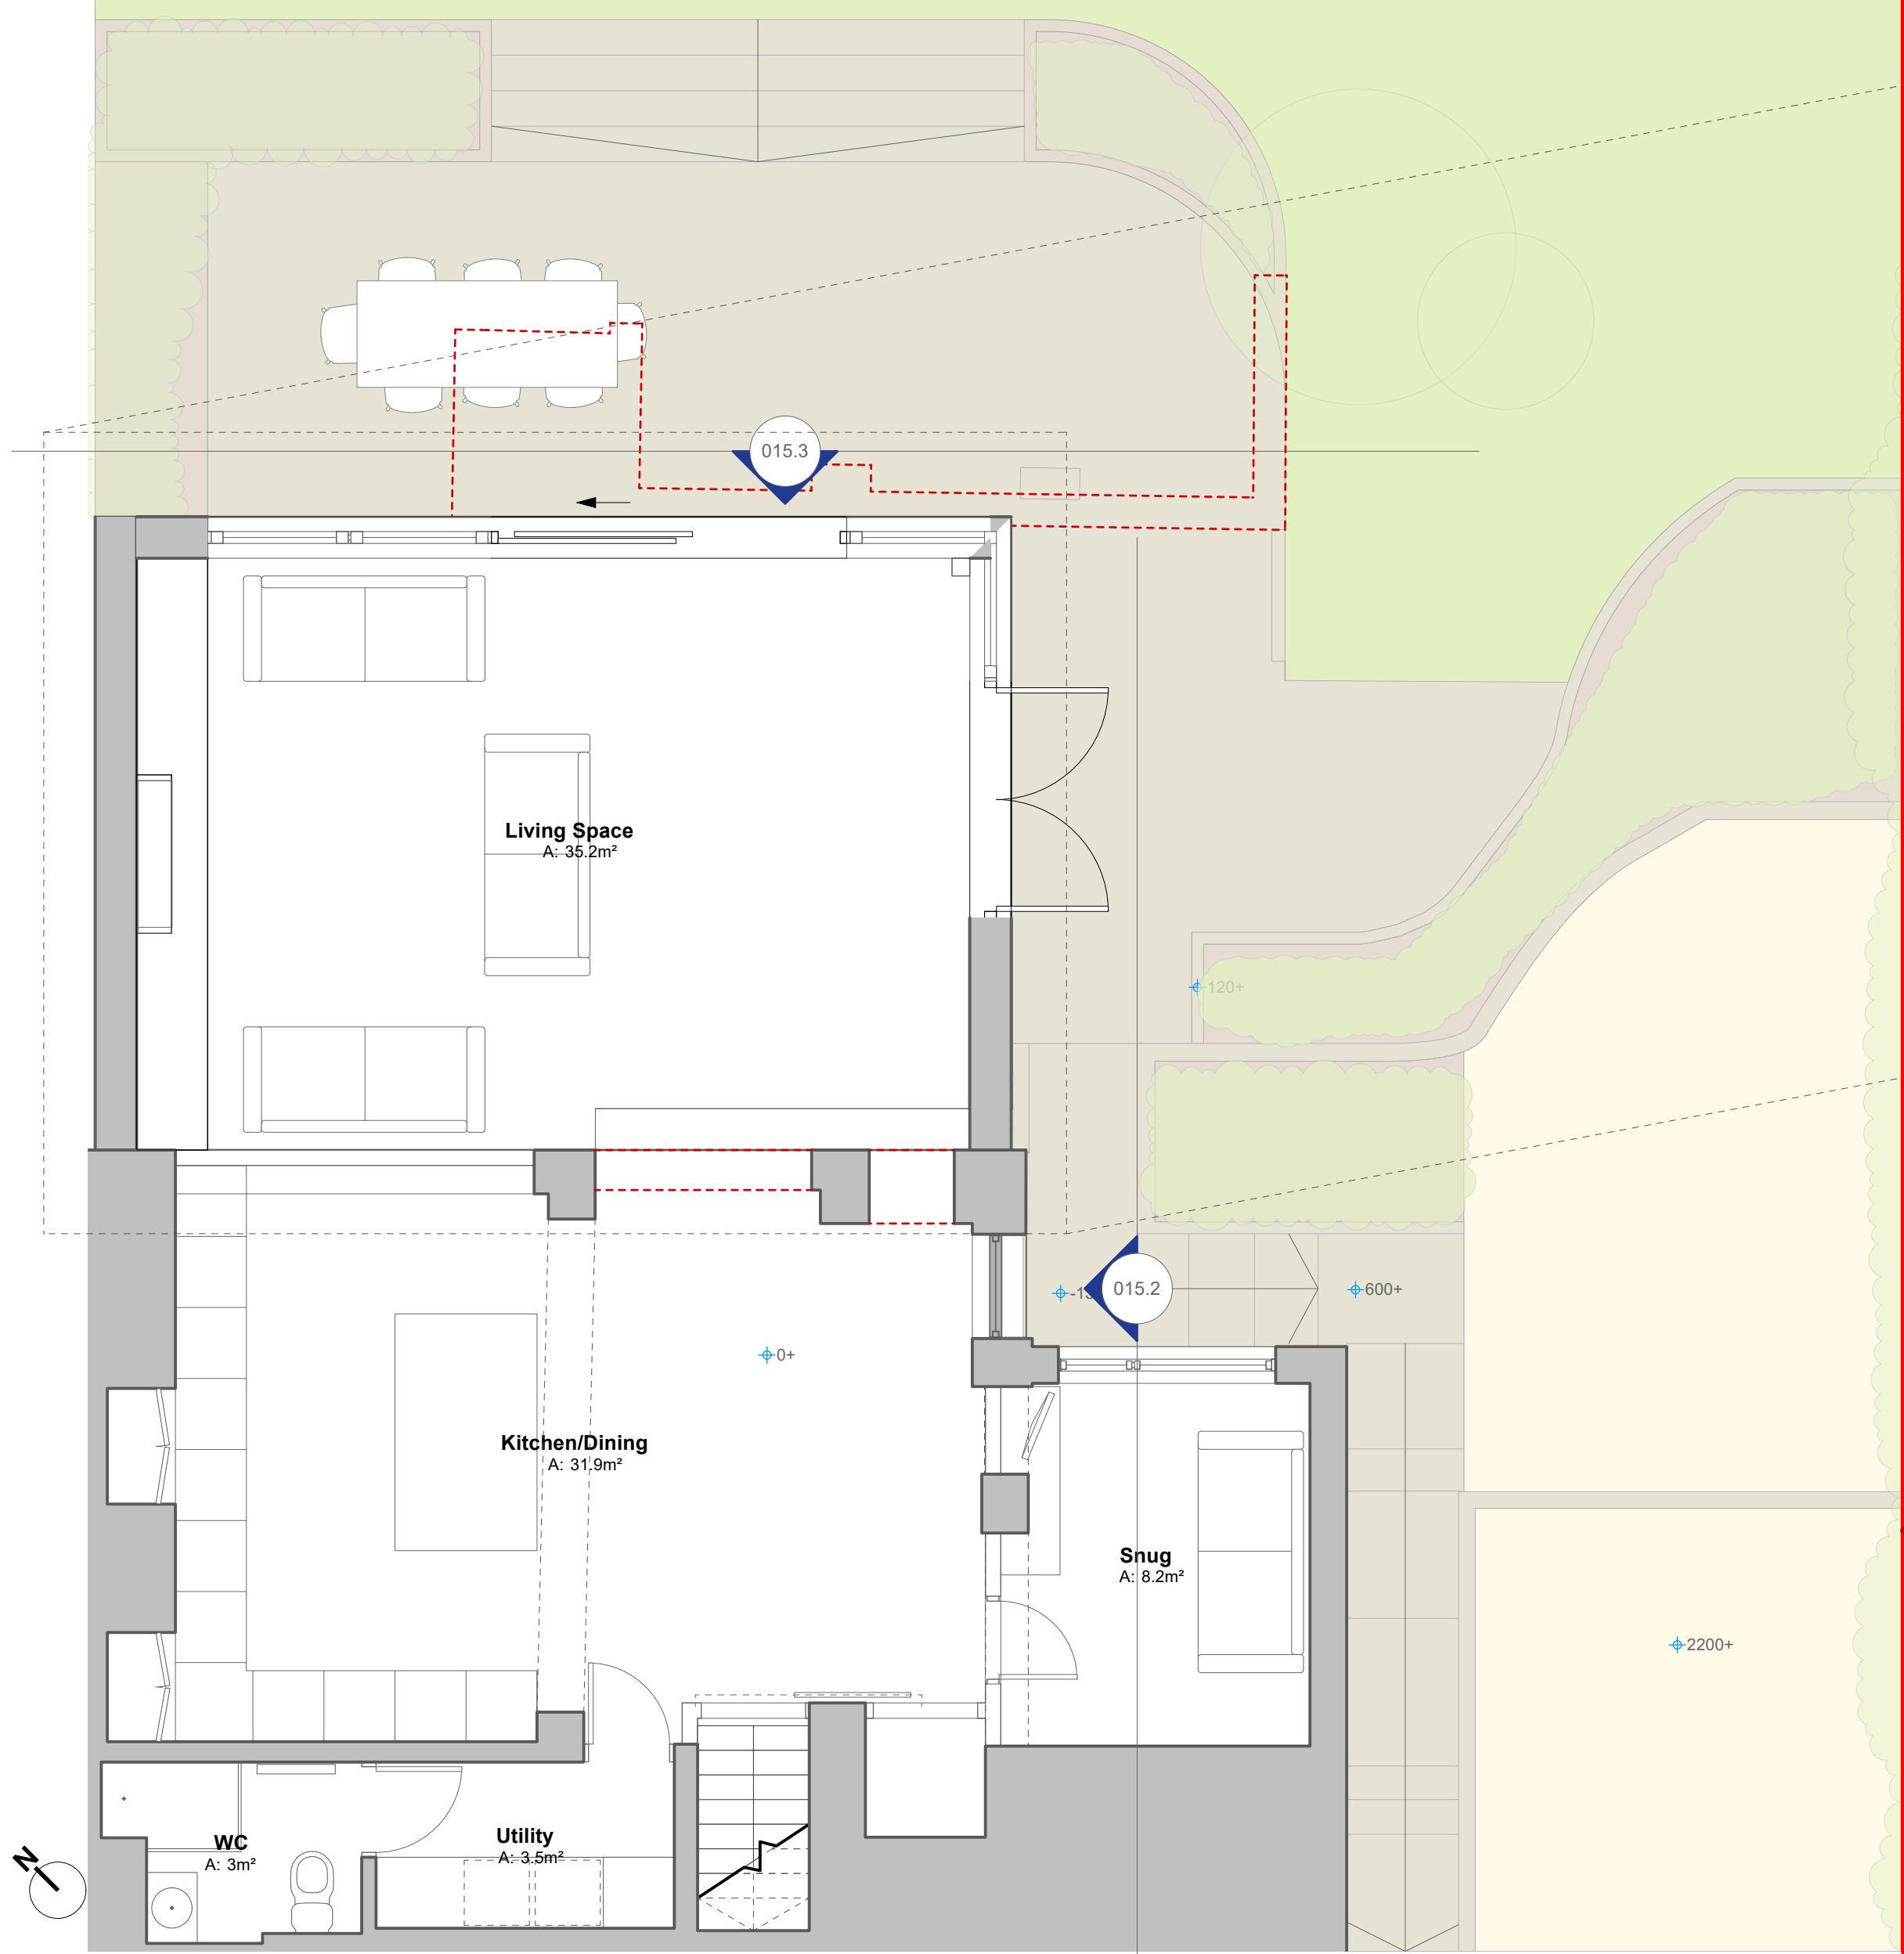


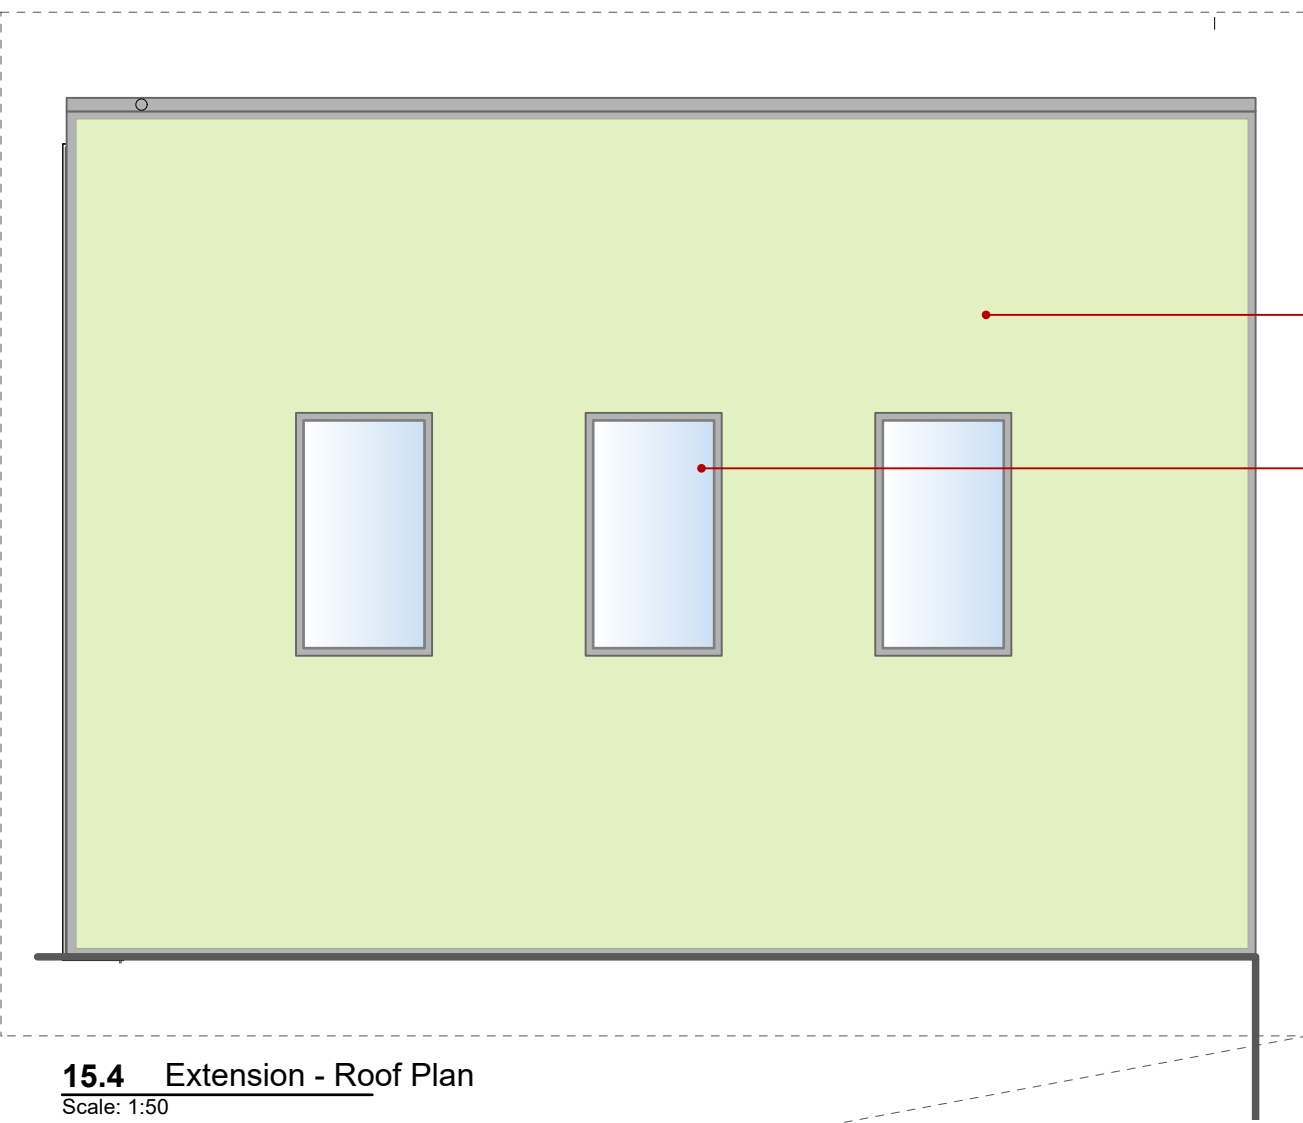


015.1 Ground Floor - Proposed
Scale: 1:50

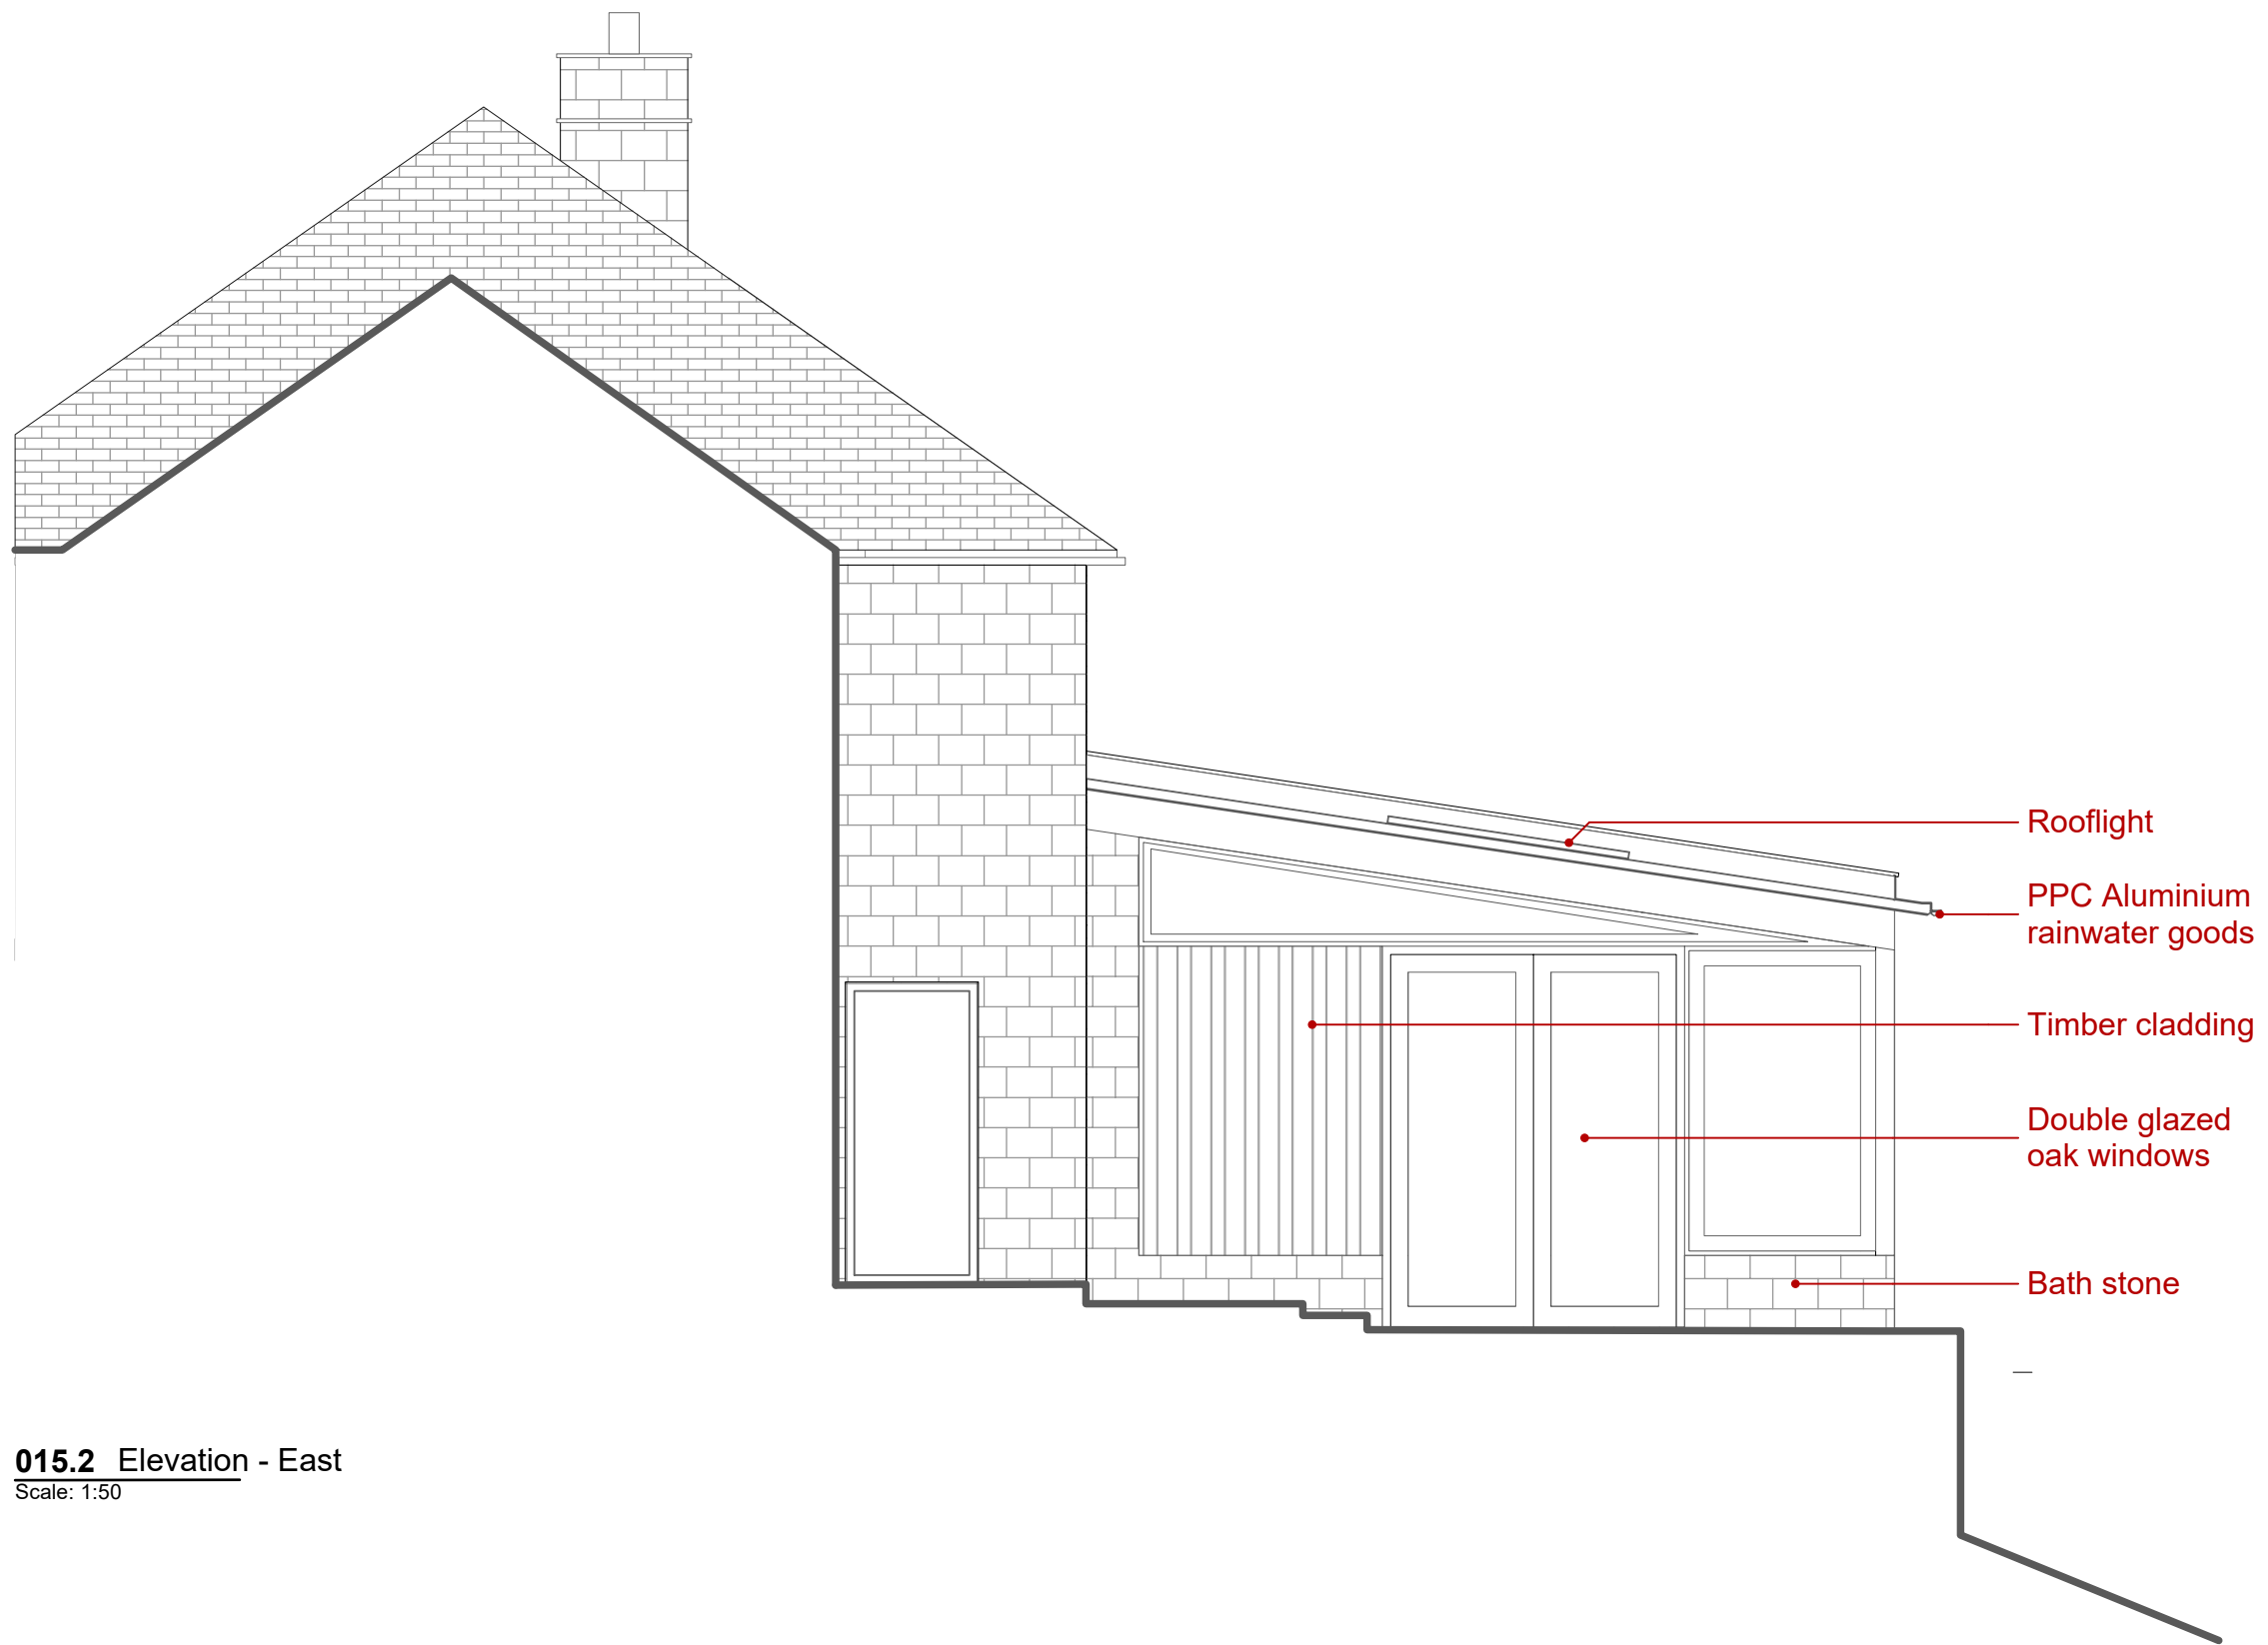

15.4 Extension - Roof Plan
Scale: 1:50

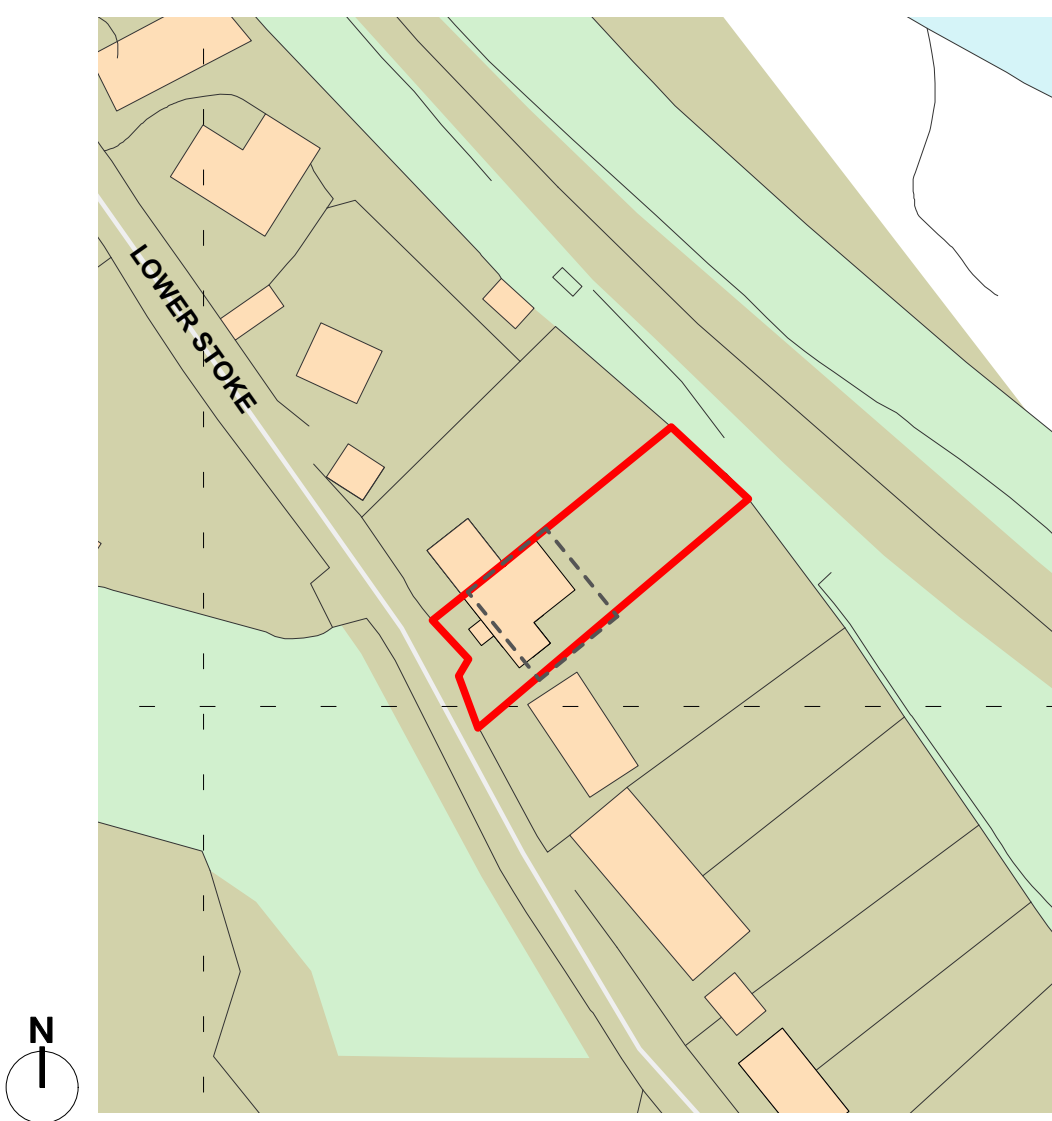

015.2 Elevation - East
Scale: 1:50

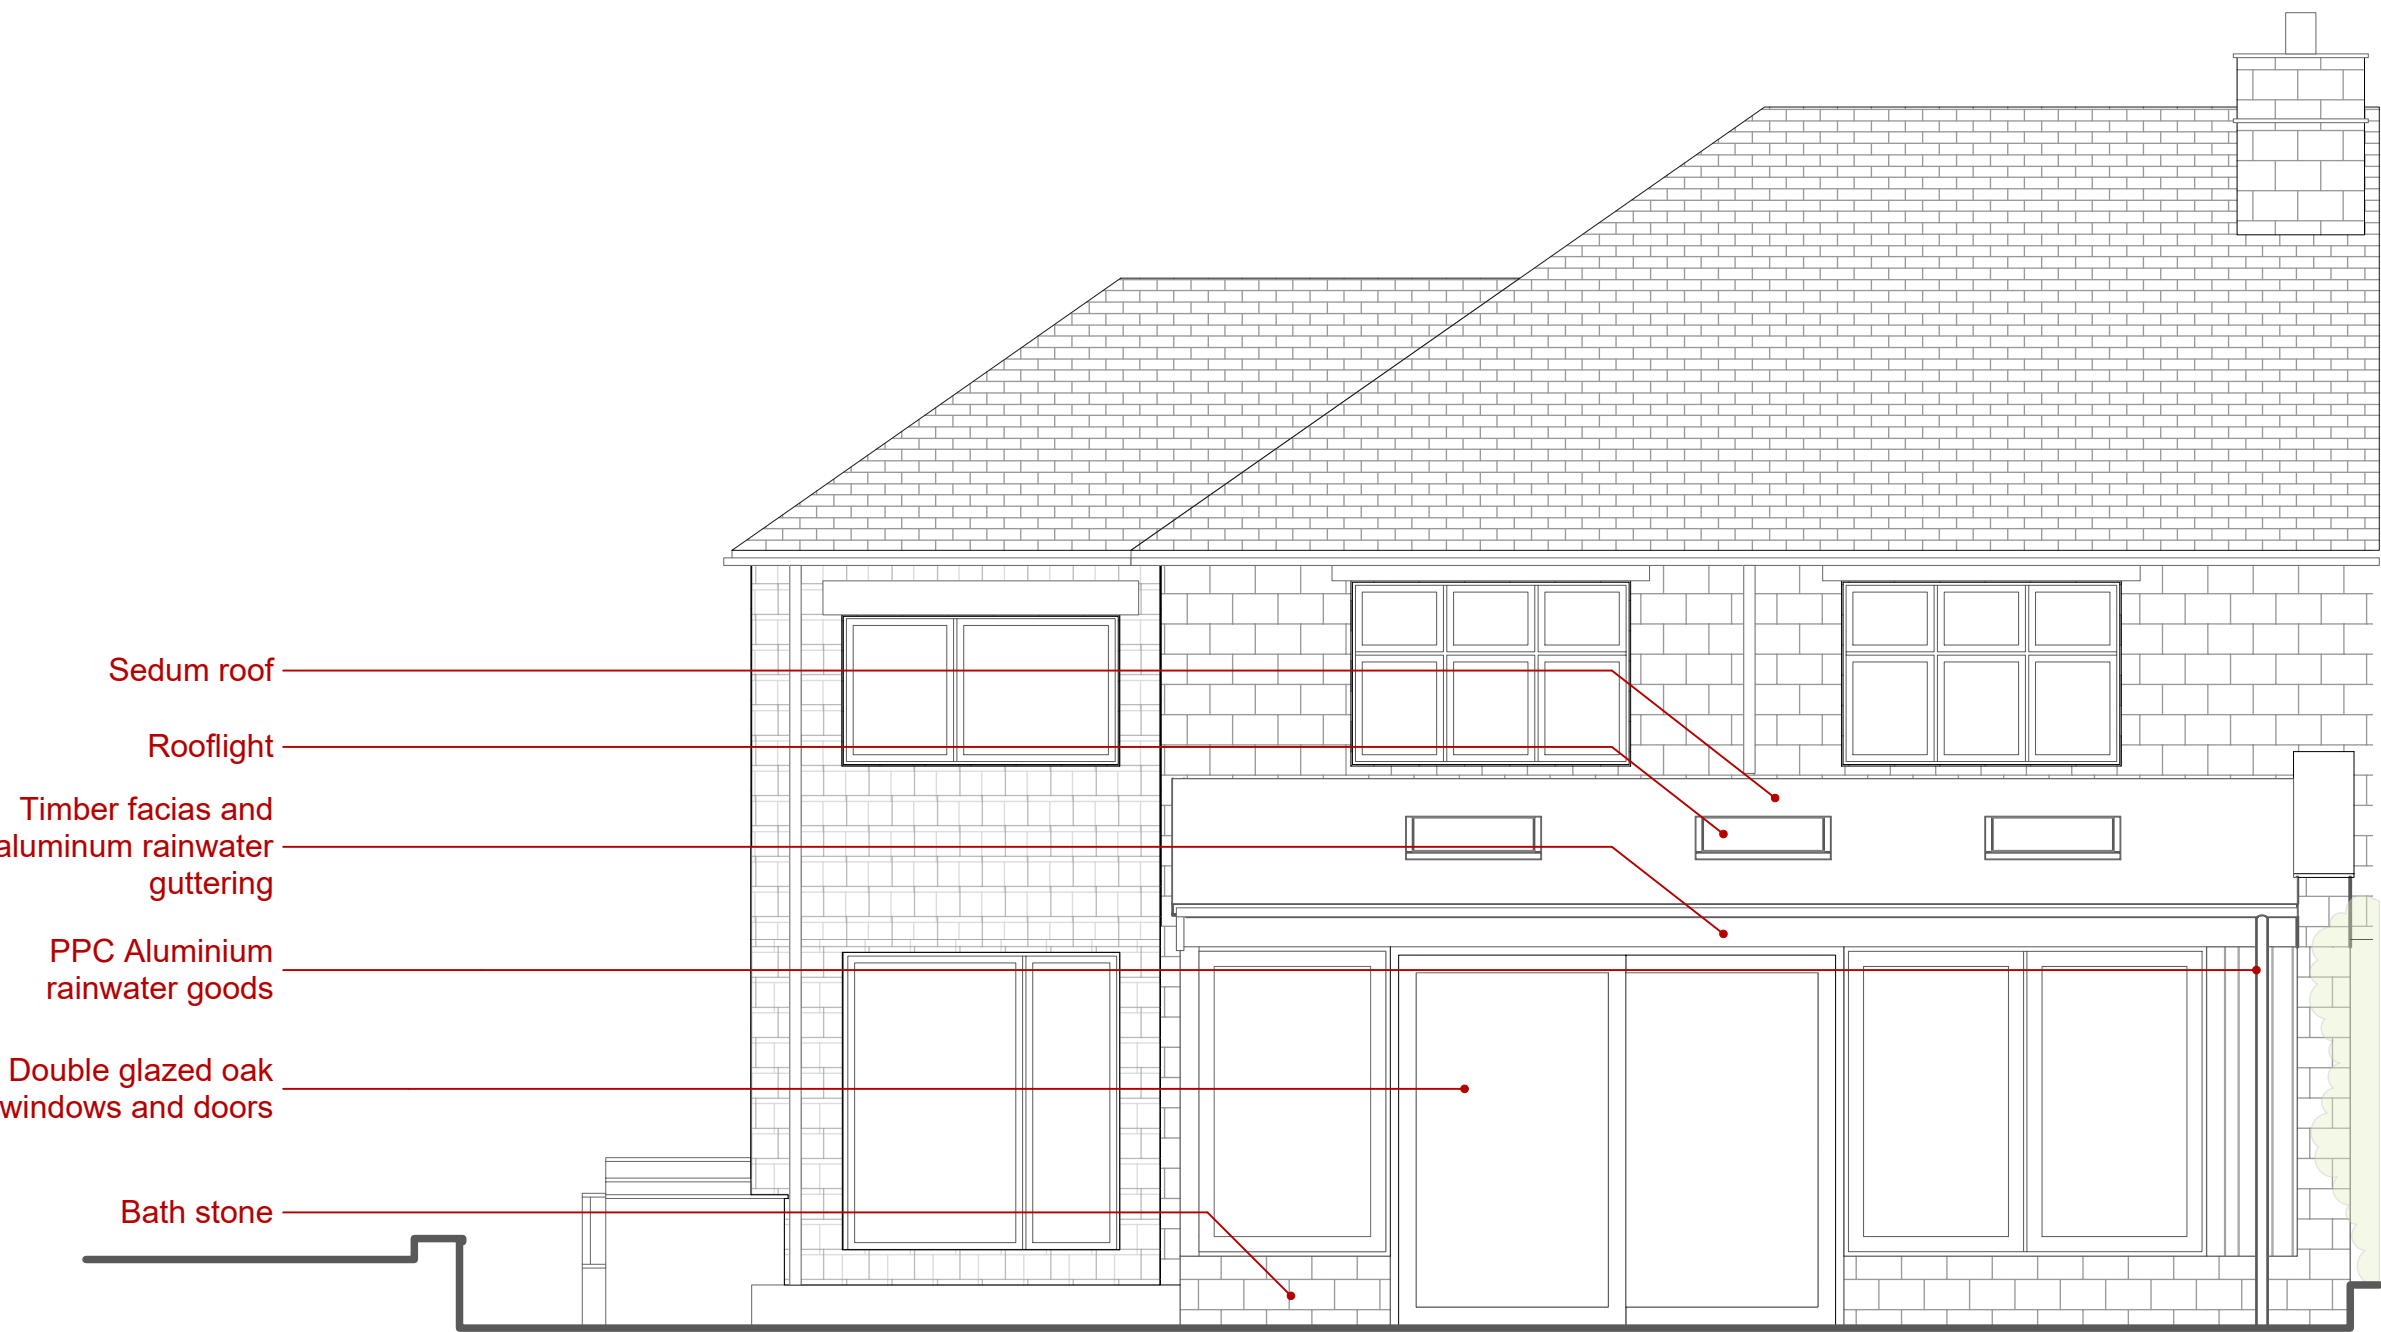

015.3 Elevation - North
Scale: 1:50



T 01225 667507
E hello@rtstudios.co.uk
W www.rtstudios.co.uk
A 11 Manvers Street, Bath, BA1 1JQ

This drawing has been produced for Ed and Ellie for the purposes of Planning at 7 Crowe Hill, BA2 7FX and is not intended for use by any other person or for any other purpose.
Responsibility is not accepted for errors made by others in scaling from this drawing. Dimensions are in millimetres unless otherwise stated. All construction information should be taken from figured dimensions only.

Copyright © 2008-2024 Rich Tyers Studios All rights reserved

MK	Date	DR	CH	Revisions
-	28.11.24	RT	-	FIRST ISSUE
A	10.12.25	RT	-	GENERAL UPDATE
B	15.12.25	RT	-	GENERAL UPDATE
C	20.04.26	RT	-	UPDATED FOR DISCUSSION
D	23.04.26	RT	-	PLANNING ISSUE

Project Title
7 Crowe Hill

Drawing Title
Ground - Proposed

Drawing Number
RT119_05-015

Revision
D
Scale
1:100 @ A3
1:50 @ A1

