

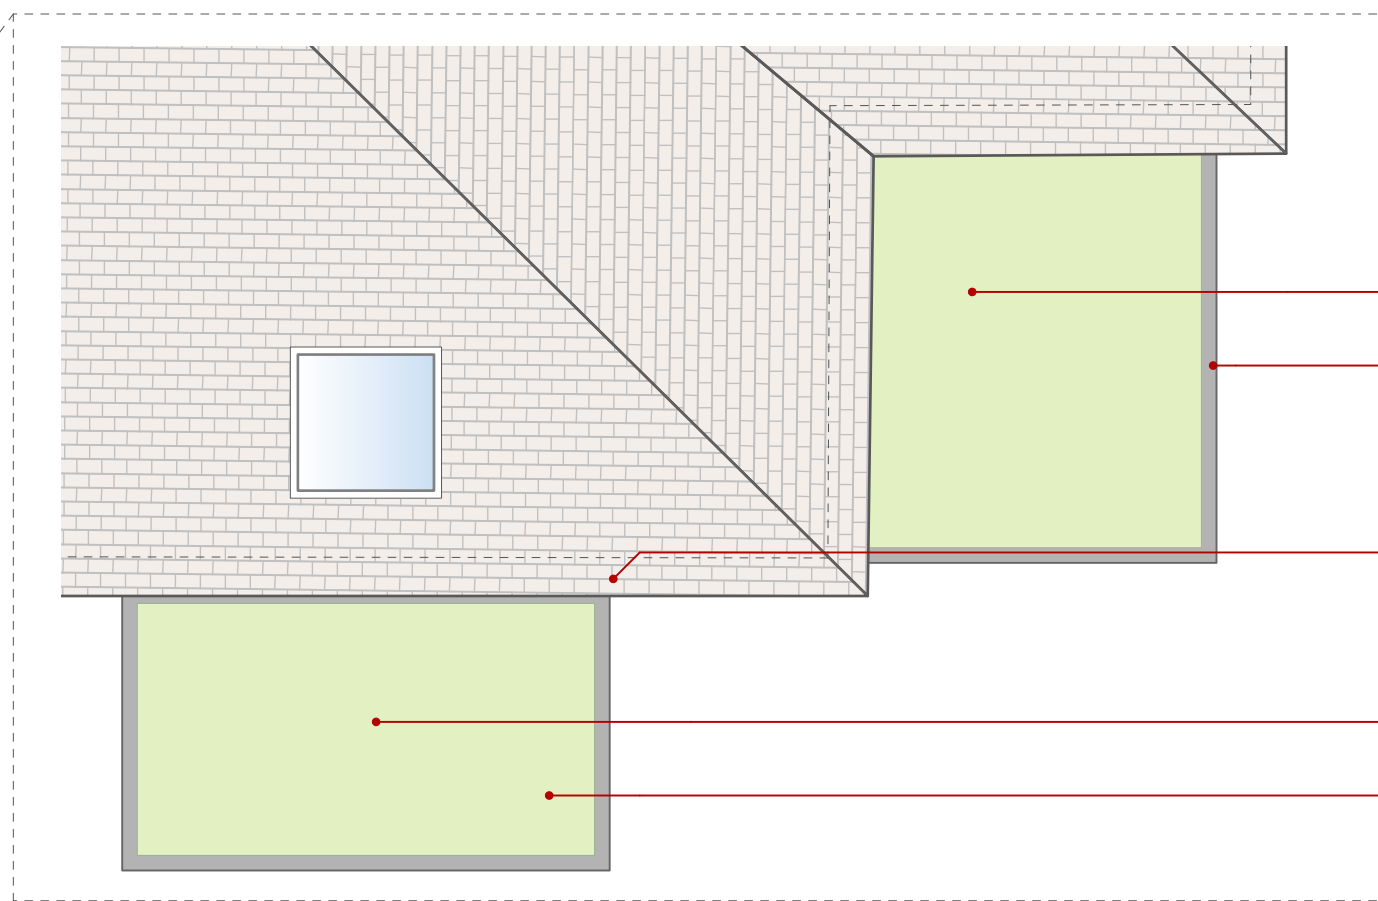
 


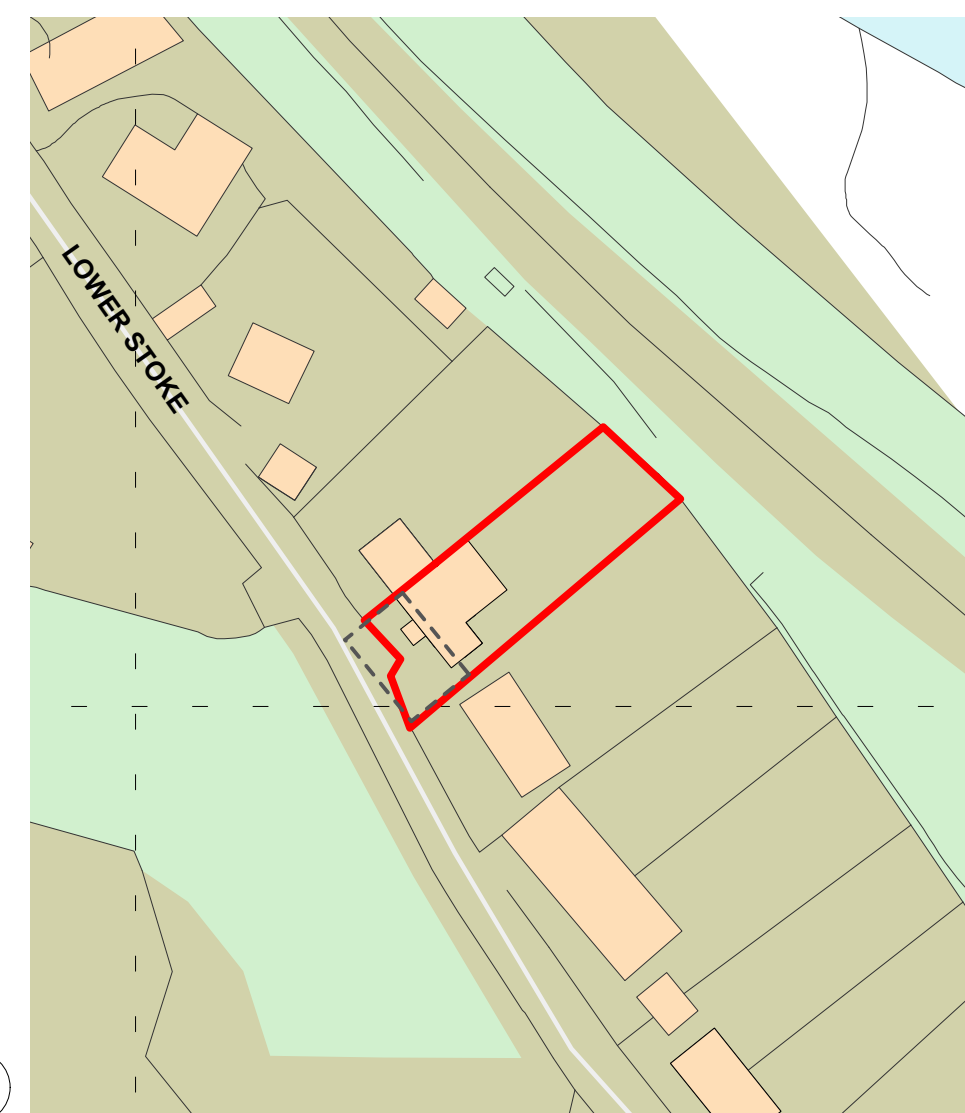


Sedum roof
Single ply roofing membrane
Existing eaves line
Sedum roof
Single ply roofing membrane


016.4 Porch - Proposed Roof
Scale: 1:50

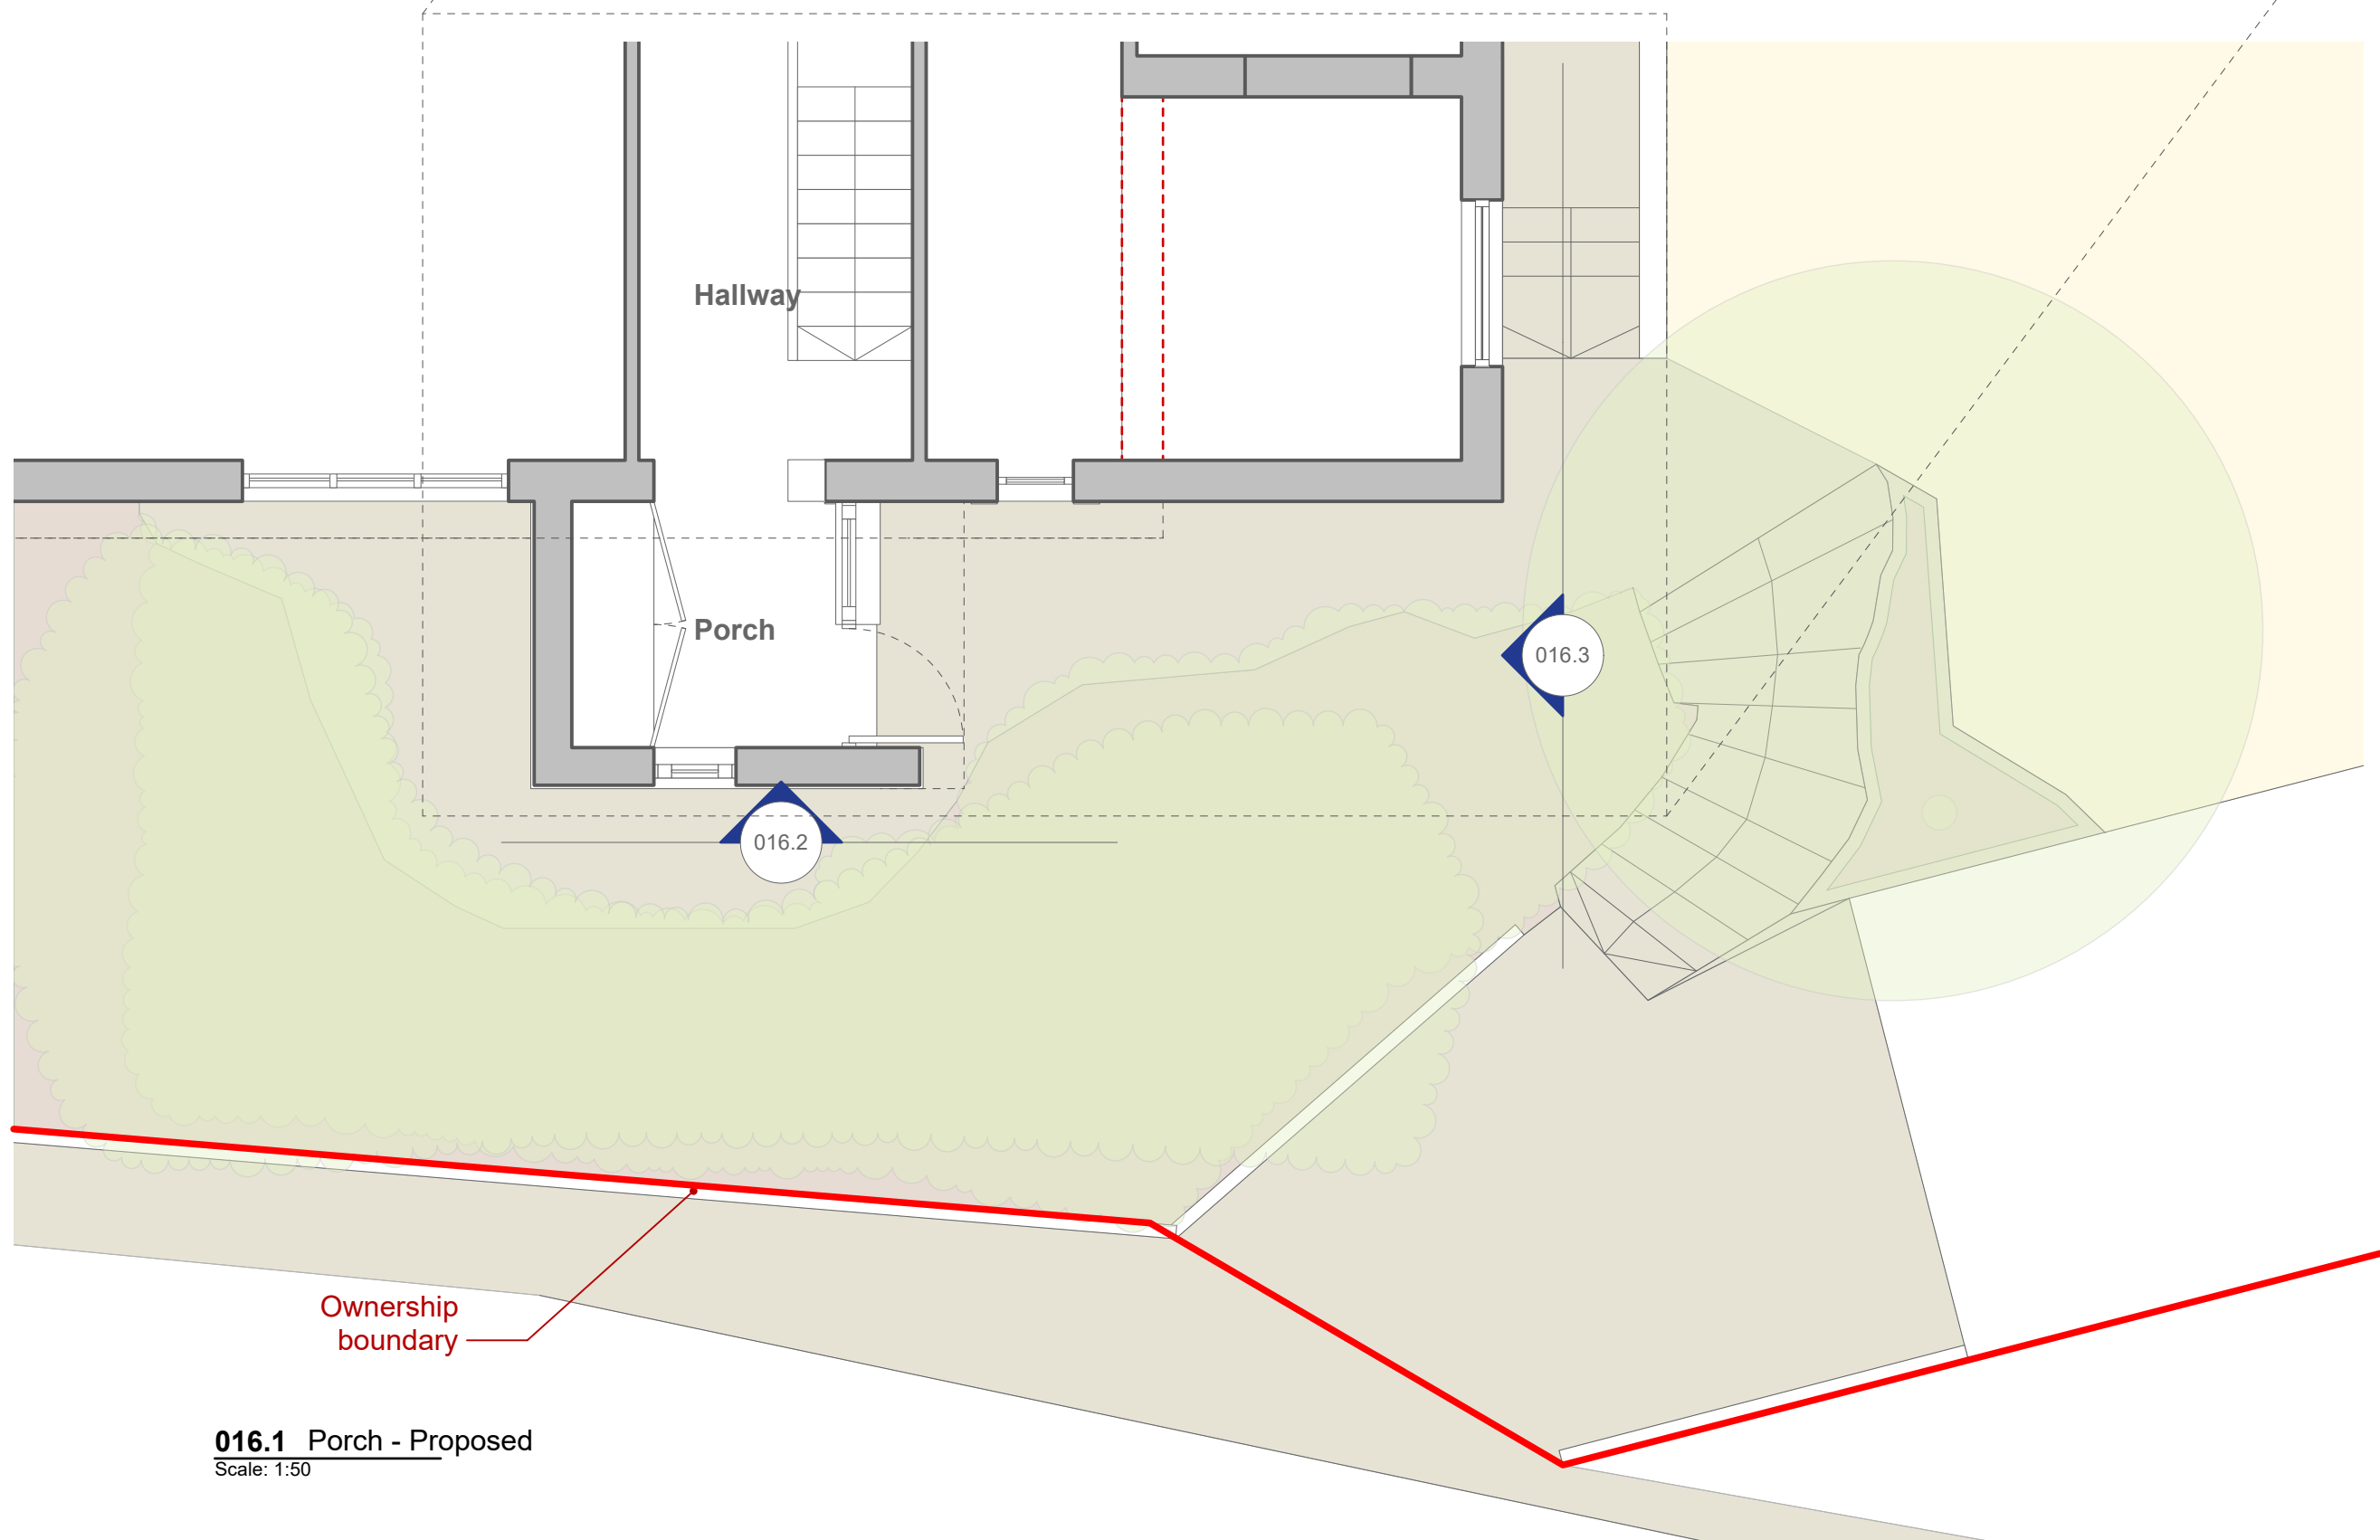

016.1 Porch - Proposed
Scale: 1:50

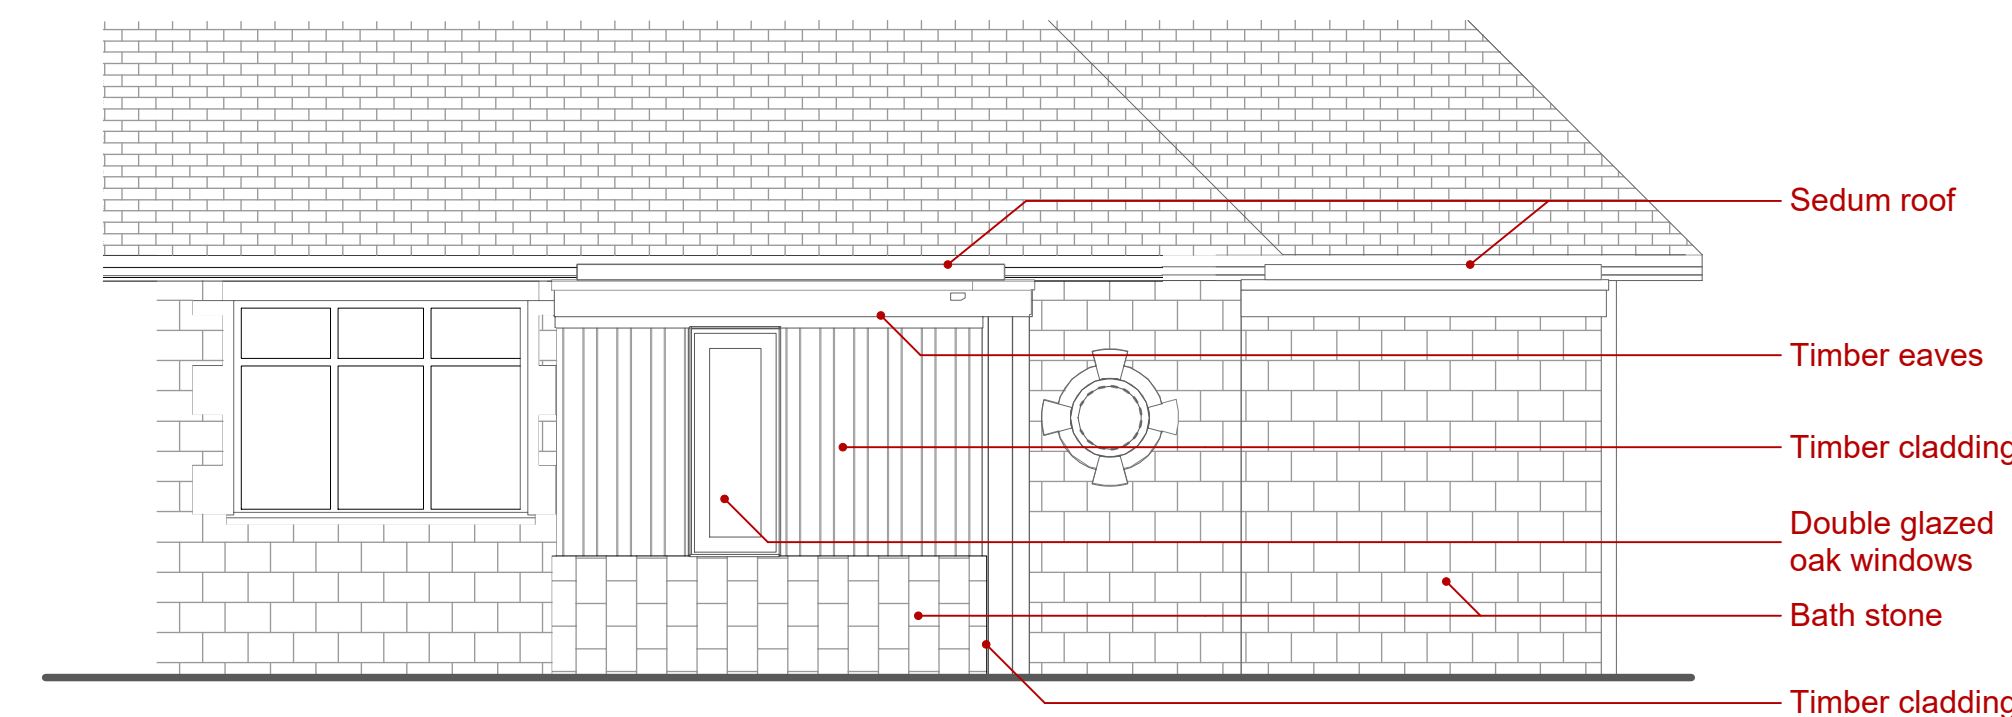

016.2 Porch - Front Elevation
Scale: 1:50

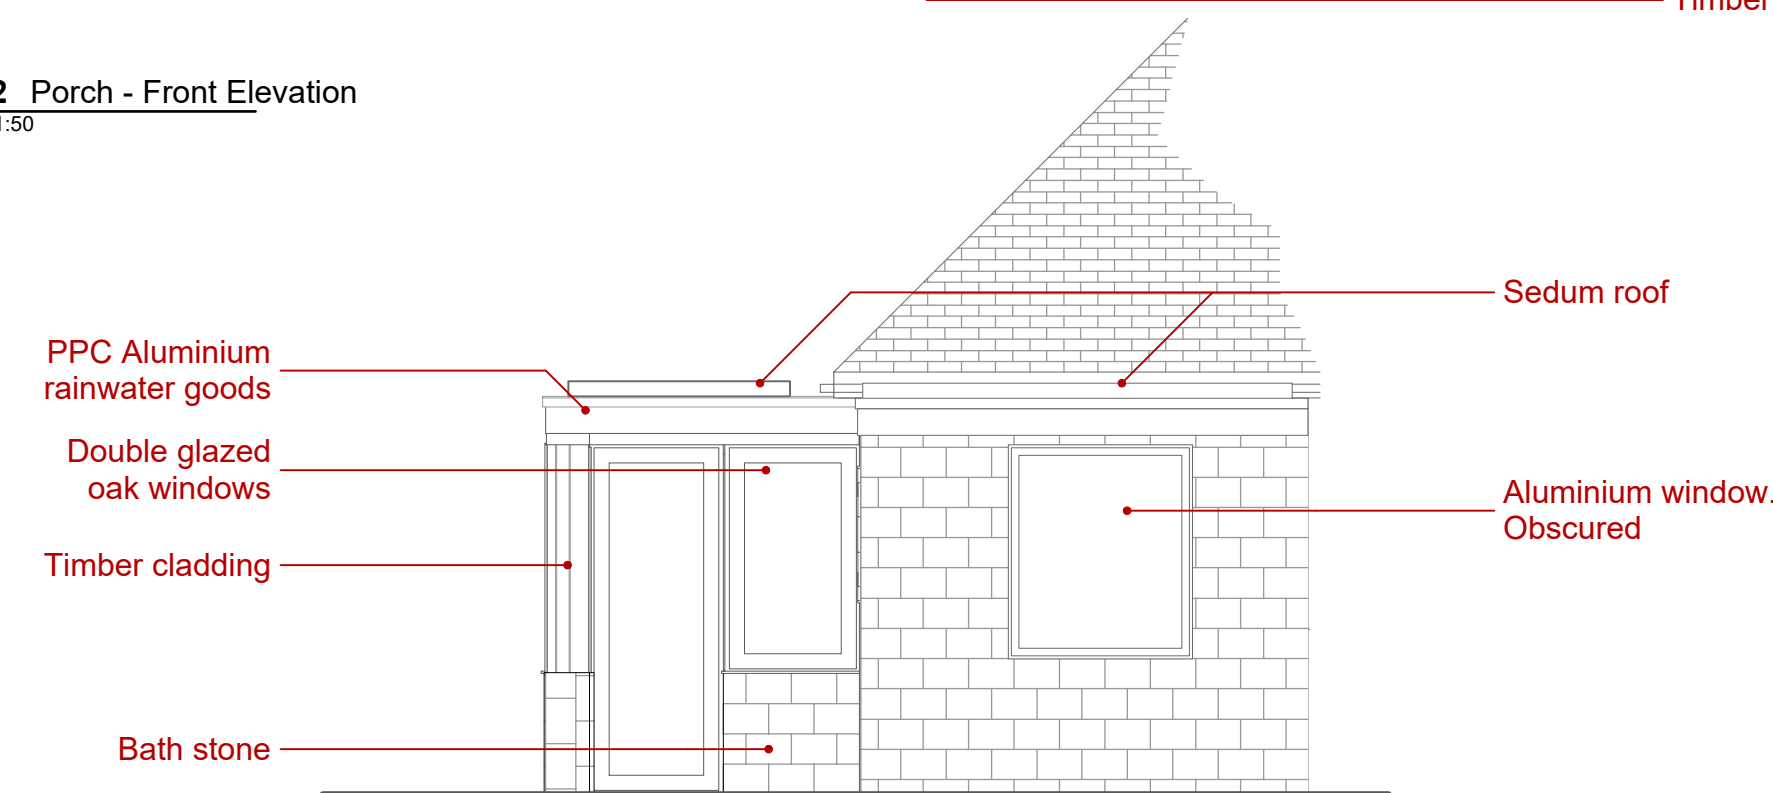

016.3 Porch - Side Elevation
Scale: 1:50

MK	Date	DR	CH	Revisions
-	14.11.24	RT	-	FIRST ISSUE
A	27.11.24	RT	-	CLIENT COMMENTS
B	10.12.25	RT	-	BATHROOM ADDED
C	23.04.26	RT	-	PLANNING ISSUE

Project Title
7 Crowe Hill

Drawing Title
Porch - Proposed

Drawing Number
RT119_05-016

Revision
C

Scale
1:100 @ A3
1:50 @ A1

