



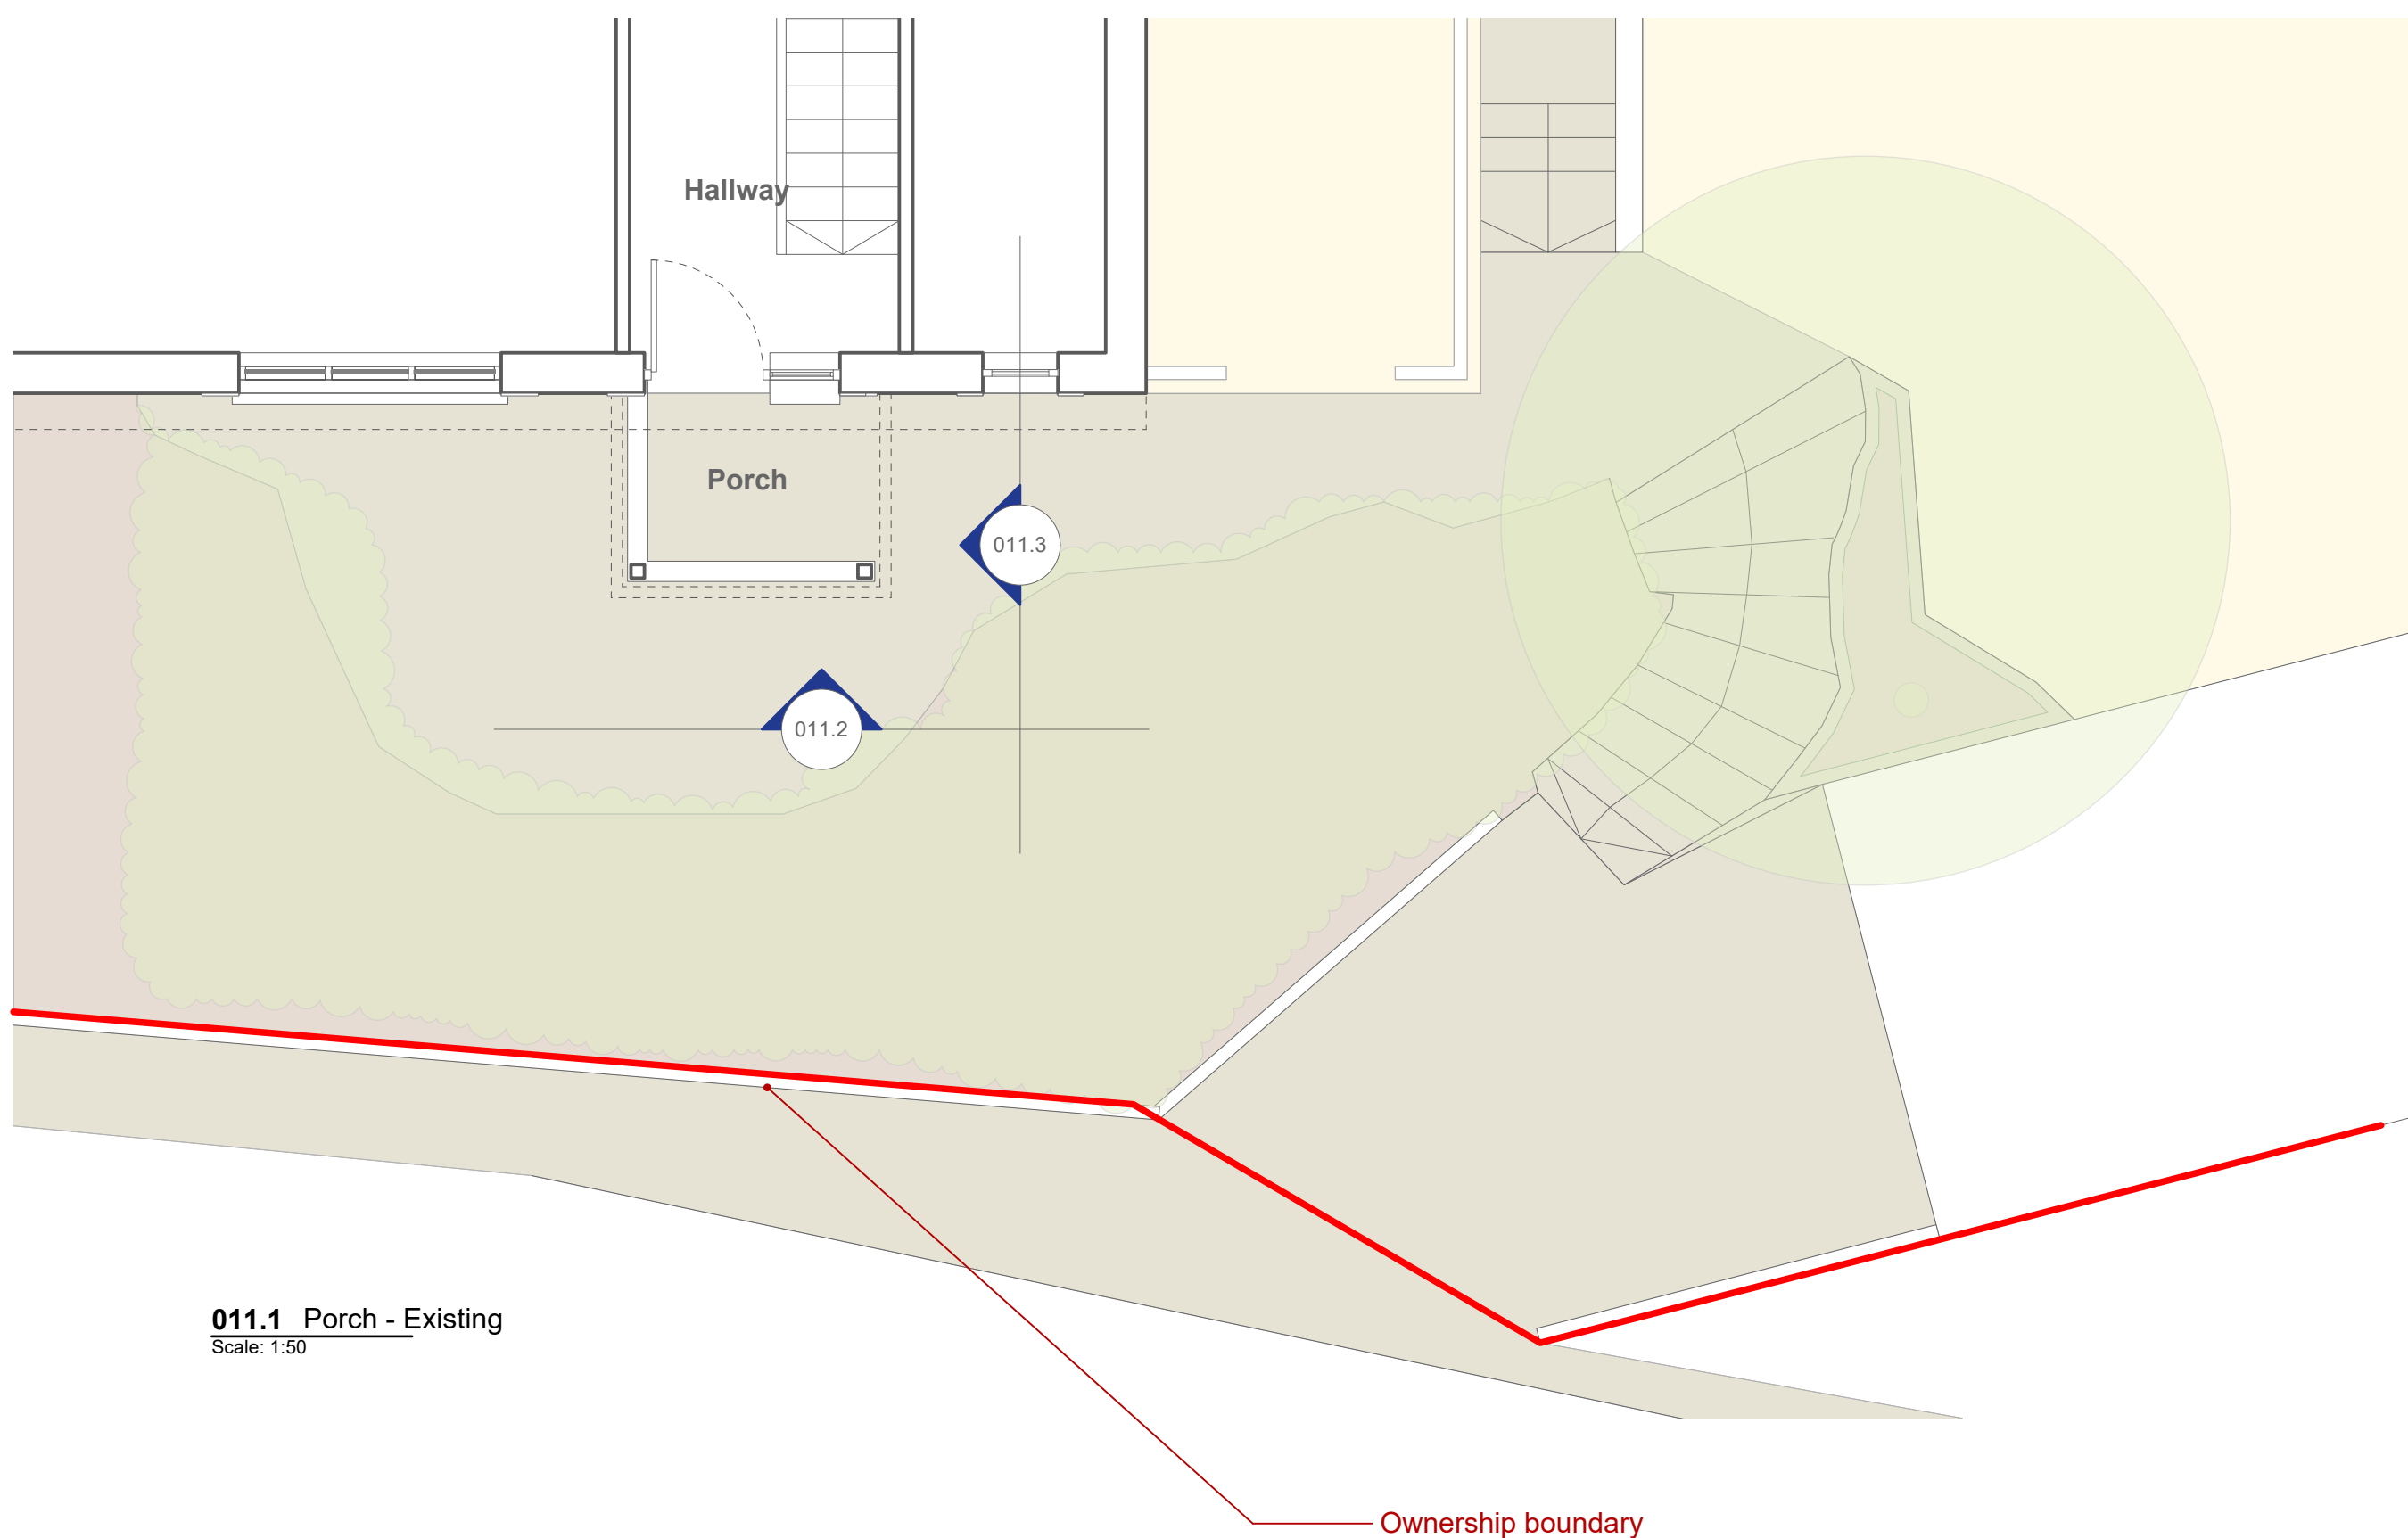

T 01225 667507
E hello@rtstudios.co.uk
W www.rttstudios.co.uk
A 11 Manvers Street, Bath, BA1 1JQ

This drawing has been produced for Ed and Ellie for the proposed development at 7 Crowe Hill, BA2 7FX for the purposes of Planning and is not intended for use by any other person or for any other purpose.
Responsibility is not accepted for errors made by others in scaling from this drawing. Dimensions are in millimetres unless otherwise stated. All construction information should be taken from figured dimensions only.


Copyright © 2008-2024 Rich Tyers Studios All rights reserved

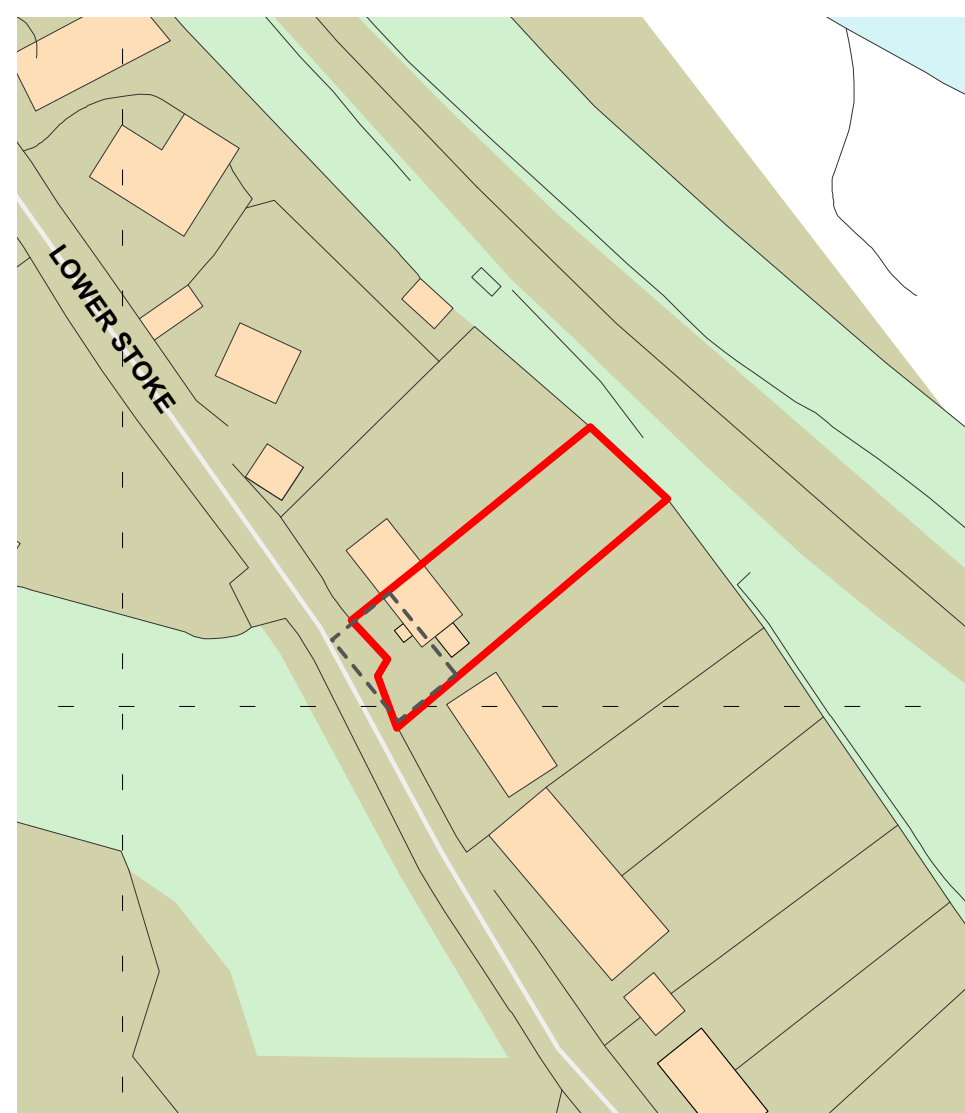

011.1 Porch - Existing
Scale: 1:50



011.2 Porch - Front Elevation
Scale: 1:50

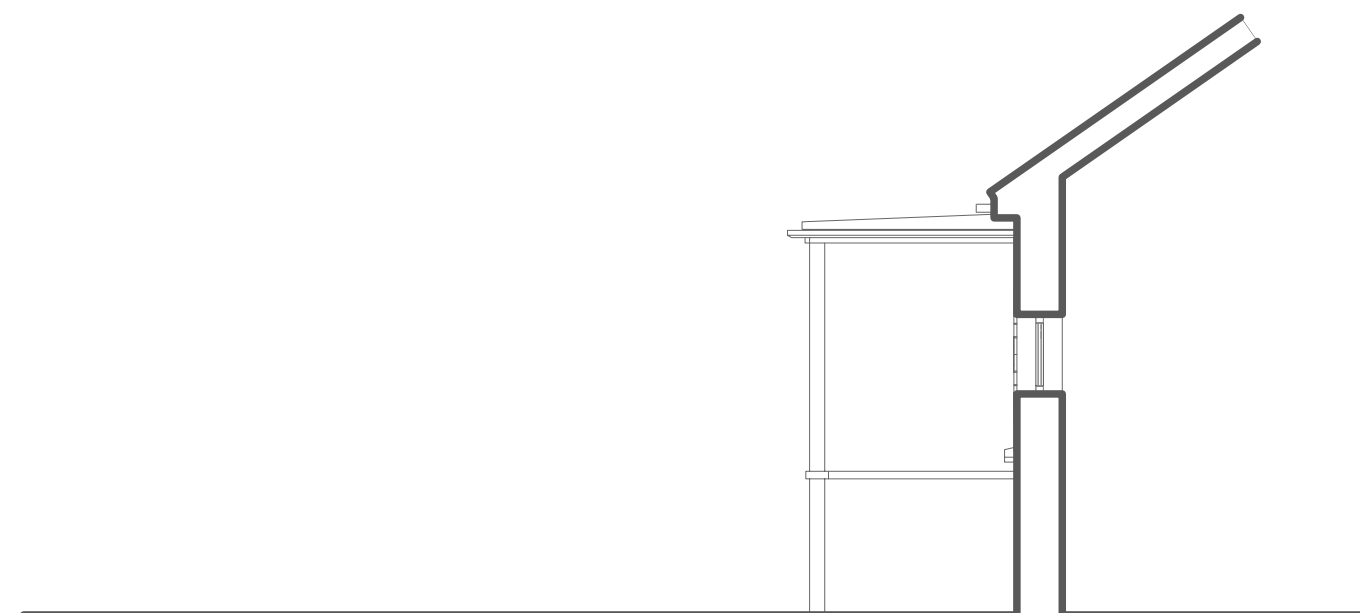

011.3 Porch - Side Elevation
Scale: 1:50

MR	Date	DR	CH	Revisions
-	28.11.24	RT	-	FIRST ISSUE

Project Title
7 Crowe Hill

Drawing Title
Porch - Existing

Drawing Number
RT119_05-011

Revision
-
Scale
1:100 @ A3
1:50 @ A1

