




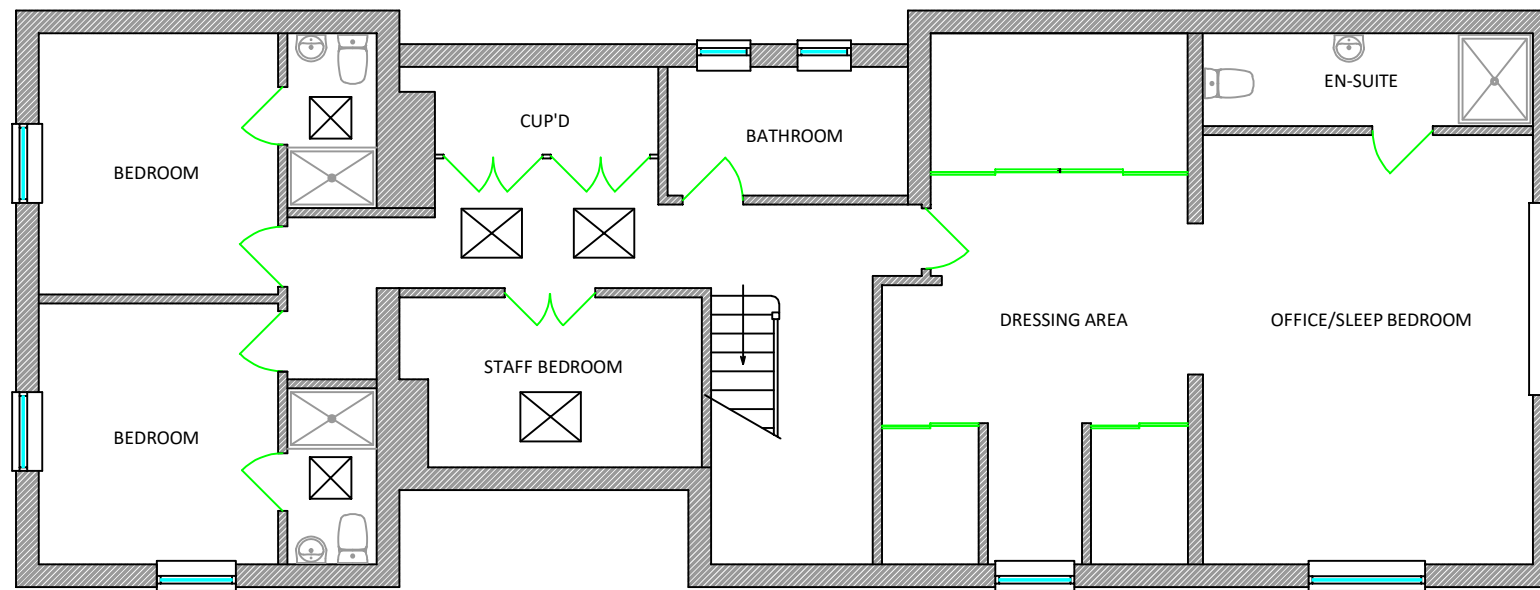

PROPOSED FIRST FLOOR PLAN

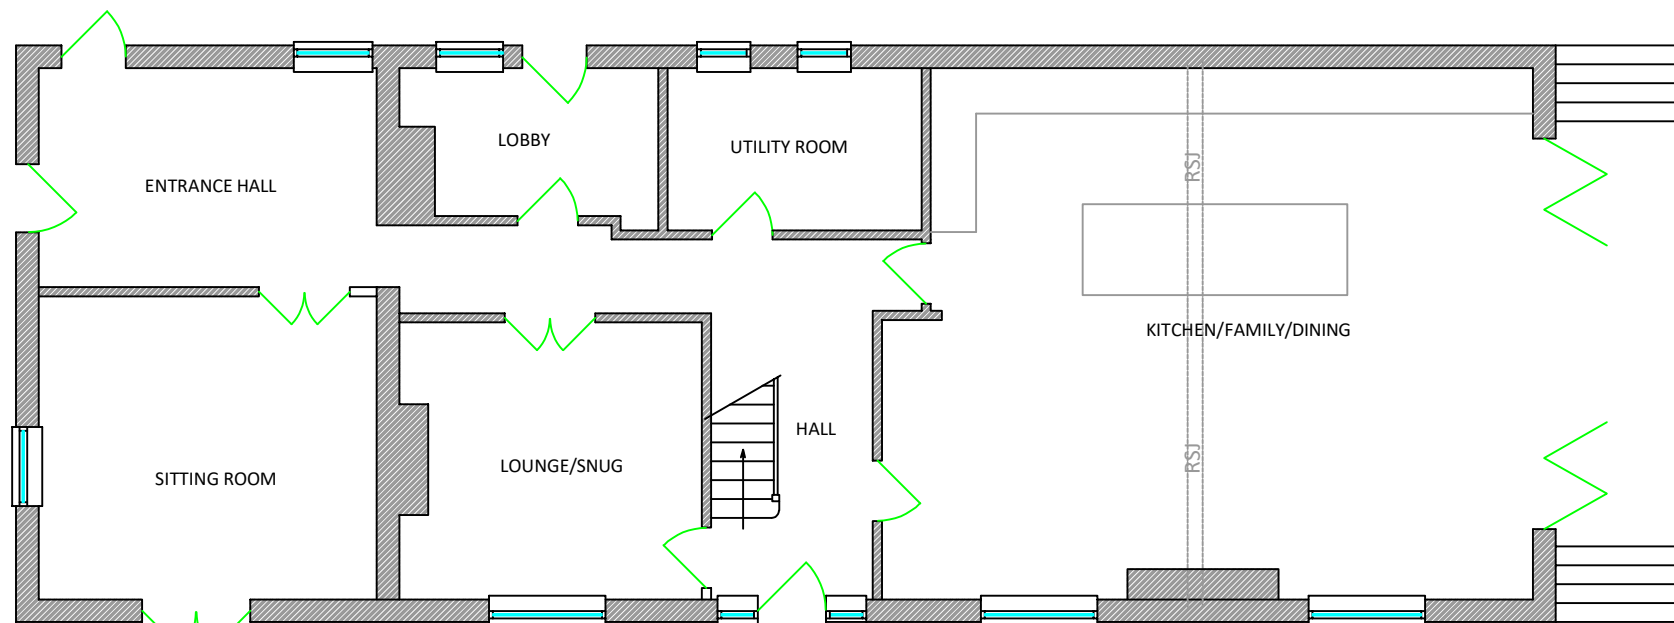

PROPOSED GROUND FLOOR PLAN

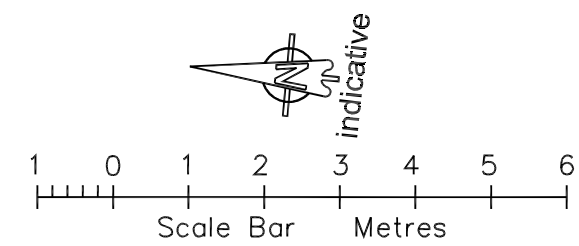

horizon
Young Lives, Bright Futures

Ebble Cottage
Romsay Road
Whiteparish
Sailsbury, SP5 2SD

Drawing Title:
Proposed Floor Plans

Drawn By: LK

Date: March 2026

Scale: 1:100

Drawing No: LK/H/Wilt/RR/D-01B

Revision: