


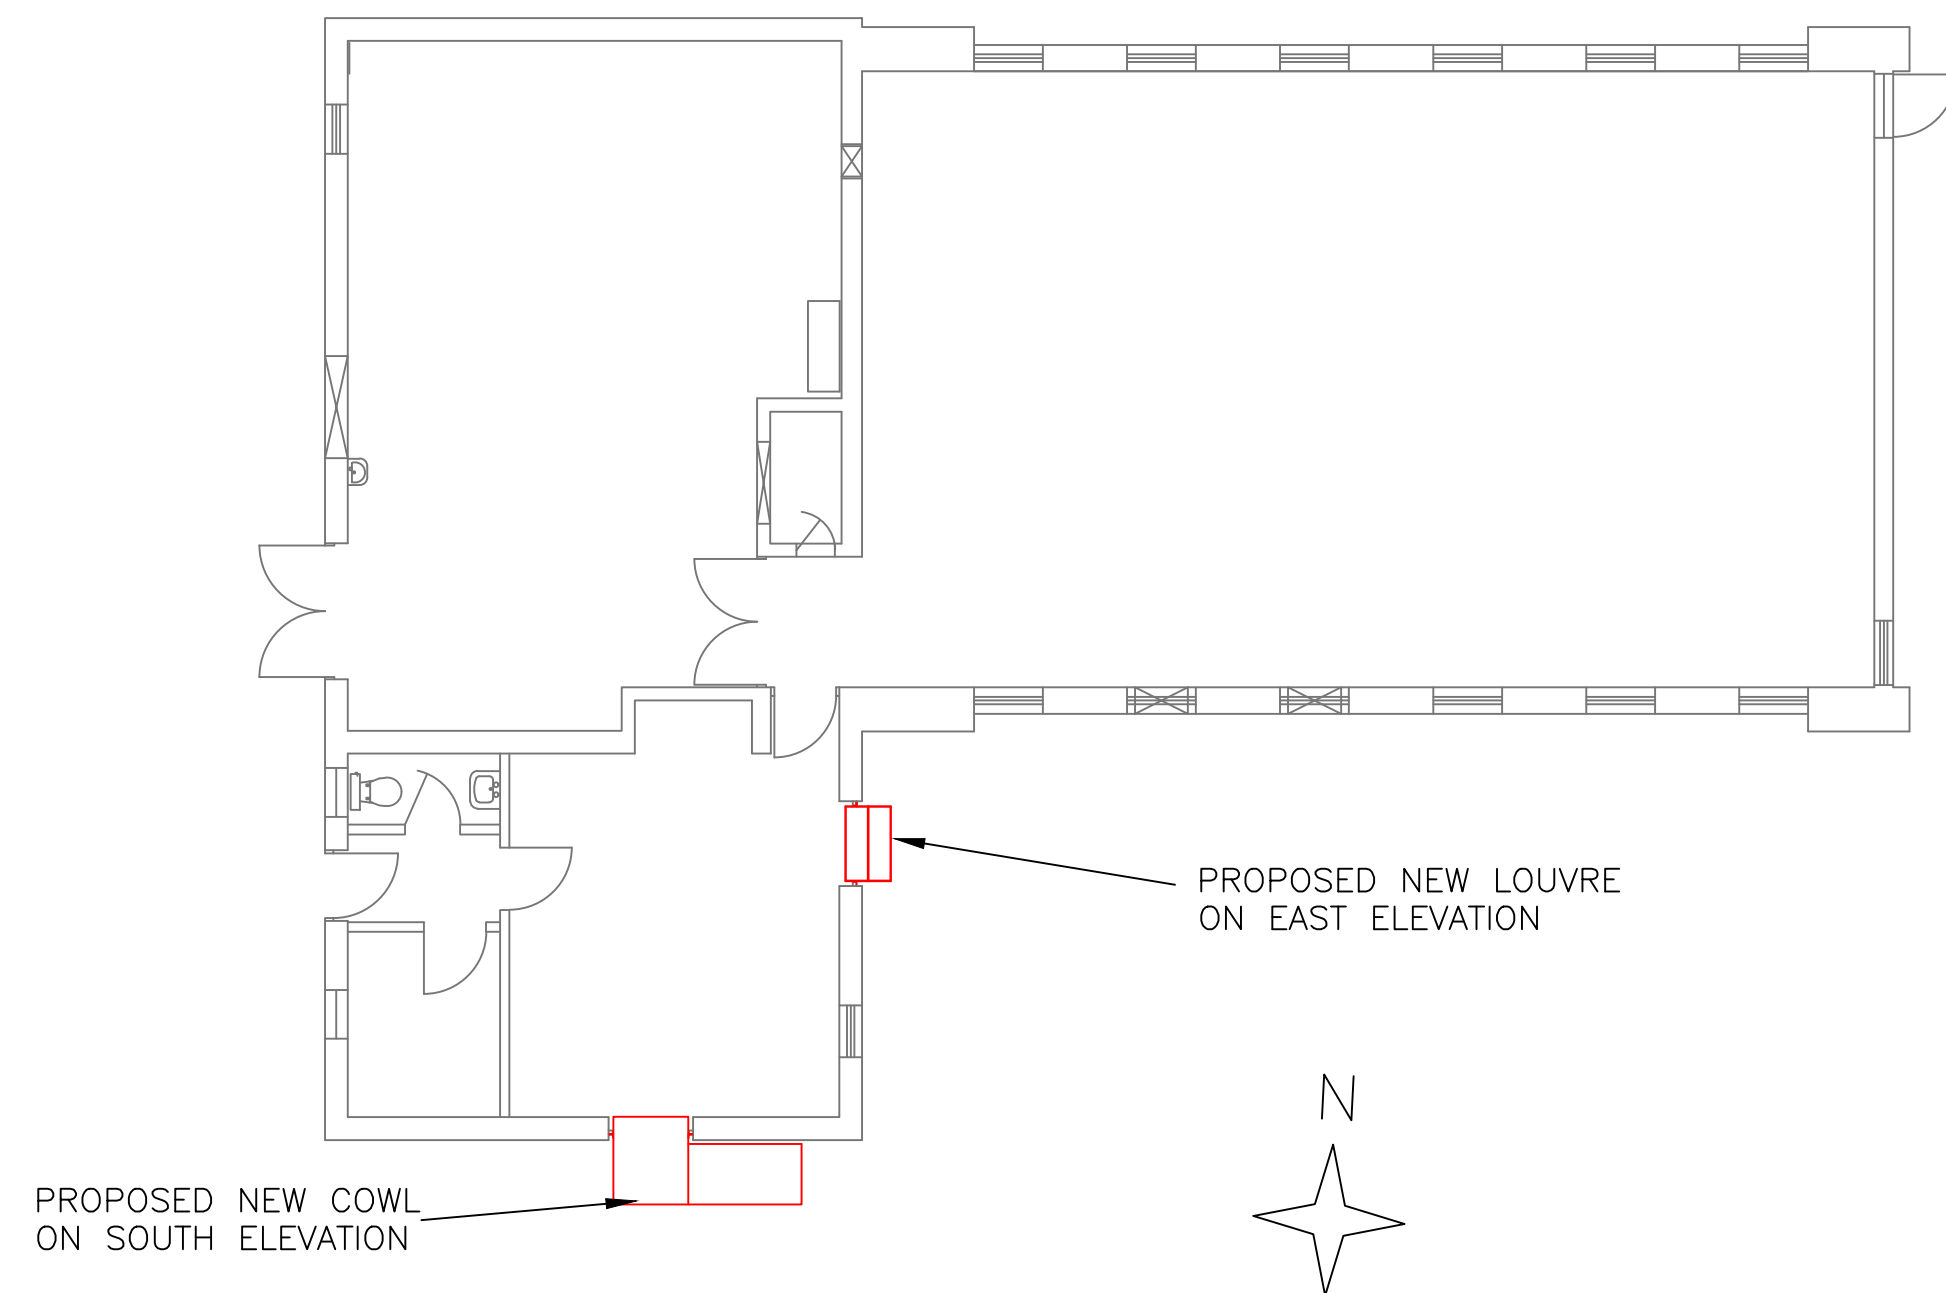

BUILDING PLAN (SCALE 1:100)




EXAMPLE OF LOUVRE TO BE INSTALLED



EXAMPLES OF COWL TO BE INSTALLED




Stanfords Planning Map Data

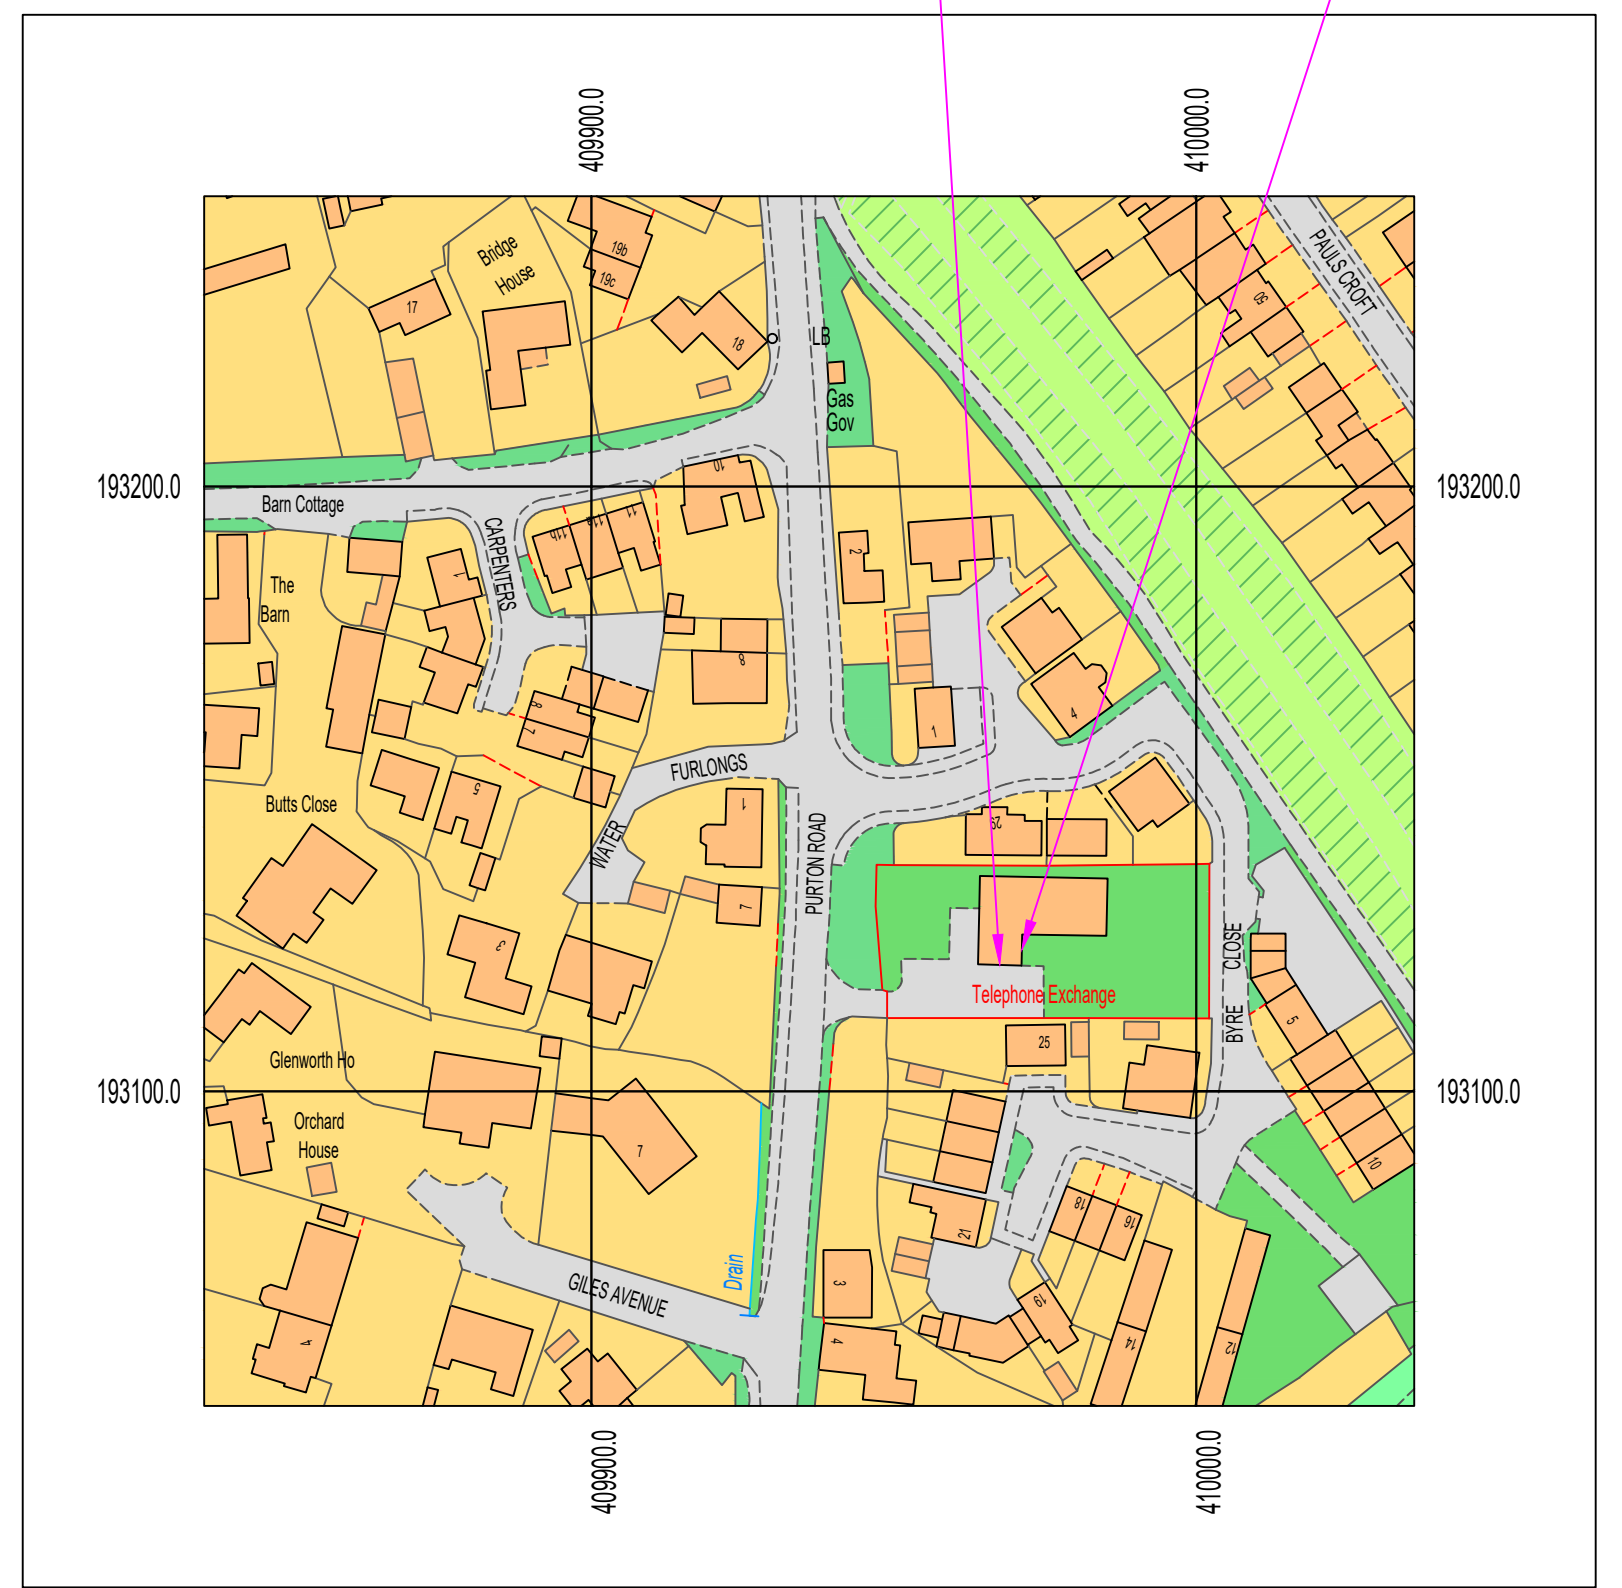

20 0 20 40 60 80 100
Metres

SITE LOCATION PLAN (SCALE 1:1250)

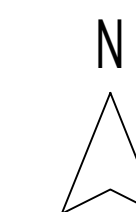


Production Date: 12 April 2026

Top Left: 409836 193248 Bottom Right: 410036 193048



© Crown copyright and database rights 2026 Ordnance Survey AC0000824000.

Reproduction in whole or in part is prohibited without the permission of Ordnance Survey

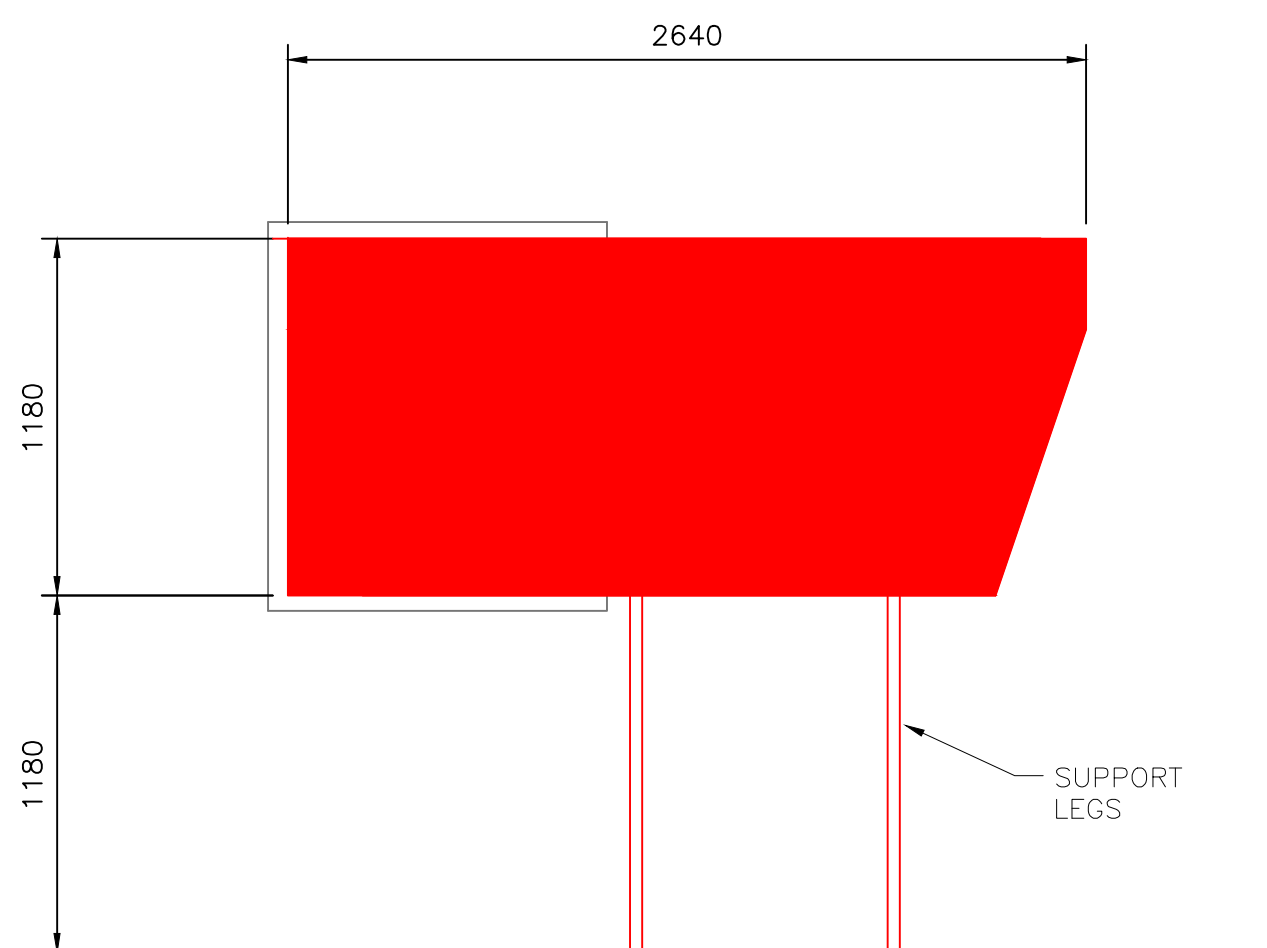

PROPOSED COWL ON SOUTH ELEVATION

COWL DETAIL (SCALE 1:25)

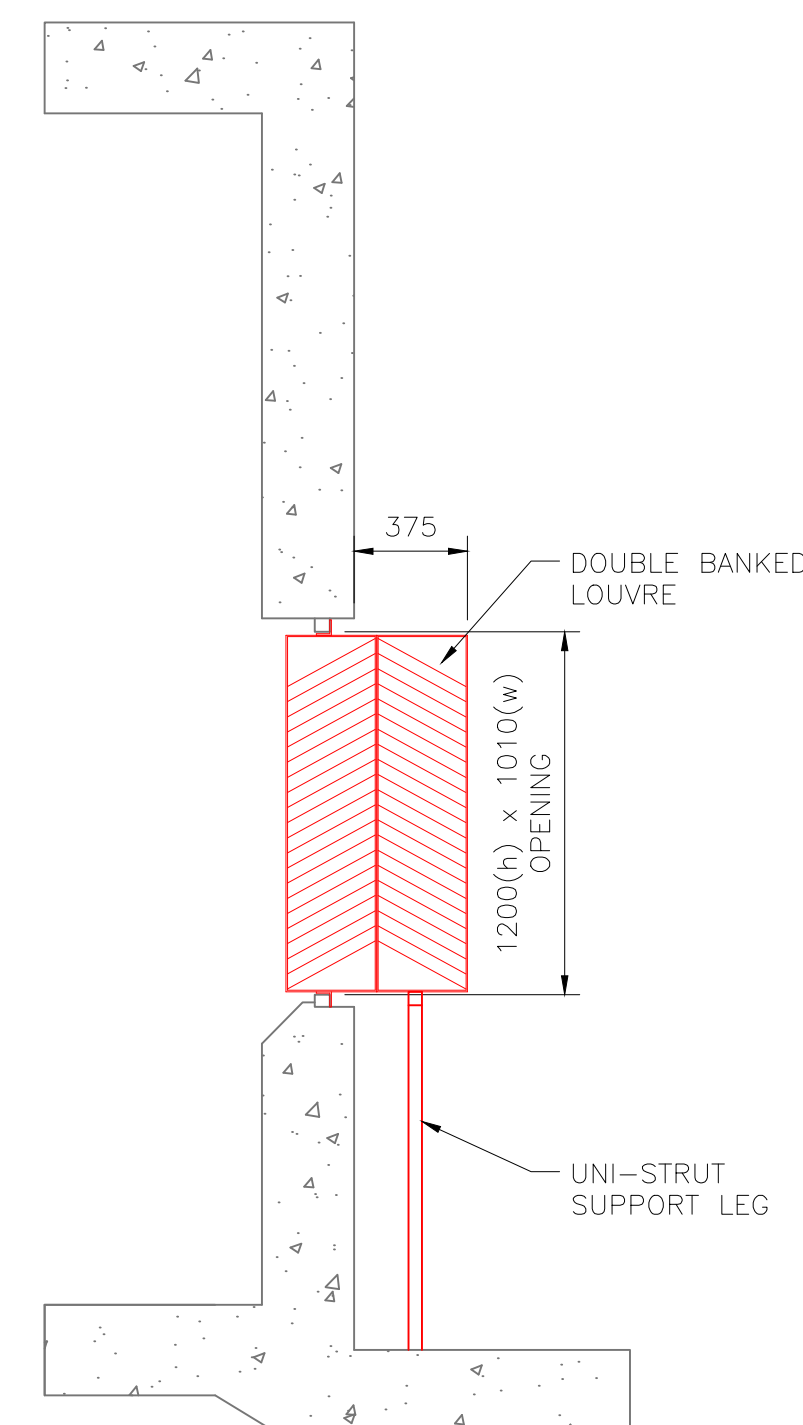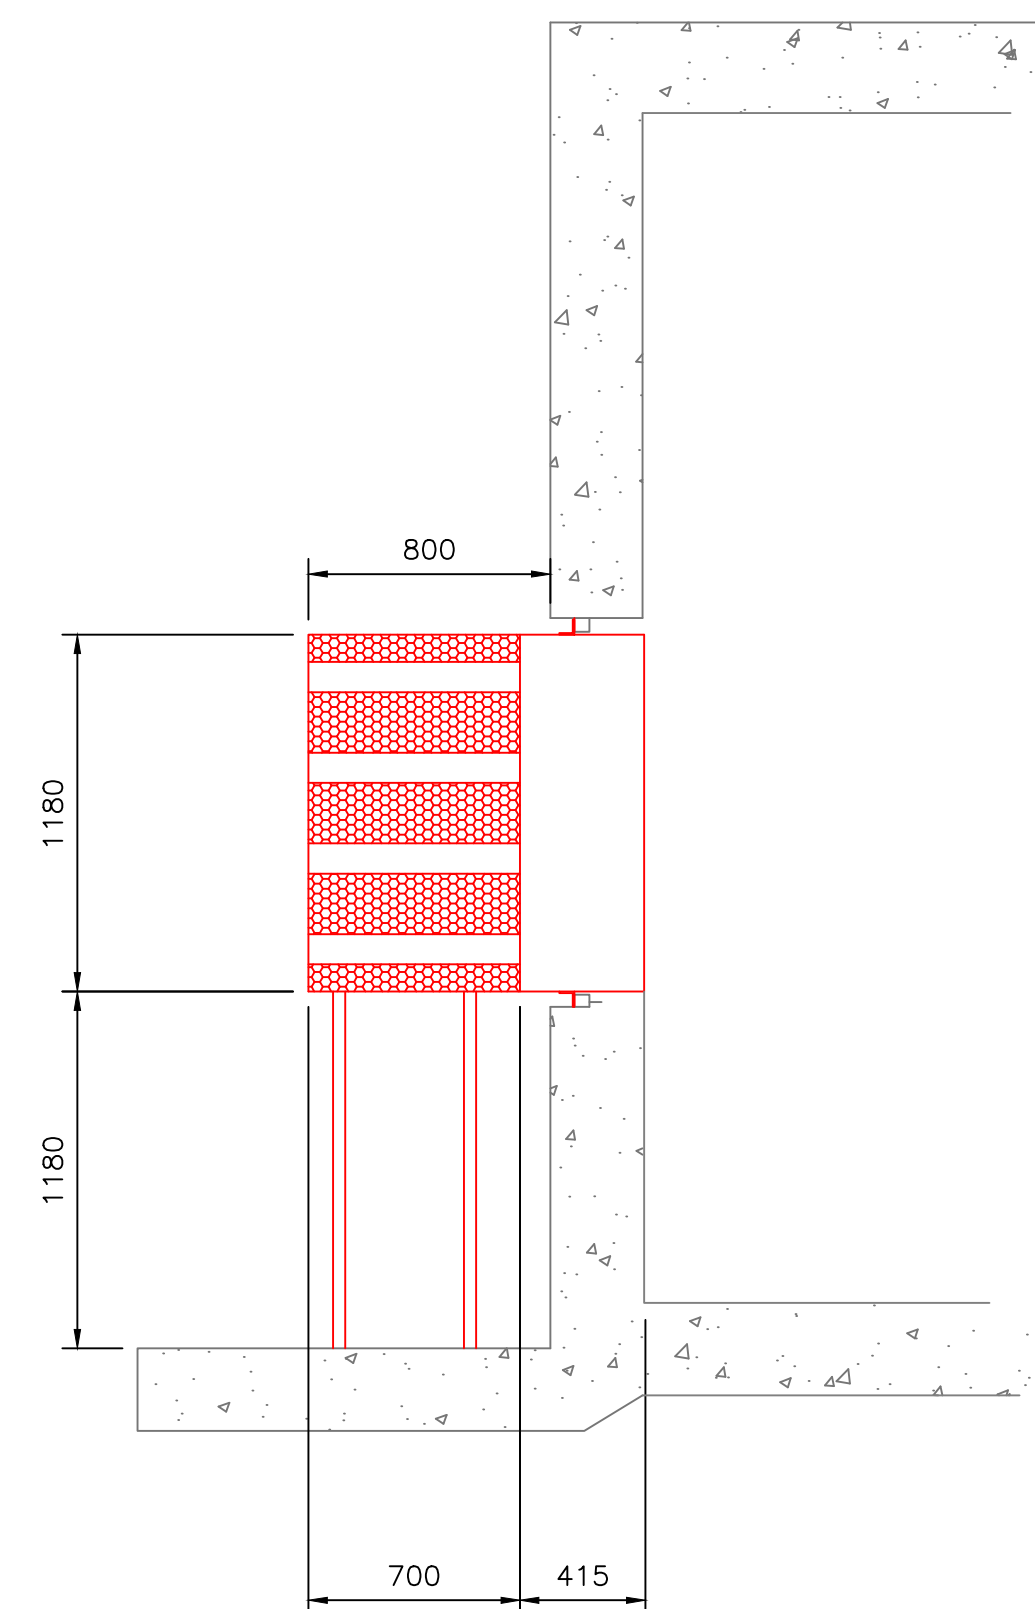

LOUVRE DETAIL (SCALE 1:25)

PROPOSED LOUVRE ON EAST ELEVATION

REV.	DATE	DRN.	MODIFICATION	CHECKED

PLANNING	
THIS DRAWING MUST NOT WITHOUT THE CONSENT OF WEATHERITE AIR CONDITIONING LTD., BE SHOWN TO ANY PERSON NOT EMPLOYED BY THE RECIPIENT, OR BE COPIED OR USED FOR THE PURPOSE OF MANUFACTURING ANY ARTICLE SHOWN IN THIS DRAWING. THIS DRAWING, TOGETHER WITH ANY COPIES MADE BY THE RECIPIENT SHALL BE RETURNED TO WEATHERITE AIR CONDITIONING LTD. ON DEMAND. THE COPYRIGHT IN THIS DRAWING SHALL BE AND REMAIN THE SOLE PROPERTY OF WEATHERITE AIR CONDITIONING LTD.	
Weatherite Air Conditioning Limited	
WEATHERITE HOUSE CREDENDA ROAD WEST BRIDGMWICH B70 7JE TEL 0121 6652266	
CLIENT BT GROUP PLC	
TITLE PROPOSED PLANNING LAYOUT FOR CRICKLADE TE GROUND FLOOR	
DATE 12.04.2026	DRNG No.
CONTRACT No.	126026 - 300
BRAWN 4CS	
CHECKED PW	
SCALE SEE DWG	