




1.01

Reference markers on elevation are to be read in conjunction with HSBC Trowbridge - Henley facade survey for details of stone repair works to be undertaken.

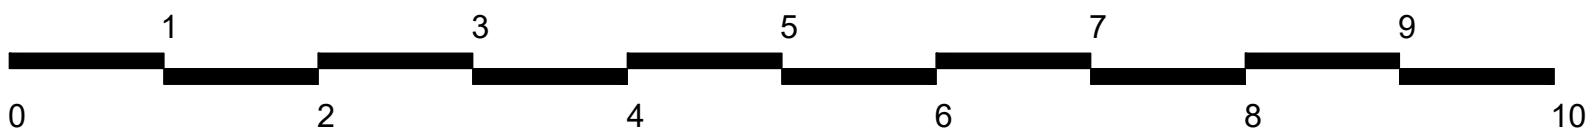

Scale - meters

RESTRICTED

Notes: Copyright of this drawing is reserved by AXIS Architecture and issued on the condition that it is not copied, reproduced or disclosed to any third party either wholly or in part without the consent in writing of AXIS Architecture. The contractor must verify all dimensions on site before making shop drawings or commencing work of any kind. No dimensions to be scaled from this drawing.			Rev Date Notes			Rev Date Notes		
 RESIDUAL RISK Wherever possible unnecessary risk is designed out of these proposals. Where residual risk remains this is assessed and identified on the relevant drawings with this symbol. Refer to the note and the relevant measures in the Health + Safety documentation								
Client Corporate Real Estate			Project Trowbridge Fore Street Facade Works			Title Proposed Elevation Front Elevation - Fore Street Facade Stonework Repairs		
Status STAGE 0 - TEST TO FIT			Scale A1 1:50 A3 1:100			Date 17.03.26 Drawn DR Checked RAS		
AXIS Architecture and Design Ltd, Talbot Chambers, 2-6 North Church Street, Sheffield, S1 2DH.			tel: +44(0)114 2490944 fax: +44(0)114 2490966 www.axis-architecture.com designed@axis-architecture.com			Job No. 26700-7332-E1-F Revision -		
								