


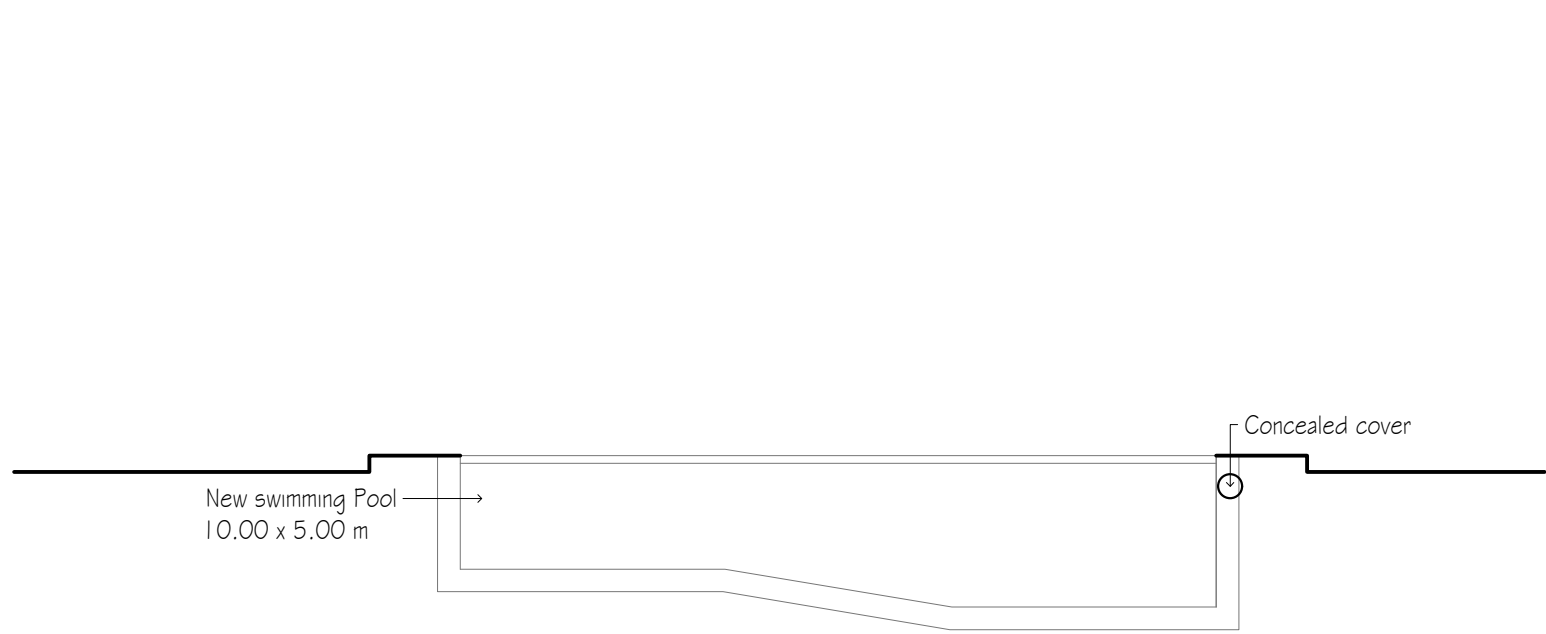


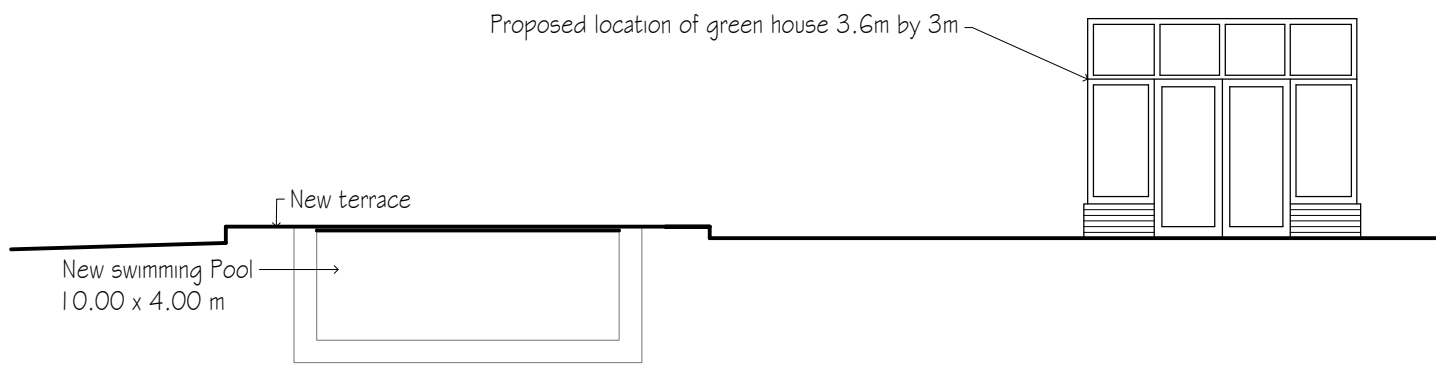


SECTION A
1:100

 


SECTION B
1:100

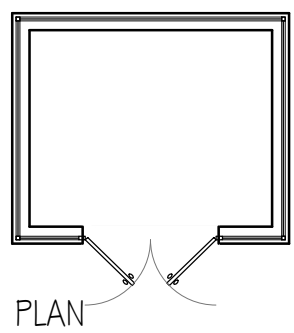


GREENHOUSE
1:100

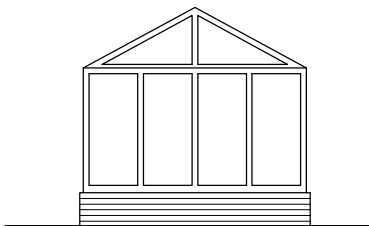

WEST ELEVATION

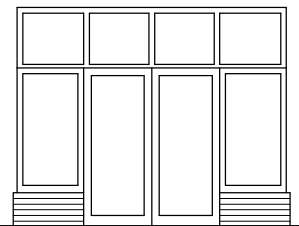


SOUTH ELEVATION

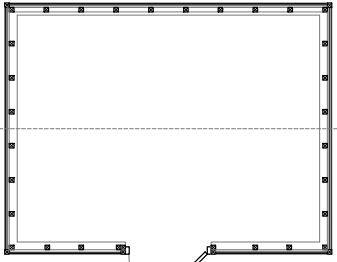


PLANT ROOM SHED
1:100




WEST ELEVATION

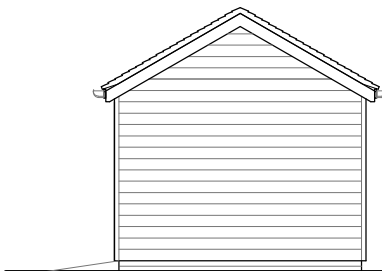


SOUTH ELEVATION

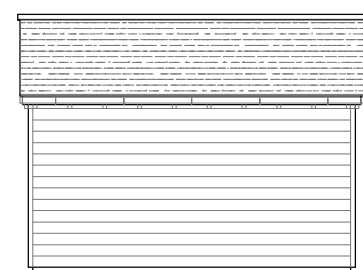


EAST ELEVATION

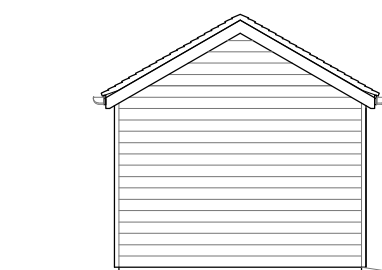

NORTH ELEVATION

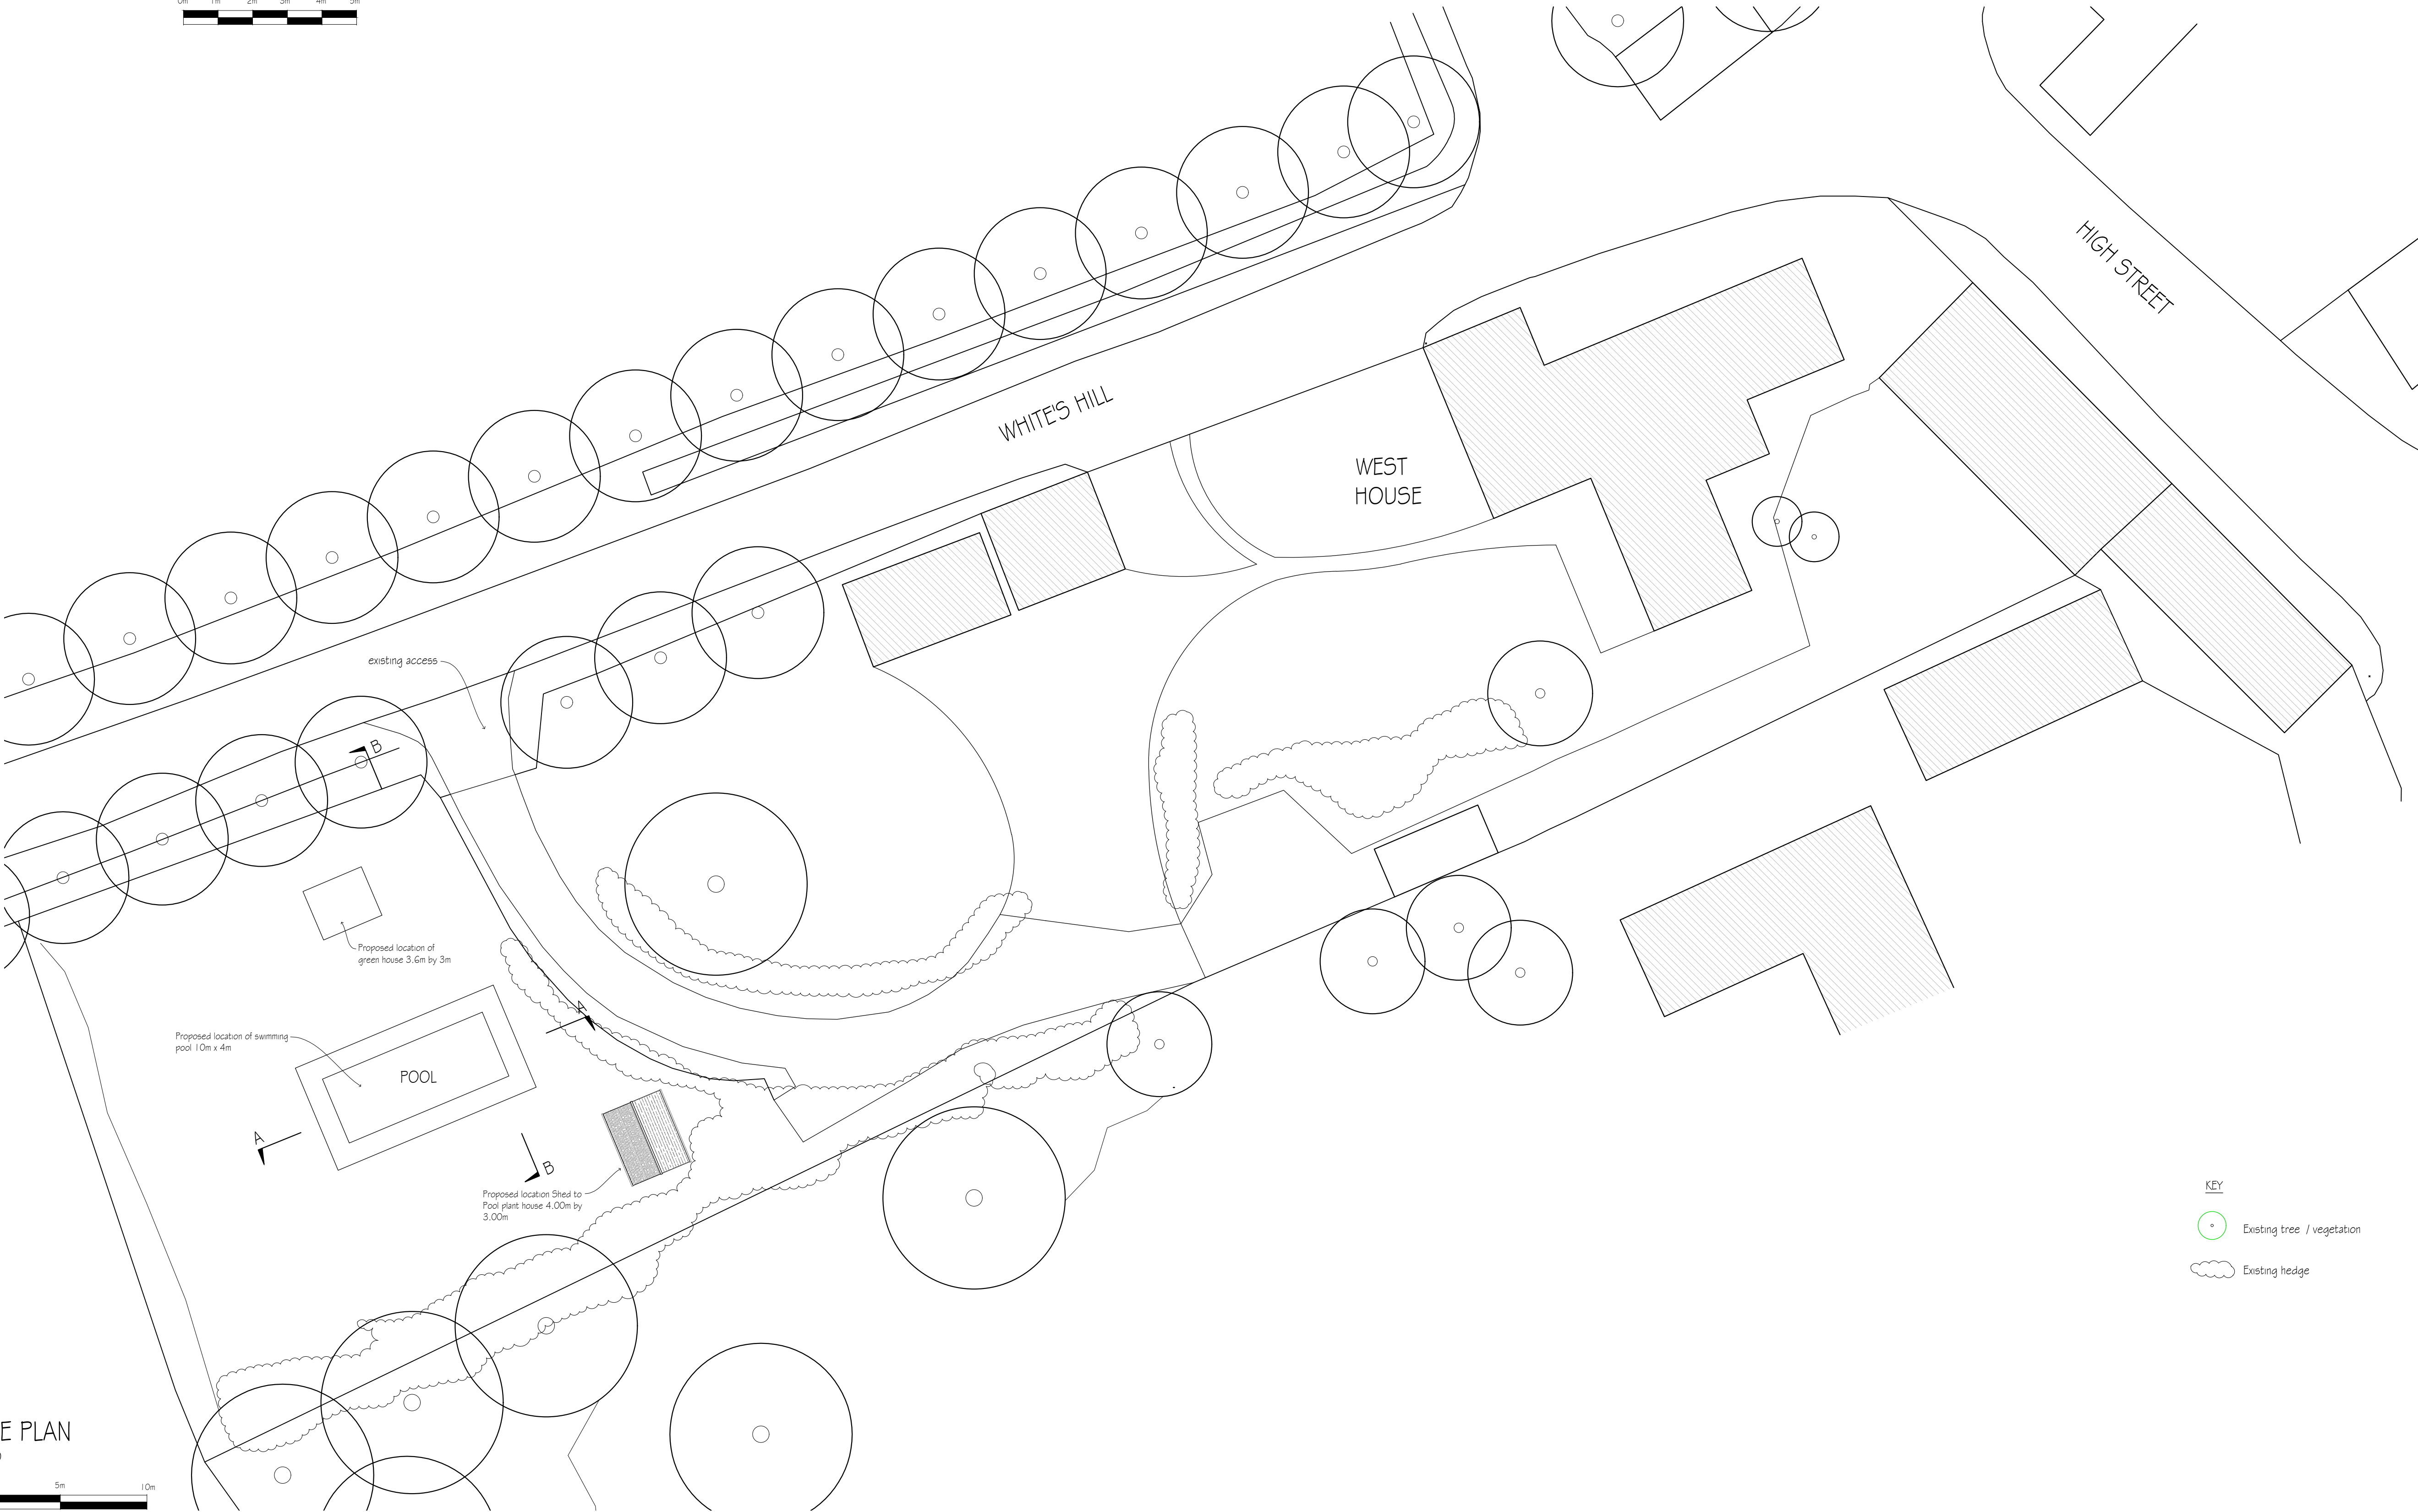

SITE PLAN
1:200

 

- KEY
- Existing tree / vegetation
 - Existing hedge

E	Pool shed Design Scheme & location updated (email ST 21.04.26)	-	21.04.26
D	Green and Shed location updated (email ST 10.04.26)	-	10.04.26
C	Green house location updated (8.04.26)	-	08.04.26
B	Plant room shed added (JF email 02.04.26)	-	02.04.26
A	Revised	DB	07.10.25
revisions		initial	date

Contractors, Sub Contractors and Suppliers are to check all relevant dimensions and levels of site and buildings before commencing any shop drawings or building work.

This drawing is copyright and may not be reproduced in any part of form without the written consent of Fowler Architecture and Planning

project
WEST HOUSE
Ramsbury SN8 2QN

drawing
Site Plan and Pool Details


scale
1:200 / 1:100 @A1

drawn by
-

date
Sept 25

240510-70
drawing no

E
rev

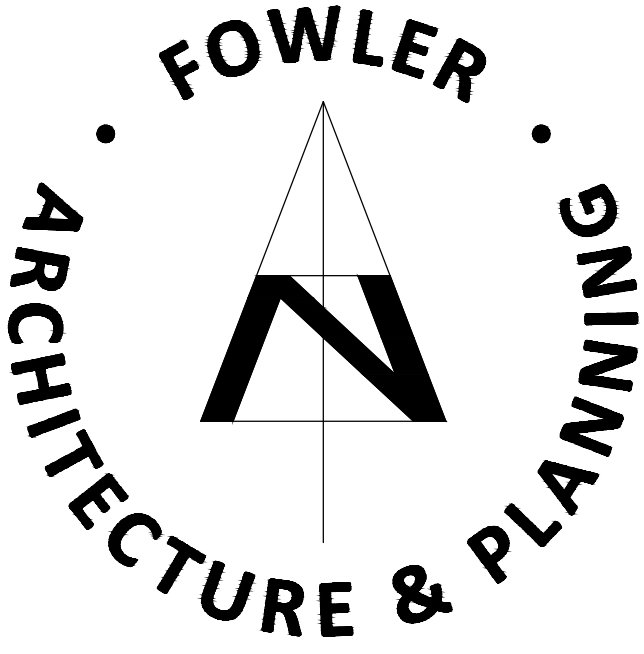

39 High Street
Pewsey
Wiltshire
SN9 5AF

tel (01672) 569444
fax (01672) 569488
enquiries@faap.co.uk