


NOTE:
AREAS HIGHLIGHTED IN GREEN
SHOW SECTIONS OF BUILDING TO
BE DEMOLISHED

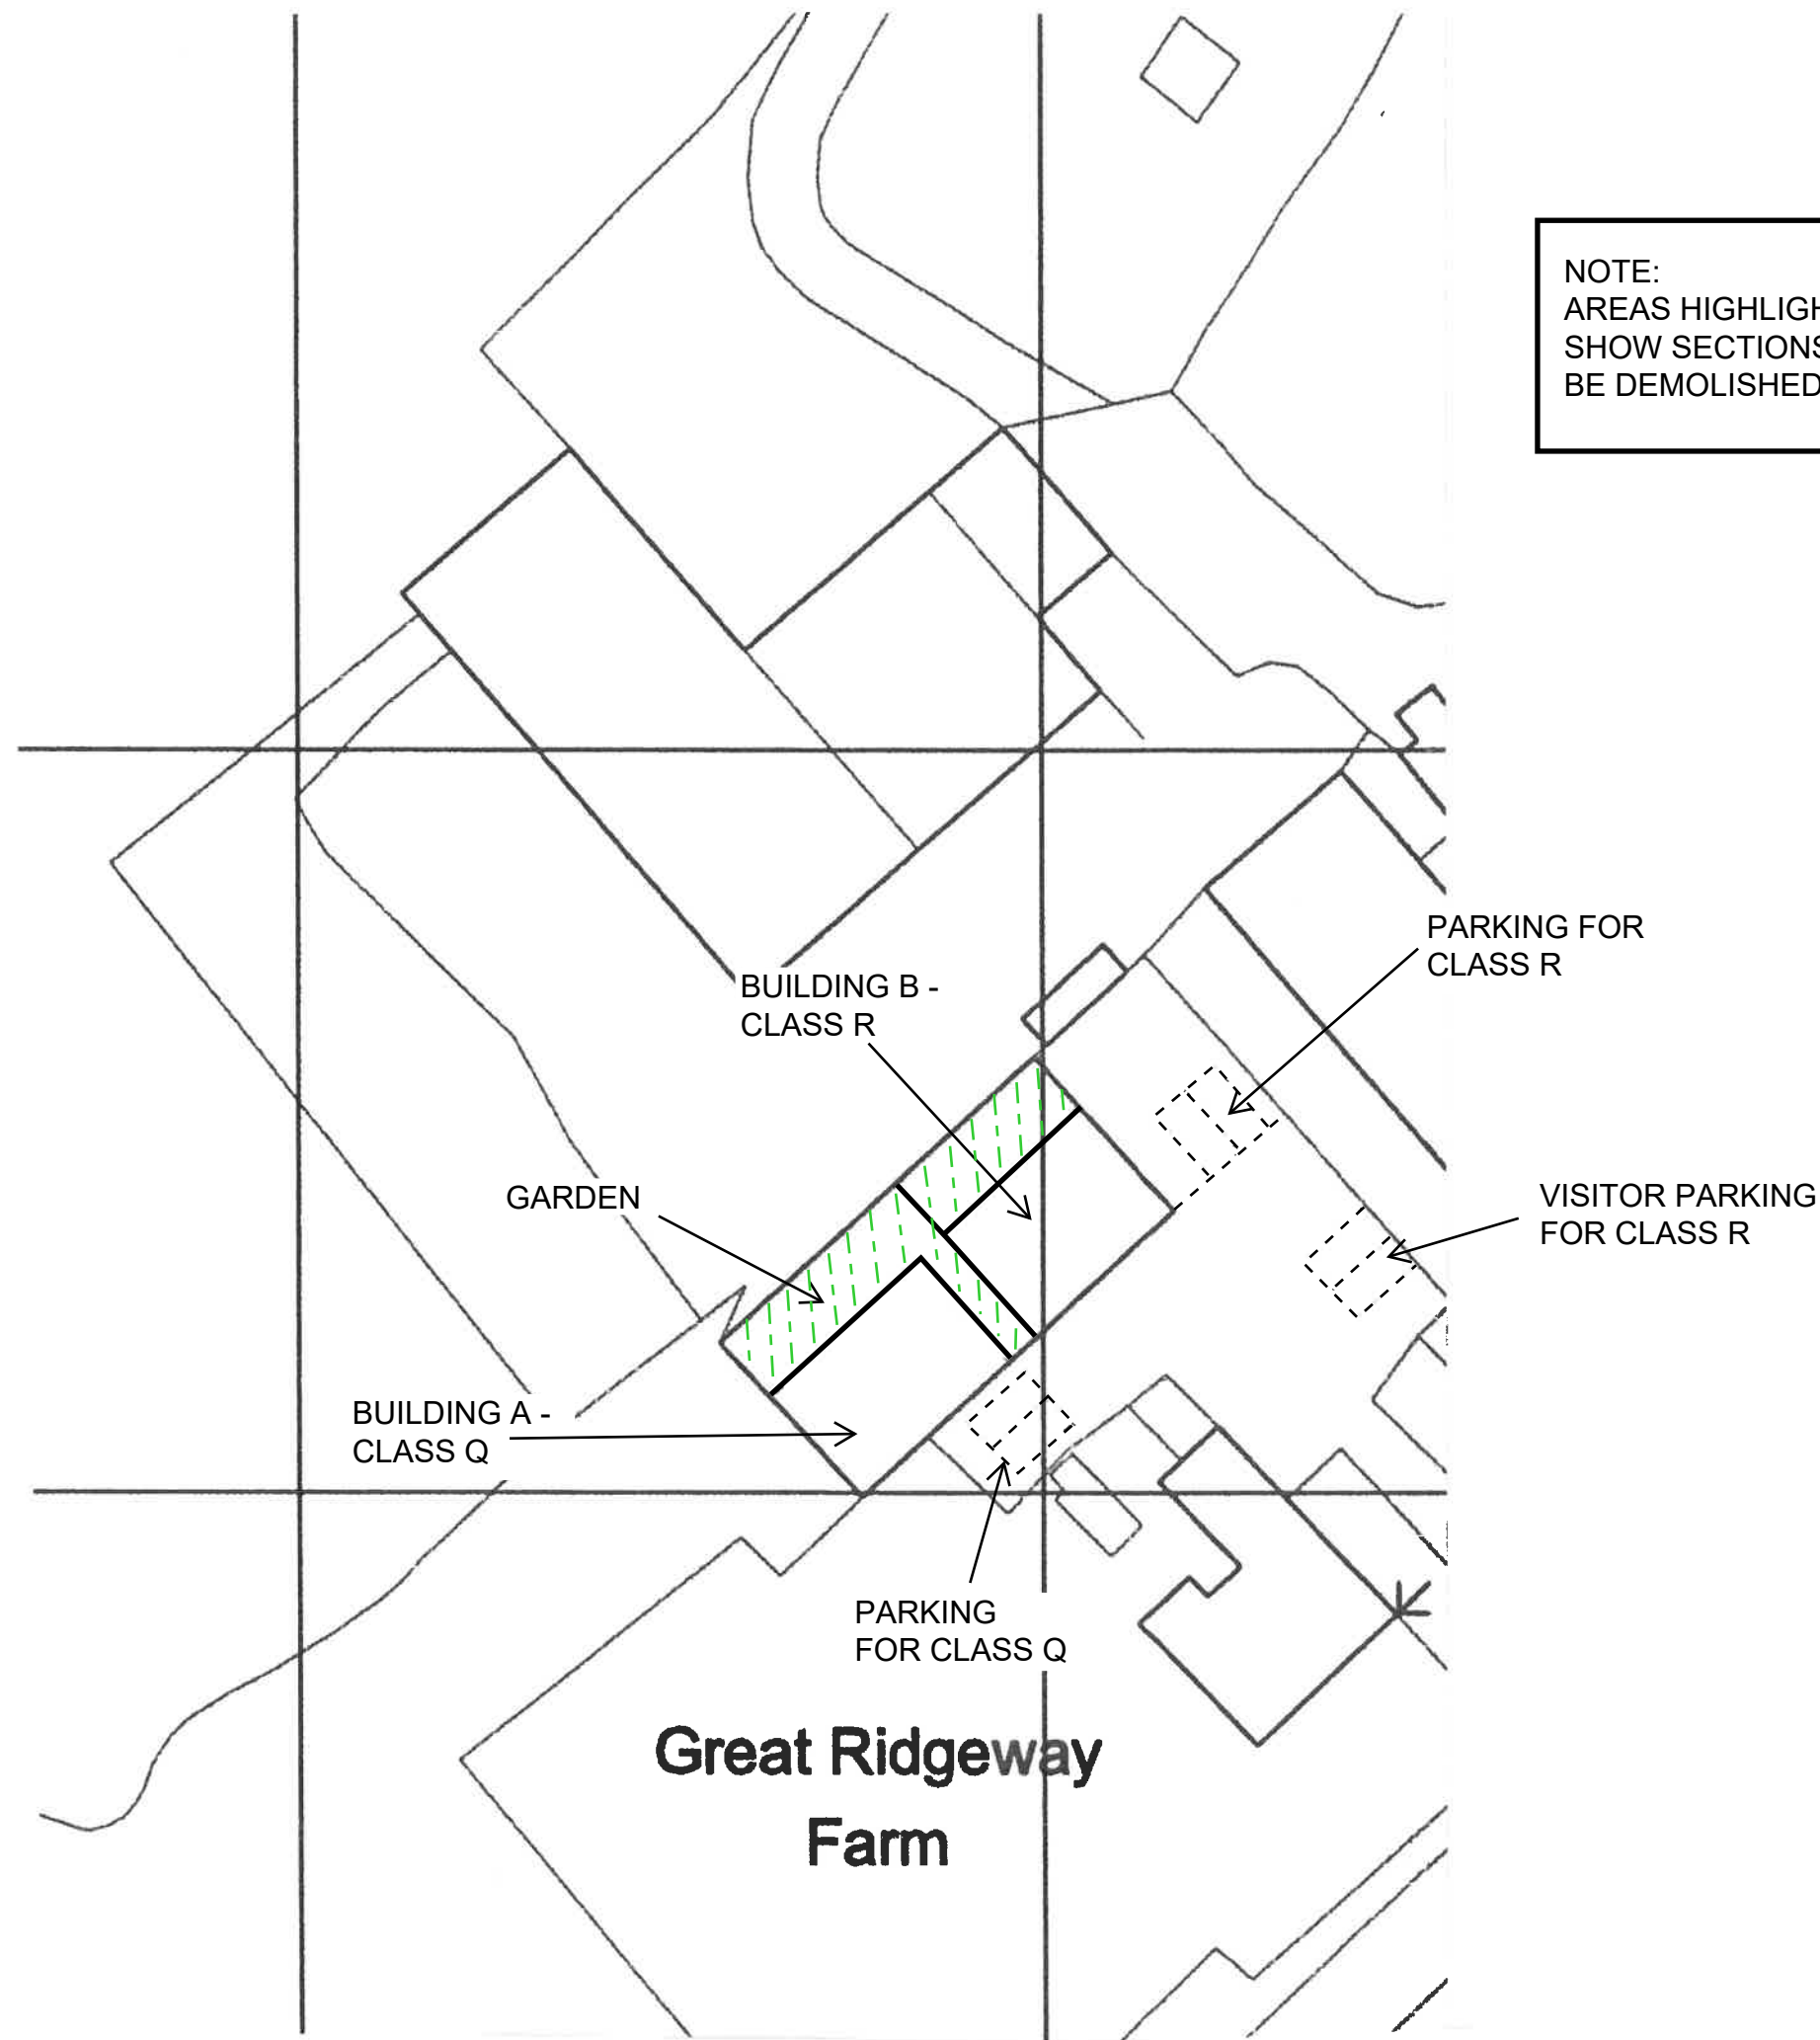

Willis & Co.

Chartered Town Planners
30 The Causeway, Chippenham, Wiltshire, SN15 3DB.
Telephone: 01249 444975 Facsimile: 01249 655556
Email: Willisplan@aol.com

Client; Zoe Maculan.
Title; Christian Malford Farmhouse, Main Road,
Christian Malford, Wiltshire - Site Plan

Scale; 1:100 @ A3 Date; April 2026 Drawing no; ZM-JH-02

This drawing is copyright and may not be reproduced, in whole or part, without the express consent of Willis & Co.
Reproduced from the Ordnance Survey map with the permission of the Controller of Her Majesty's Stationary
Office, Licence Number AL 51841A/0001