



New Dwelling, Netton

This drawing is copyright and is not to be reproduced. The contractor will be held responsible for the accuracy of works involving the setting out and checking of all dimensions on the drawing and on site. Dimensions must not be scaled from this drawing.

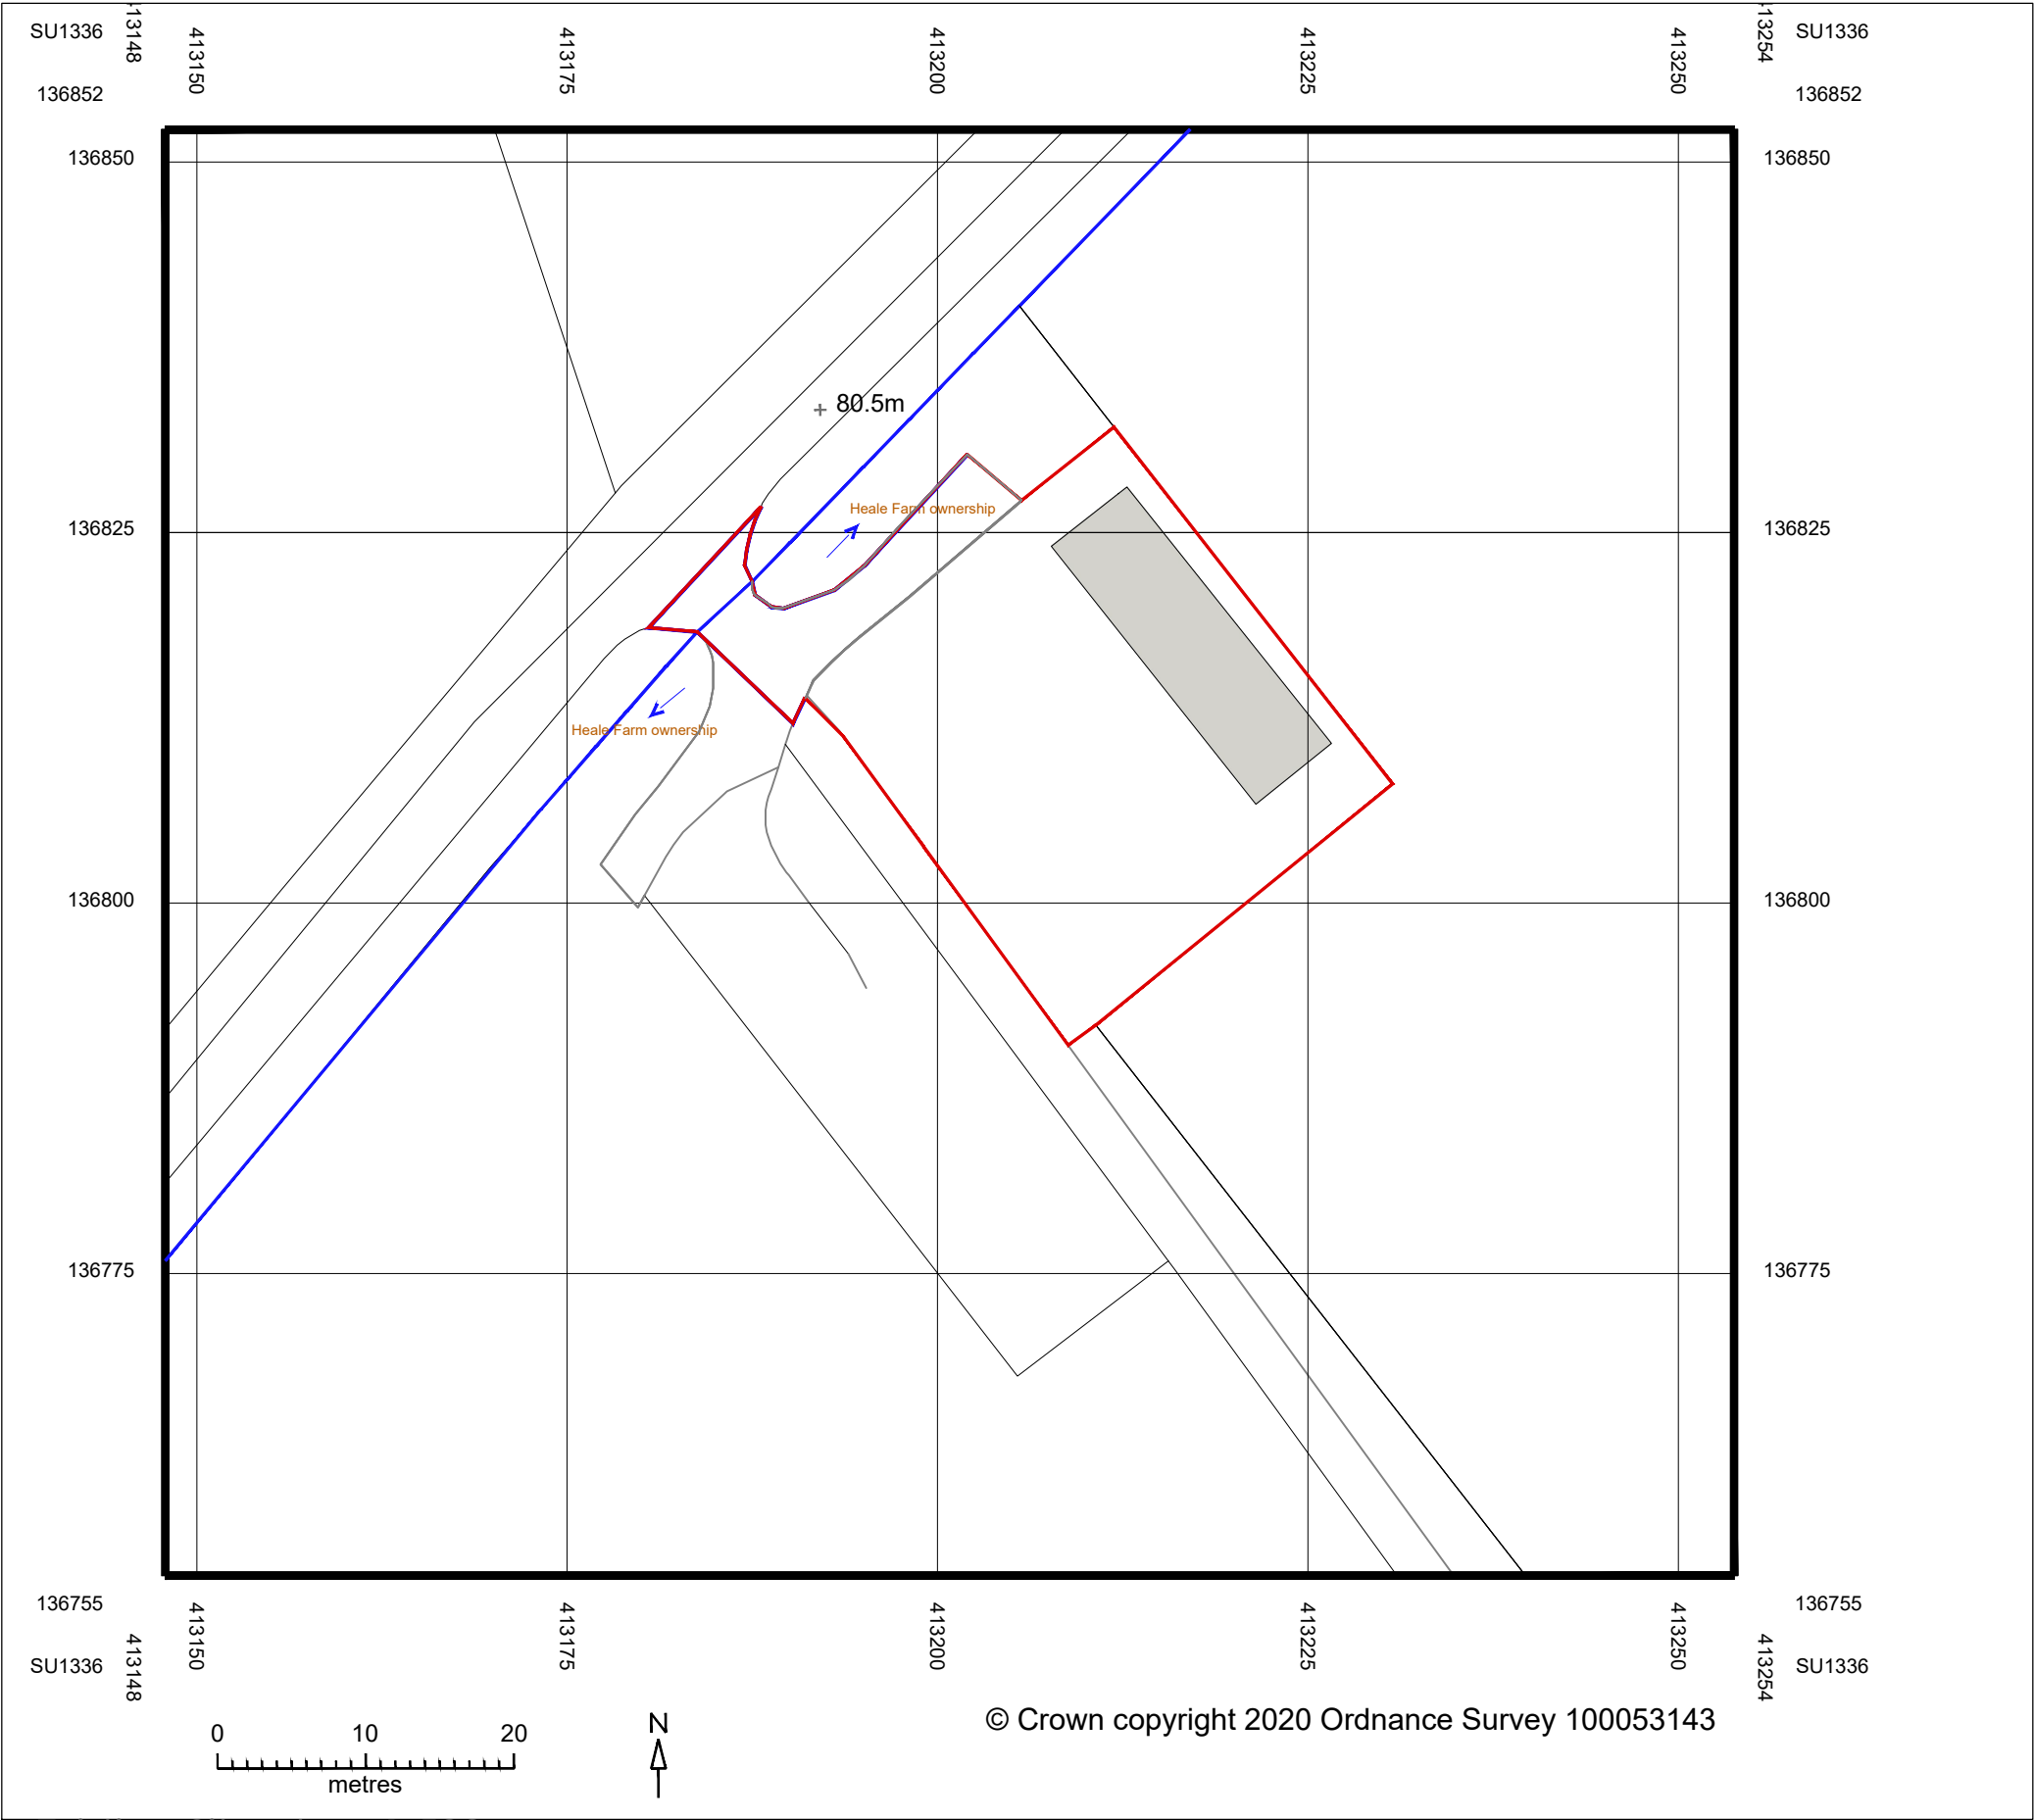



Existing Site plan 1:500

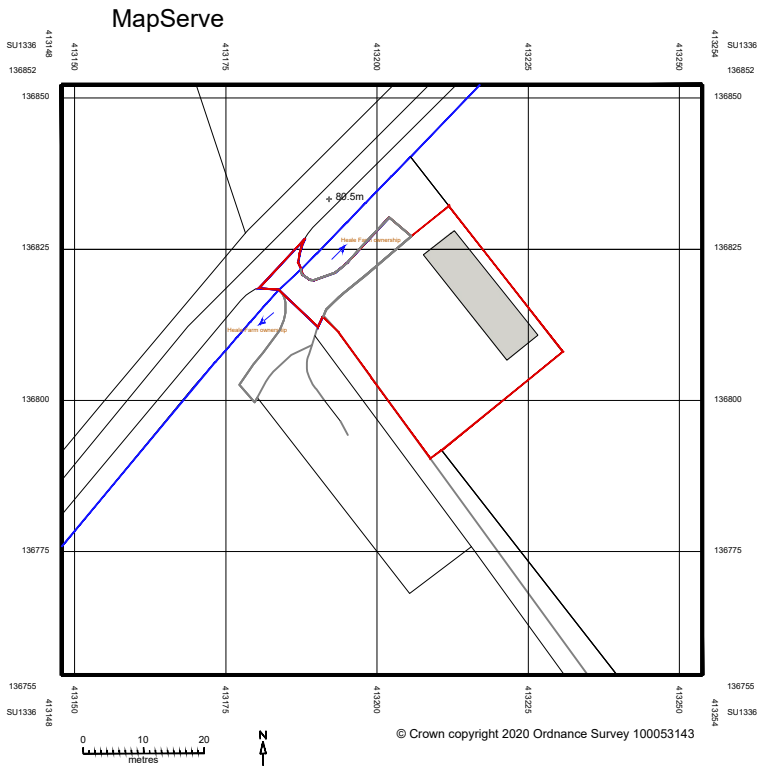

Site location plan 1:1250

Site area:
- 272sqm/0.0272 hectares

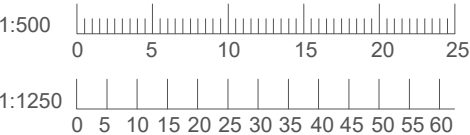

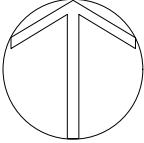Client: Mr Rasch		Planning	
Project: Storage Building, Netton, Upper Woodford		Drawing No: 0181-02-021	Revision:
Title: Existing Site	Drawn: sb Check: NB	Scale: 1:500 & 1:1250 @a3	First Issue: April 2026
 birch architects Lambourne, Grove Lane, Redlynch, Salisbury, Wilts, SP5 2NR T: +44 (0)1725 510407 e: info@bircharchitects.co.uk			