

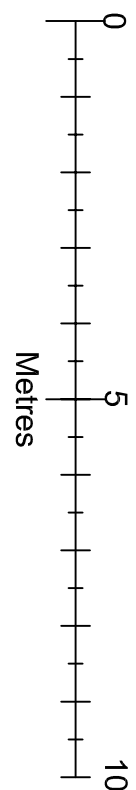




Building Materials:-
Walls:- Red brick laid with Flemish bond to front elevation with ashlar stone quoins & cills, sides and rear elevations to be the same red brick but laid in stretcher bond
Roof:- Natural slate with built in solar photovoltaic panels
Windows & Doors:- White upvc
Rainwater Goods:- Upvc

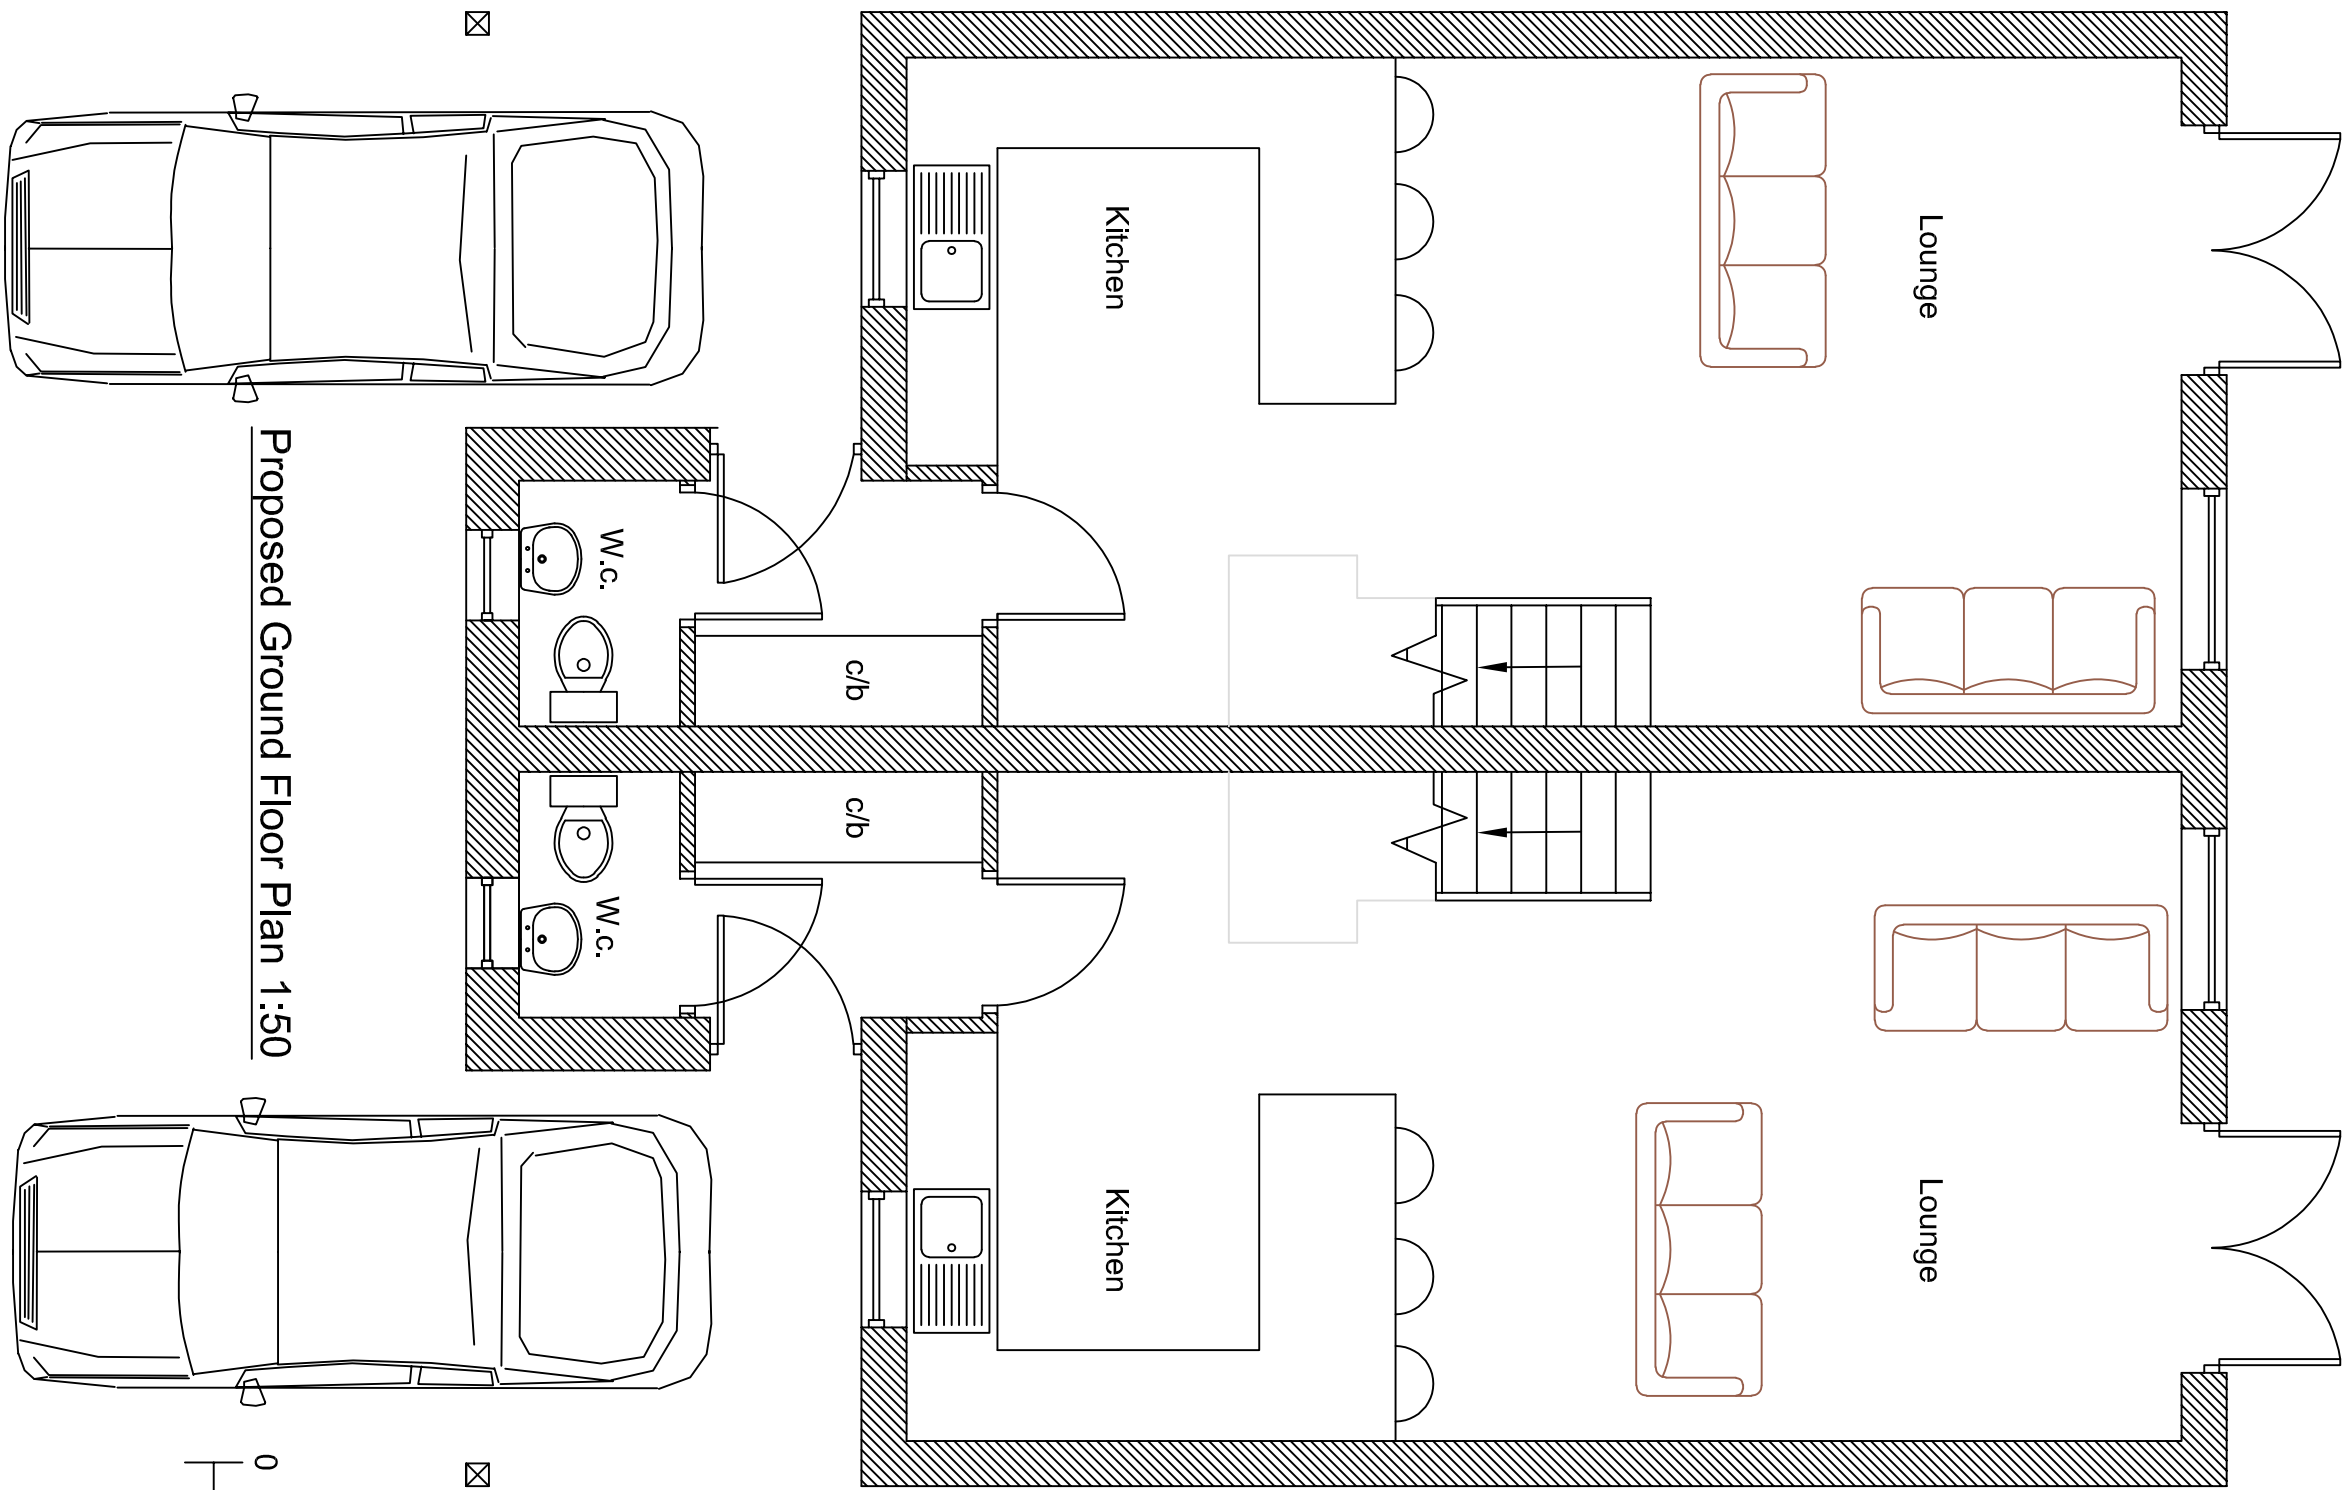


Location Plan 1:1250 North

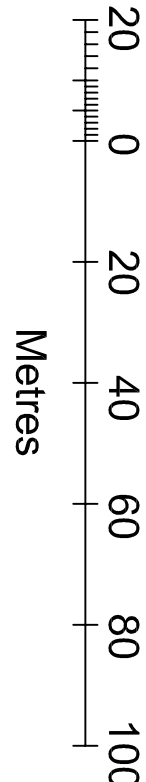


Proposed Ground Floor Plan 1:50

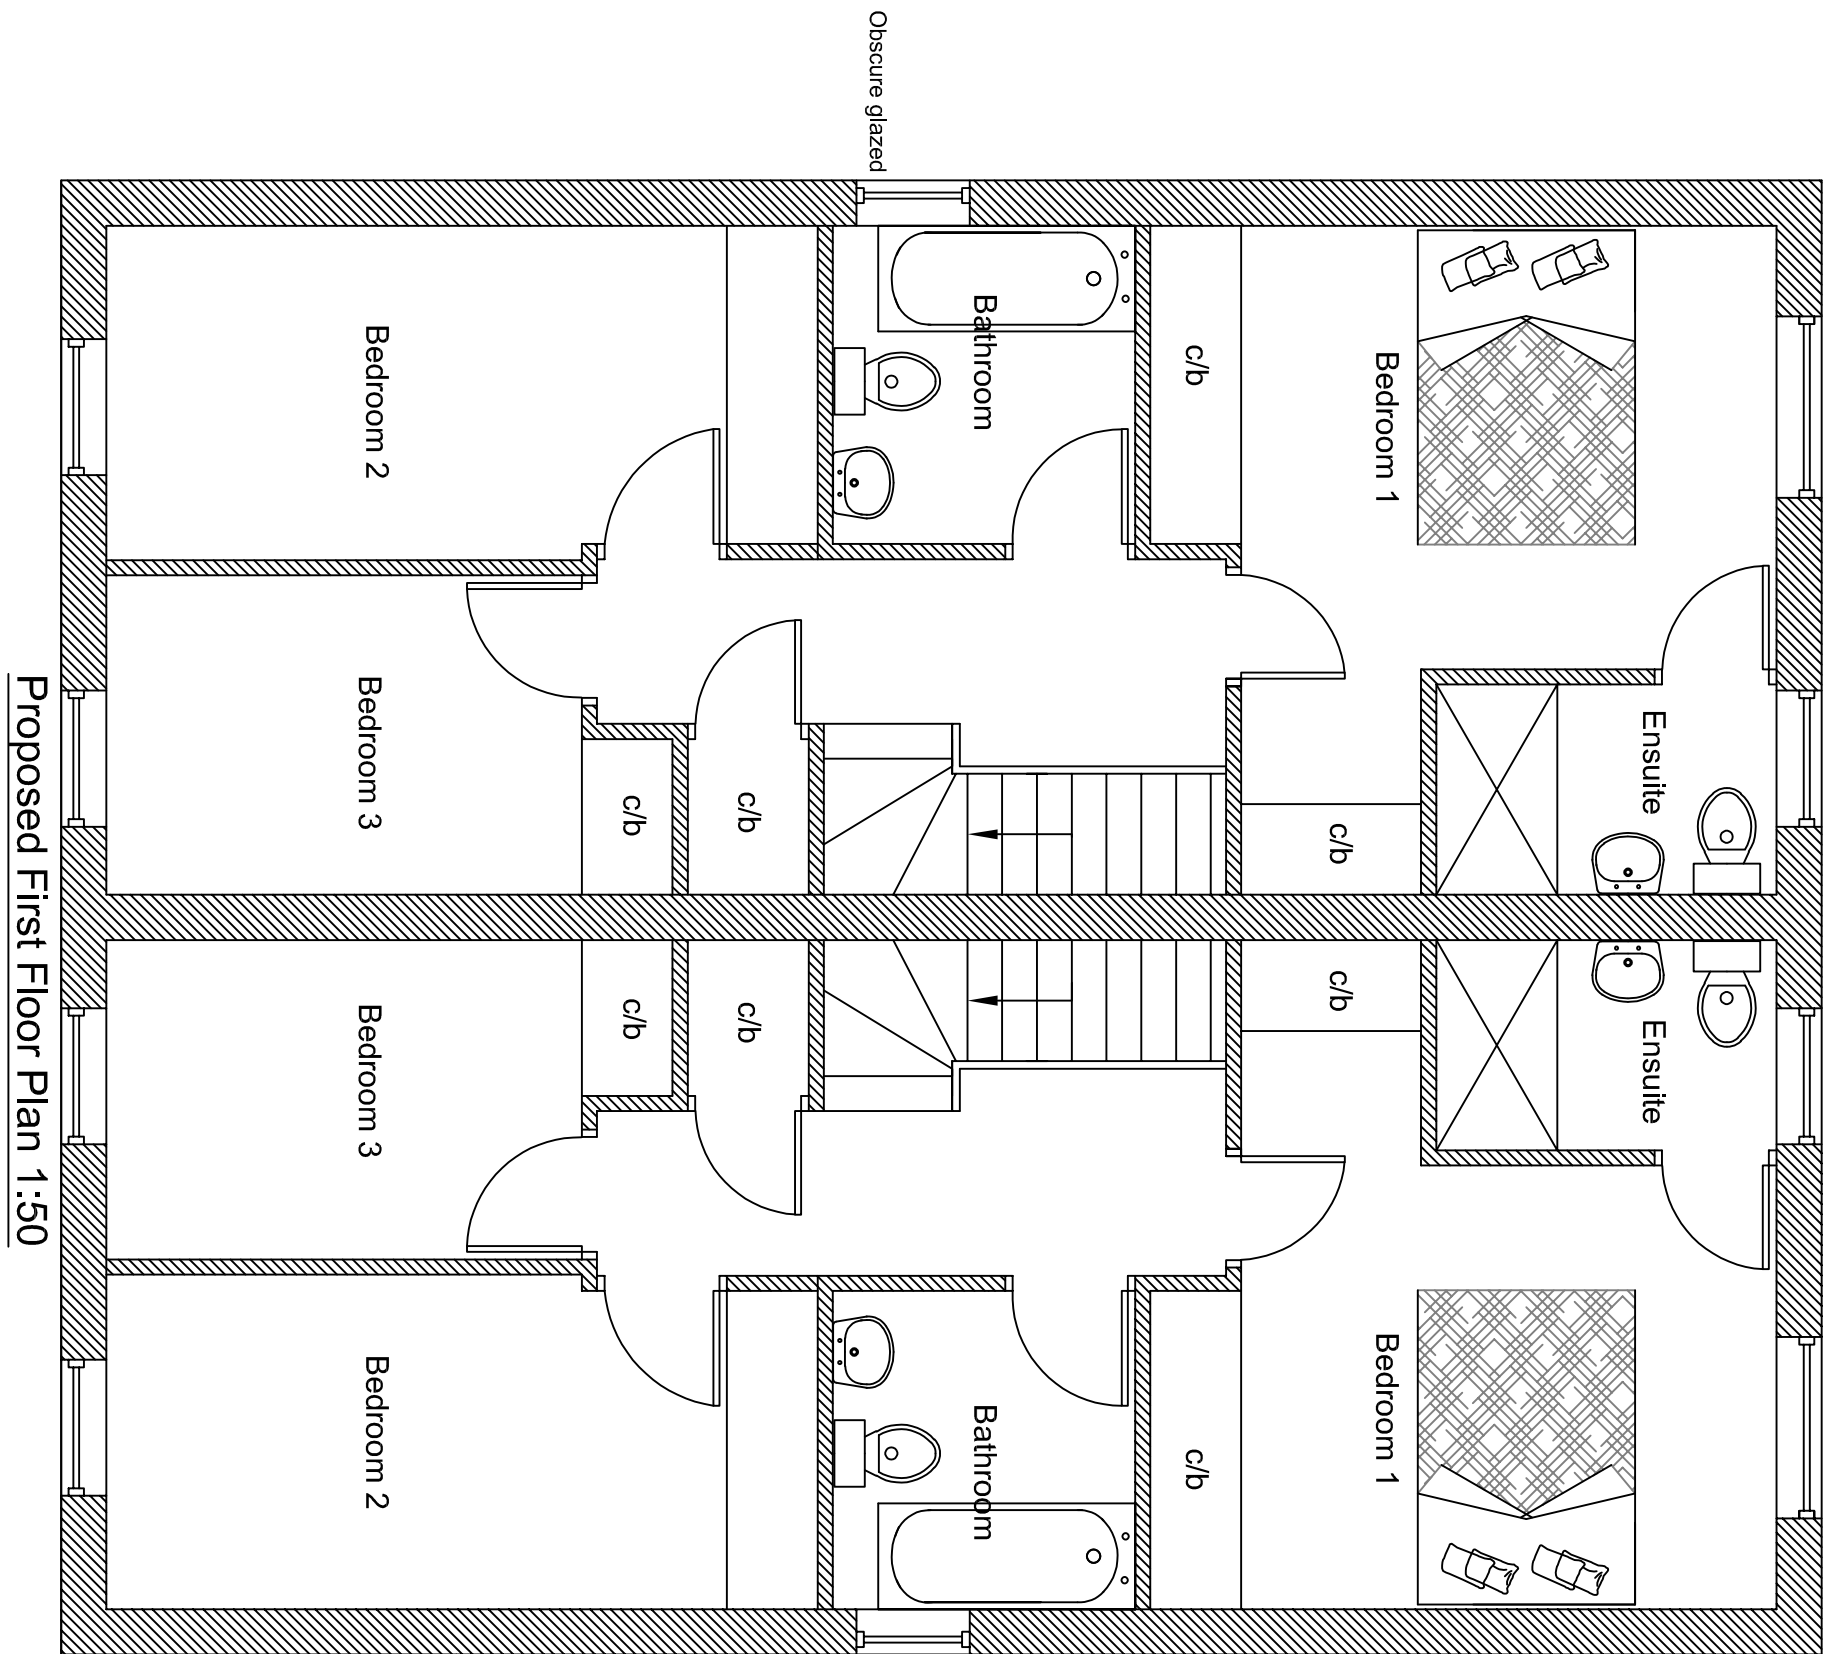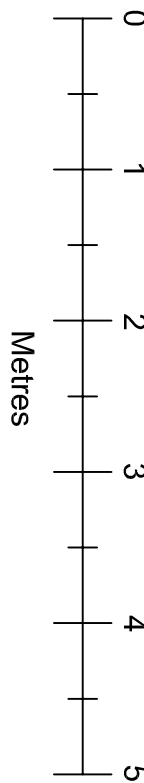

Proposed First Floor Plan 1:50

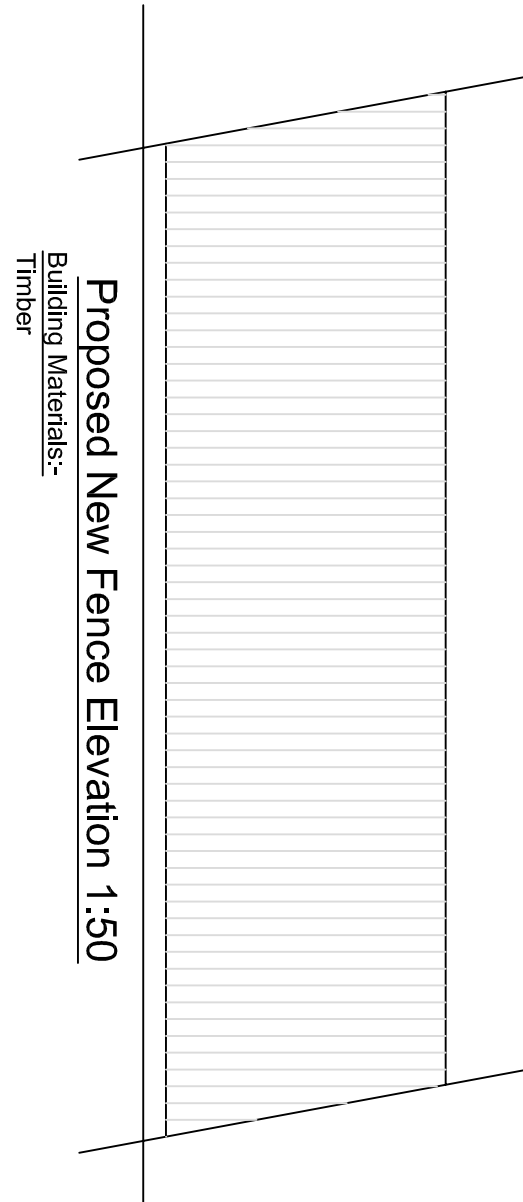

Proposed New Fence Elevation 1:50
Building Materials:-
Timber

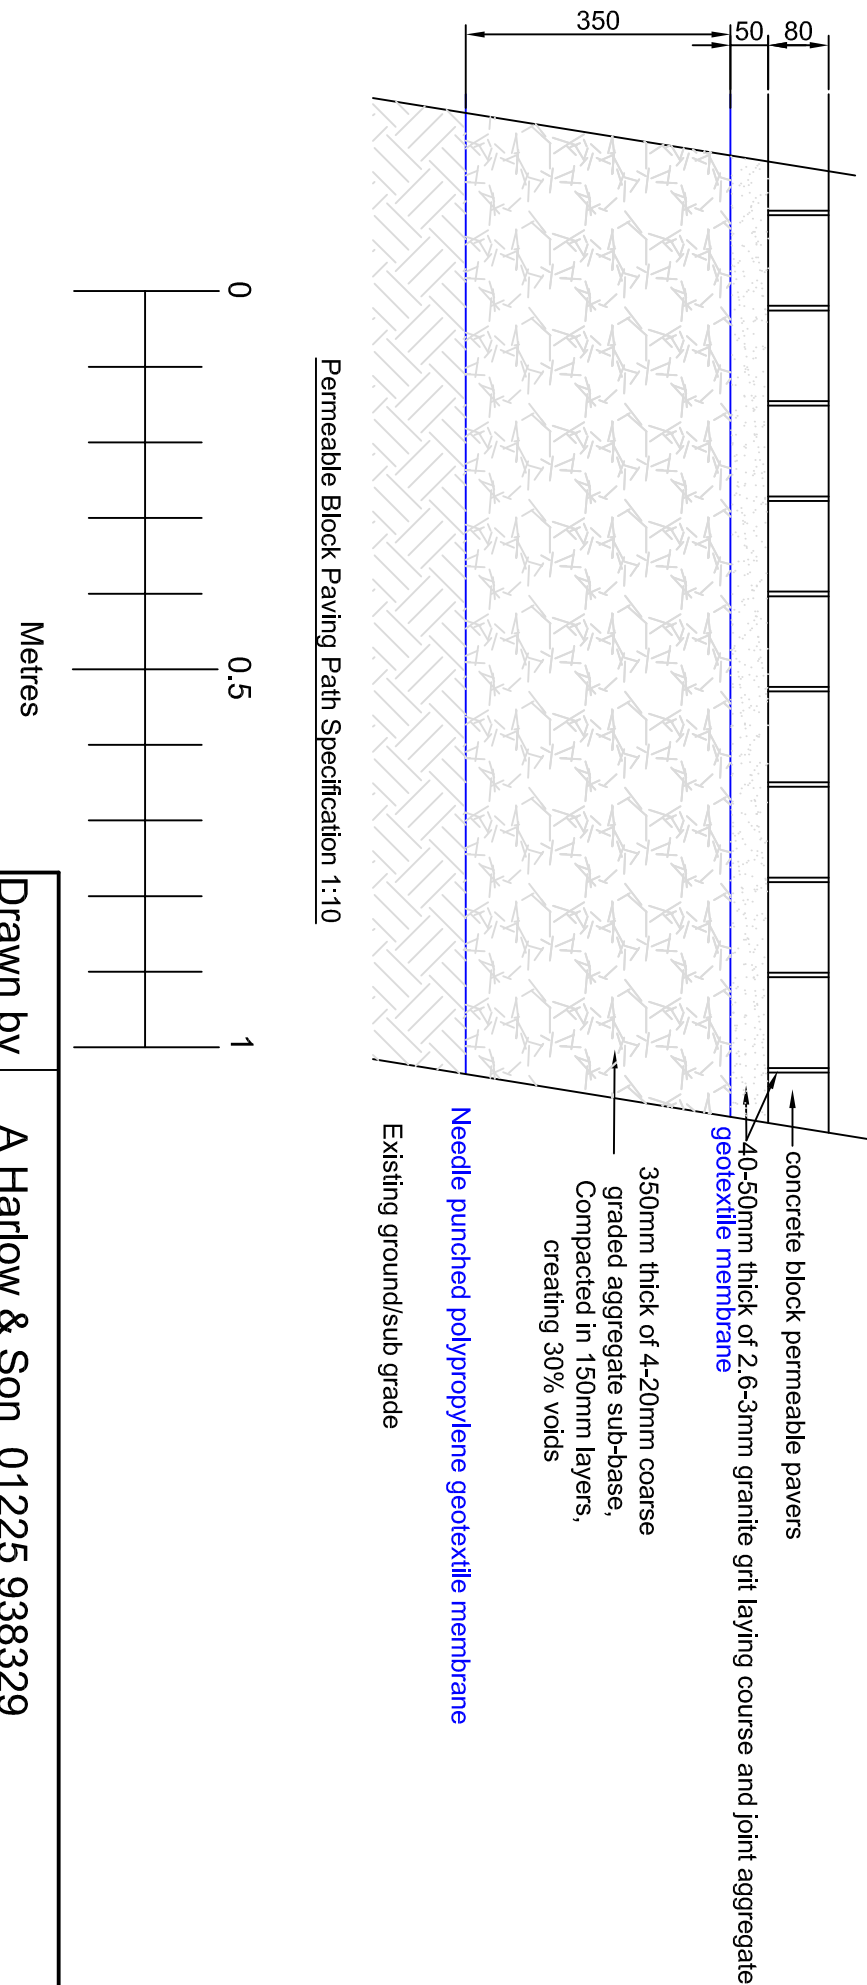

Drawn by	A Harlow & Son 01225 938329		
Proposed Residential Development at			
<u>15 Castle Street</u>			
Trowbridge			
Wiltshire			
BA14 8AS			
A1 Paper size			
Scale	1:100, 1:50, 1:10		
Date	14th April 2026		
<u>Drawing No AH2022/98</u>			
Sheet 1 of 3			