




EAST ELEVATION

Scale 1:100



WEST ELEVATION

Scale 1:100

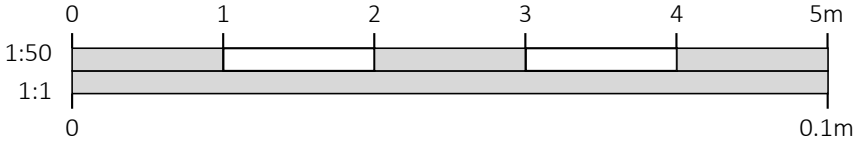


NORTH ELEVATION

Scale 1:100



SOUTH ELEVATION

Scale 1:100

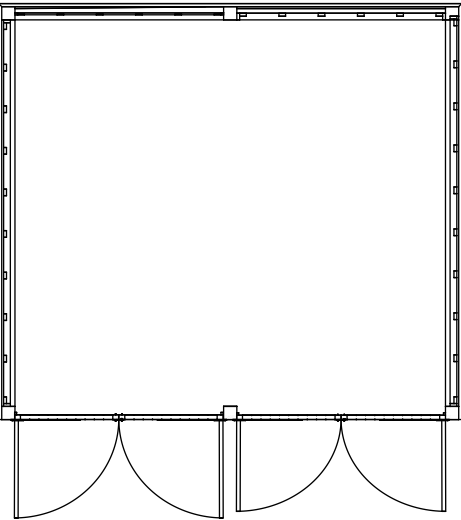


FLOOR PLAN

Scale 1:100



ROOF PLAN

Scale 1:100

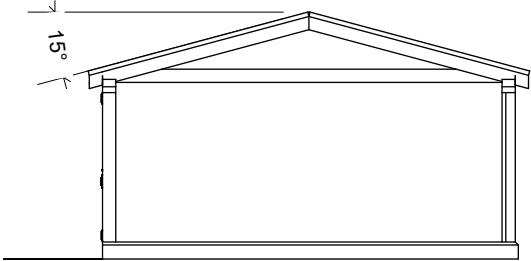

SECTION

Scale 1:100

OAKWRIGHTS®

- Material List:
- Sandtoft roof tile
 - Oak Frame
 - Timber cladding
 - Timber doors

-	-	-	-
DRAWINGS PRODUCED BY			
T.J. Crump Oakwrights Ltd The Lakes, Swainshill, Hereford, HR4 7PU			
+44 (0)1432 353353 enquiries@oakwrights.co.uk			
CLIENT			
Mr Andrew Mitchell			
SITE ADDRESS			
Meadow Cottage, Ogbourne St George, Marlborough, Wiltshire, SN8 1SU			
PROJECT			
Garden Store			
DRAWING			
Proposed Elevations & Plans			
SCALE			
1:100 @ A3			
DATE DRAWN		DATE ISSUED	
07/04/2026		08/04/2026	
DRAWN		CHECKED	
DP		NE	
DRG. NO.			REV.
2600103			C