



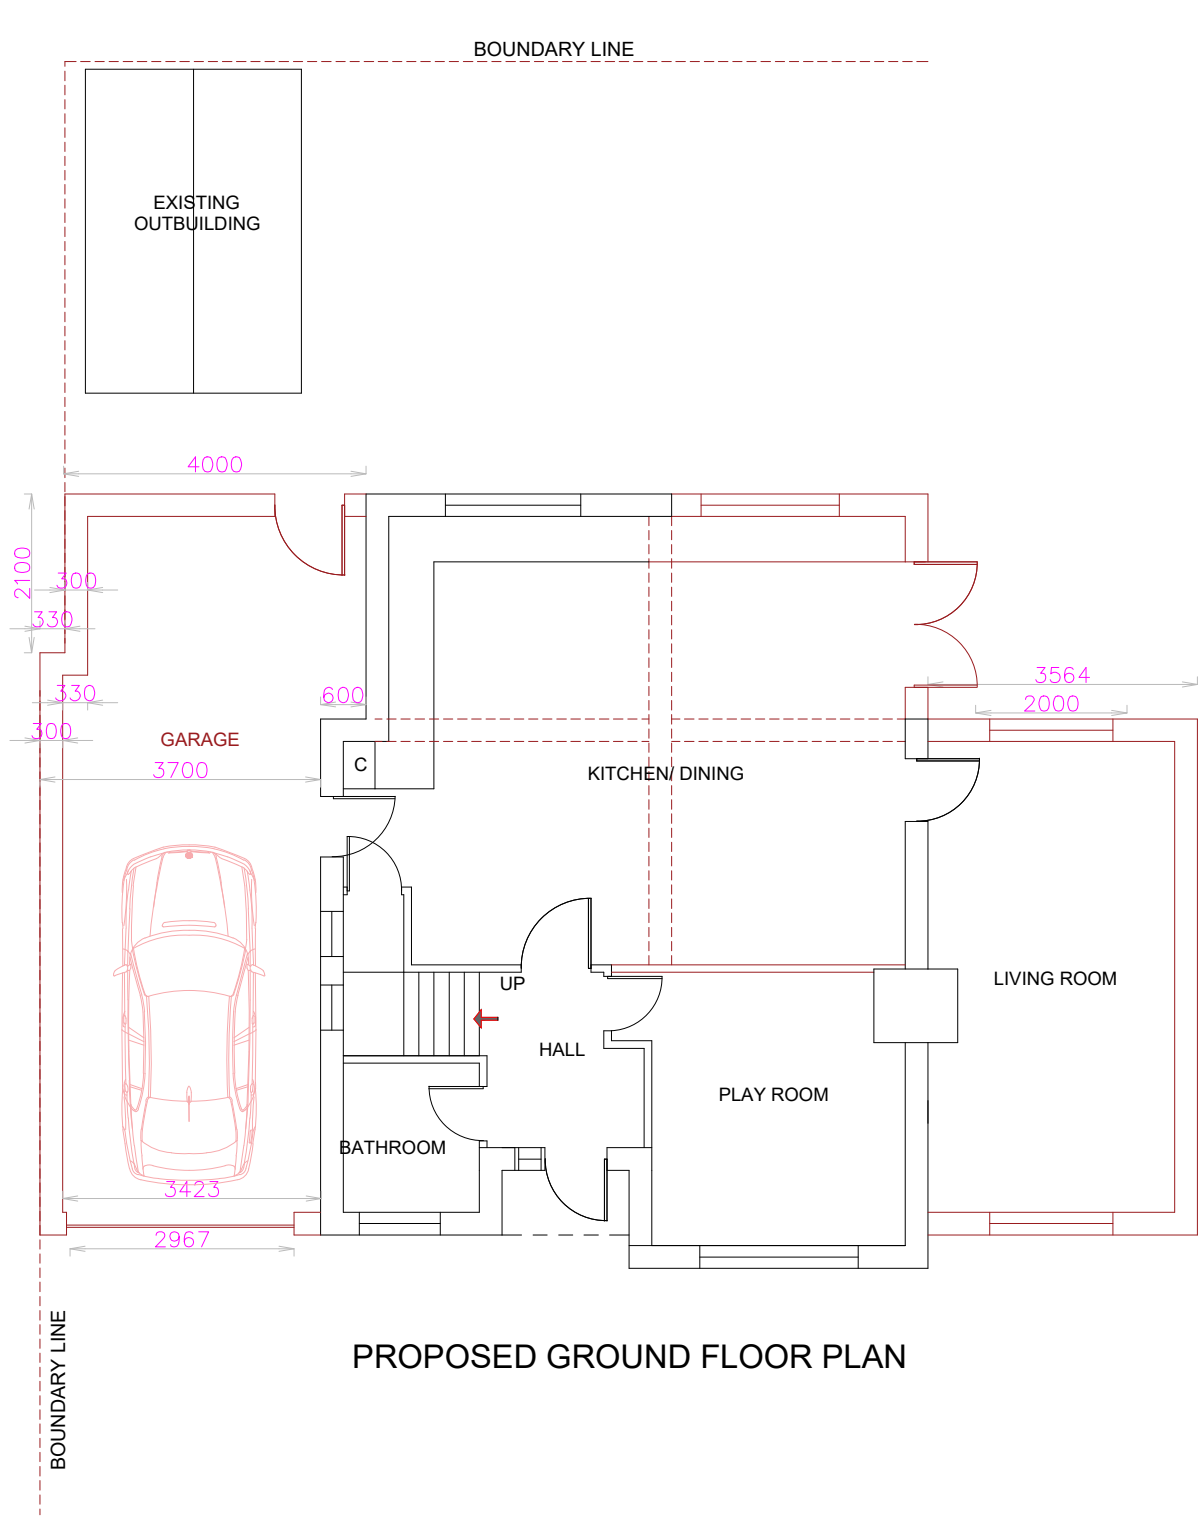

PROPOSED GROUND FLOOR PLAN

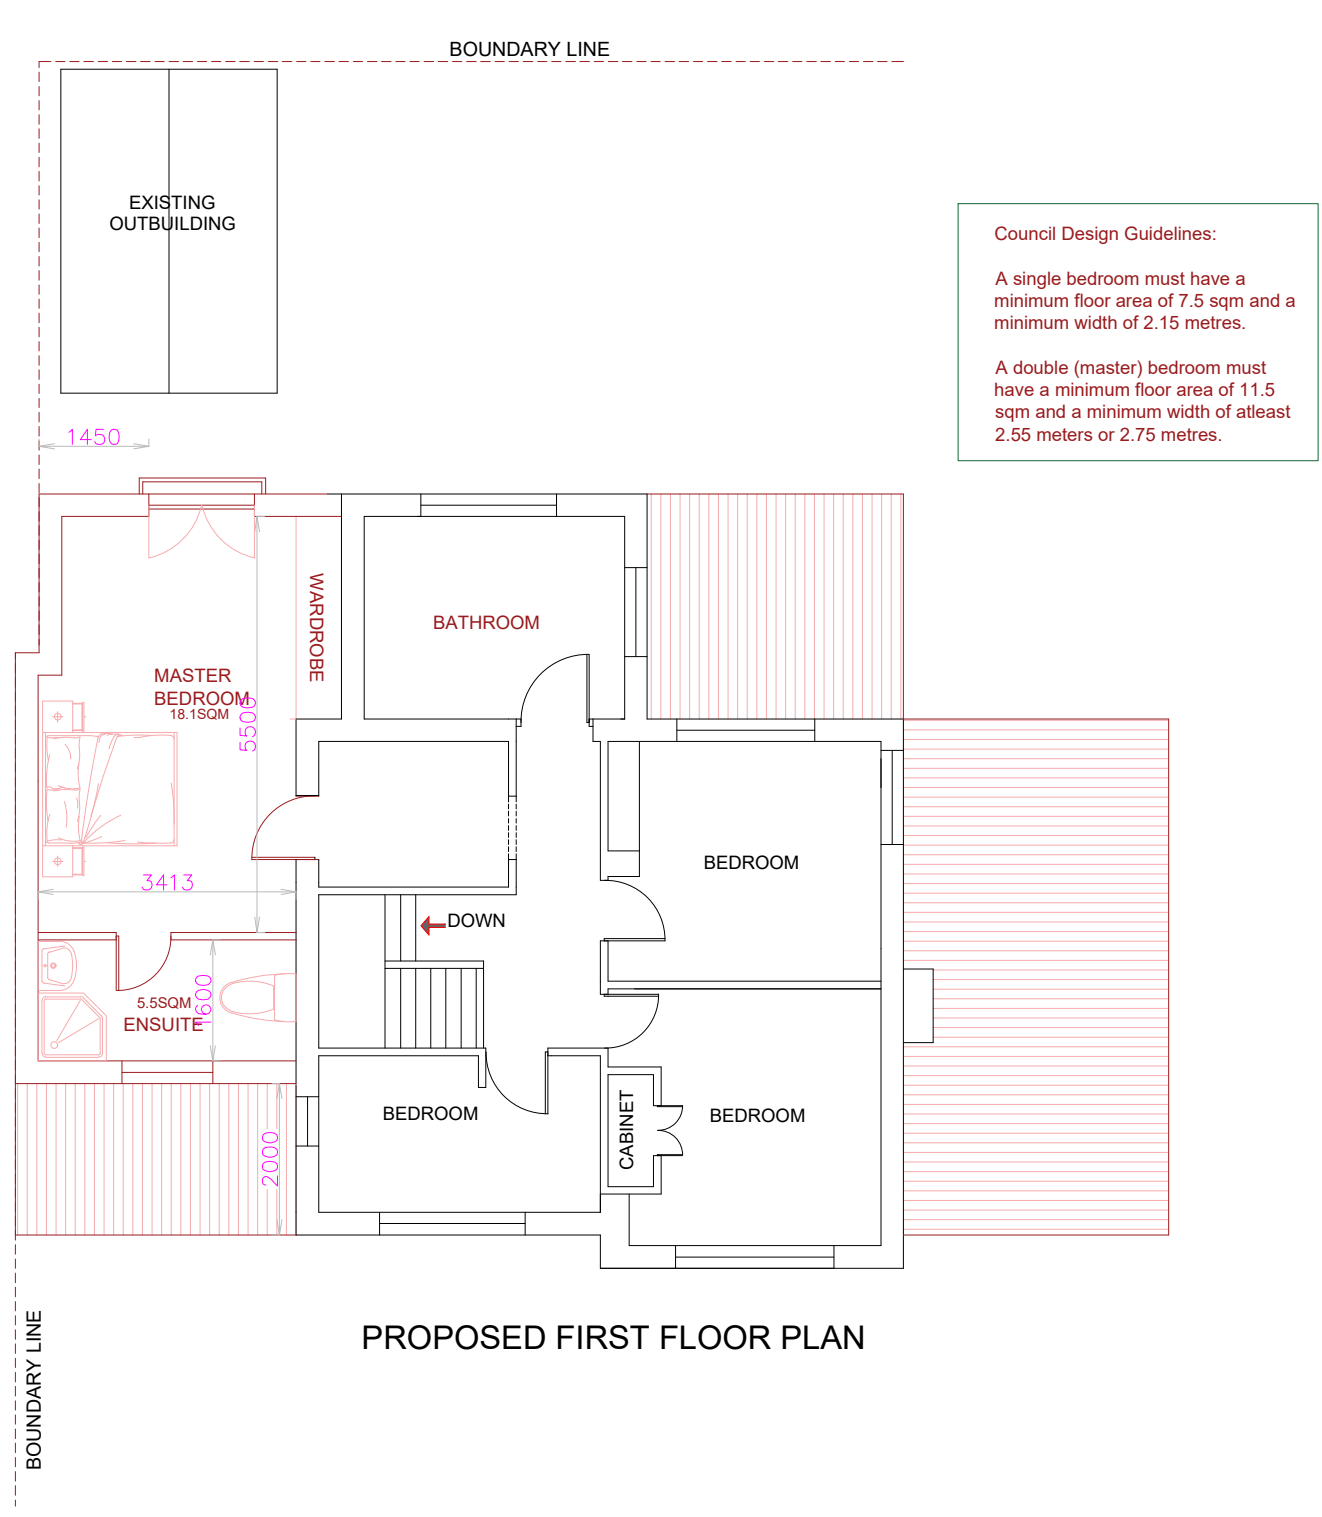

PROPOSED FIRST FLOOR PLAN

Council Design Guidelines:

A single bedroom must have a minimum floor area of 7.5 sqm and a minimum width of 2.15 metres.

A double (master) bedroom must have a minimum floor area of 11.5 sqm and a minimum width of atleast 2.55 meters or 2.75 metres.

REV	DATE	NOTES

THESE DRAWINGS WILL BE RECONCILED WITH HAMPSHIRE BUILD QUOTATION. DRAWINGS TO BE READ IN CONJUNCTION WITH RELEVANT DRAWING AND SPECS. FIGURED DIMENSIONS FOR PLANNING AND BUILDING CONTROL APPROVALS ONLY. DIMENSIONS SHOULD NOT BE RELIED UPON FOR THE PURPOSES OF ORDERING MATERIALS OR PLACING SUB-CONTRACT ORDERS, OR THE PLACEMENT OF ORDERS WITH THIRD PARTIES. THIRD PARTY SUPPLIERS TO TAKE THEIR OWN SITE MEASUREMENTS. INTERNAL LAYOUTS ARE TO BE FINALIZED WITH PROJECT MANAGER ON SITE. THE PROJECT MANAGER WILL MAKE HIS OWN INITIAL ASSESSMENT OF DRAWINGS AND WILL NEED TO CONTACT US FOR ANY AMENDMENTS OR ALTERATIONS TO DRAWINGS IF REQUIRED AFTER HIS OWN ONSITE INVESTIGATION PRIOR TO COMMENCEMENT OF ANY BUILDING WORKS. DESIGN TEAM ACCEPT NO LIABILITY WHATSOEVER IF ANY ISSUES IN PROPOSED DESIGN NOT RAISED BY THE PROJECT MANAGER BEFORE COMMENCEMENT OF BUILDING WORKS. THE PROJECT MANAGER TO ORDER ALL STEEL WORKS AFTER SEEKING THE APPROVAL OF BUILDING CONTROL OFFICER. IN THE EVENT THAT A CONTRACTOR OTHER THAN HAMPSHIRE BUILD IS APPOINTED TO EXECUTE THE WORKS, HAMPSHIRE BUILD ACCEPT NO LIABILITY WHATSOEVER FOR THE SPECIFICATION, CALCULATION OR OTHER STRUCTURAL OR NON-STRUCTURAL INFORMATION AS IT SO EXISTS PERTAINING TO THE PROPOSED WORKS CONTAIN HEREWITH.

PROJECT

Rowans, Donhead St. Mary, Shaftesbury, SP7 9LS

DRAWING NO.

A-003

DATE

30-04-2026



REV.

SCALE

1:100@A3

DRAWING TITLE

PROPOSED FLOOR PLANS

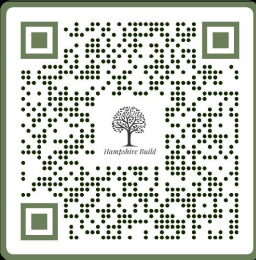 

THESE DRAWINGS ARE THE PROPERTY OF HAMPSHIRE BUILD AND MAY NOT BE REPRODUCED, COPIED OR USED FOR ANY PURPOSE OTHER THAN THE SPECIFIC PROJECT COMMISSIONED WITHOUT WRITTEN PERMISSION FROM HAMPSHIRE BUILD LTD.

© Hampshire Build Ltd 2026. All rights reserved.