

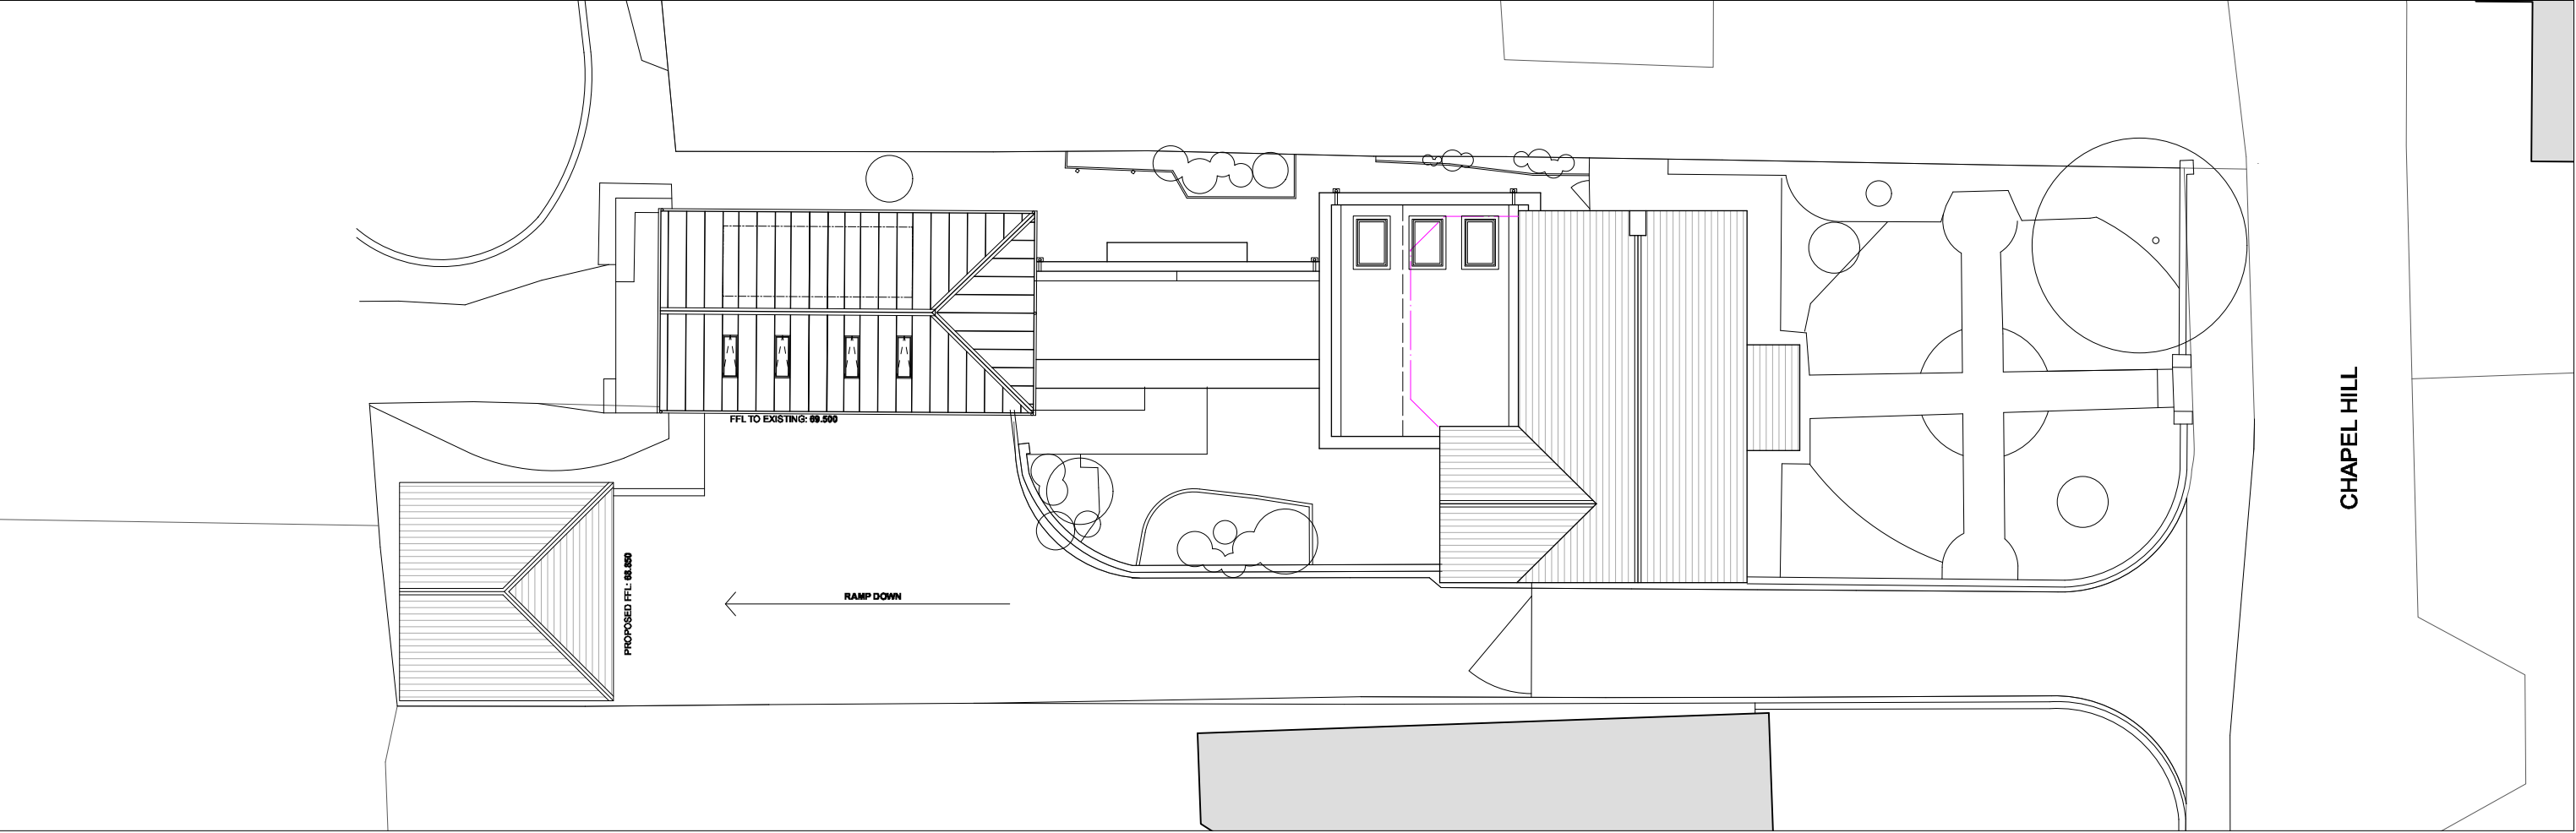
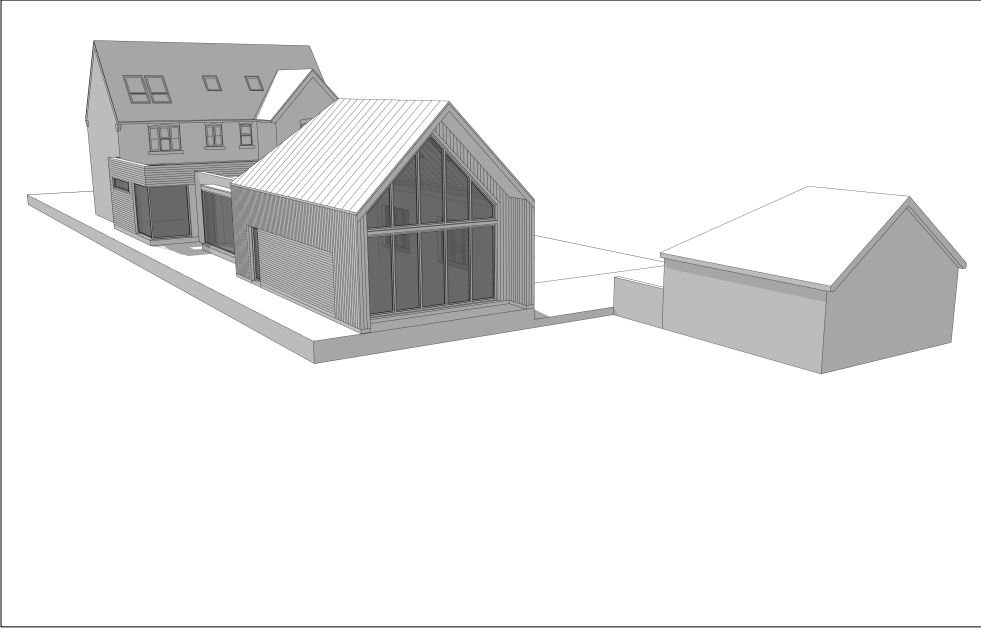


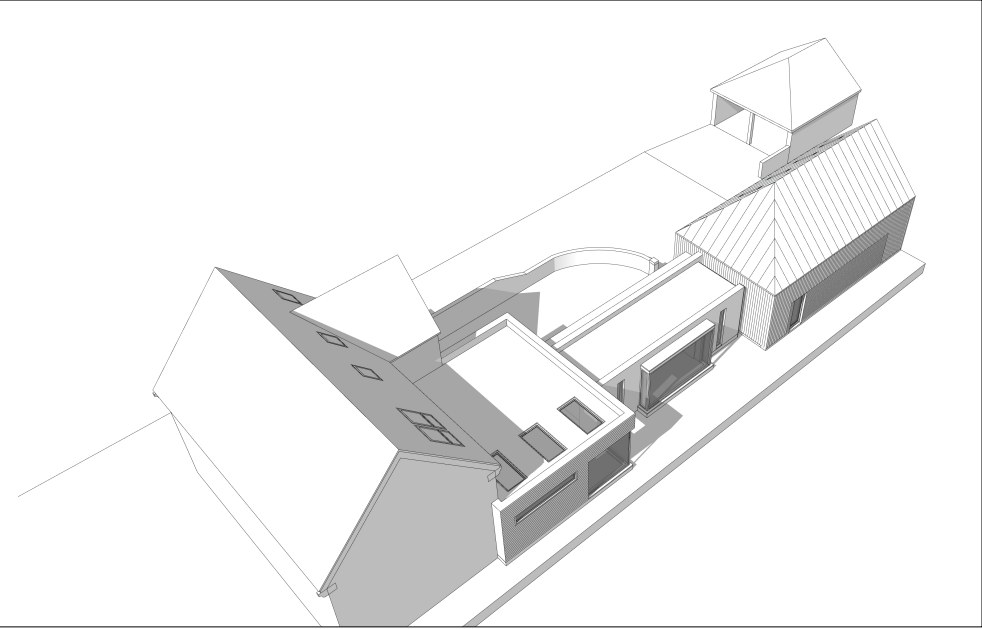

3D MASSING

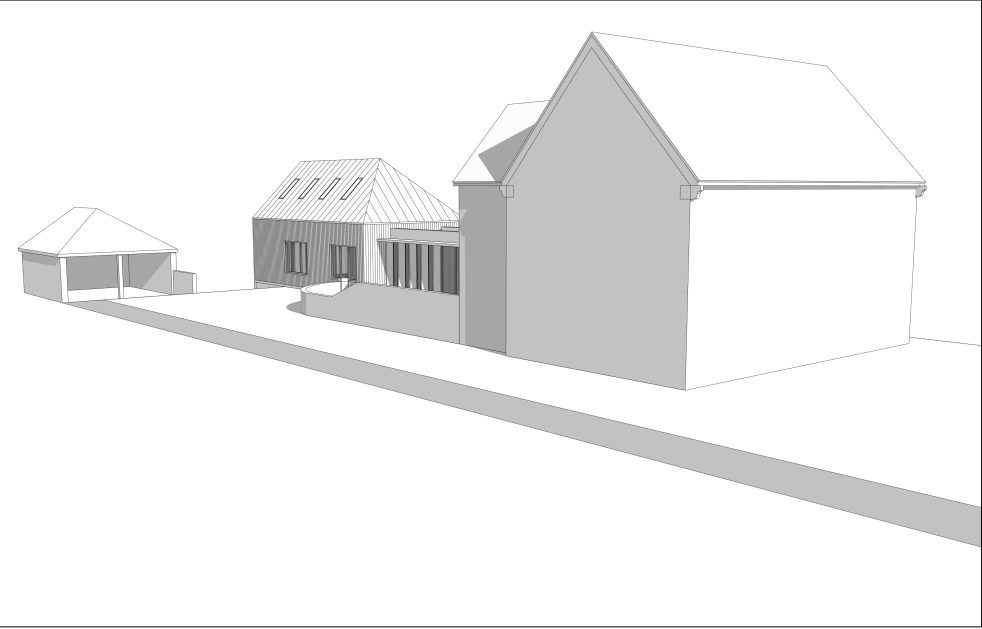

Mr & Mrs Spurr

Revisions:



Car Port at Oak House, West Grimstead

Proposed Site Plan & Massing

FORGE

DESIGN STUDIO

www.forge-ds.co.uk

Forge Design Studio
Cowesfield
Whitapish
Salisbury
SP5 2RB

Info@forge-ds.co.uk
studio 01794 886872

Figured dimensions only are to be taken from this drawing. Do not scale from the drawing other than for planning purposes. All dimensions are in millimetres unless otherwise stated. All dimensions and setting out co-ordinates shall be checked on site prior to work commencing. Any discrepancies shall be reported to Forge Design Studio.

Forge Design Studio asserts its rights under the Copyright, Design and Patents Act 1988, unless otherwise agreed in writing. All rights reserved.

Status: For Planning

Drawn by: LM Date: April 2025

Checked by: MH Date: April 2025

Scale: 1:200 @ A3

Project no: 202504

Drawing no: PL102

Revision: