
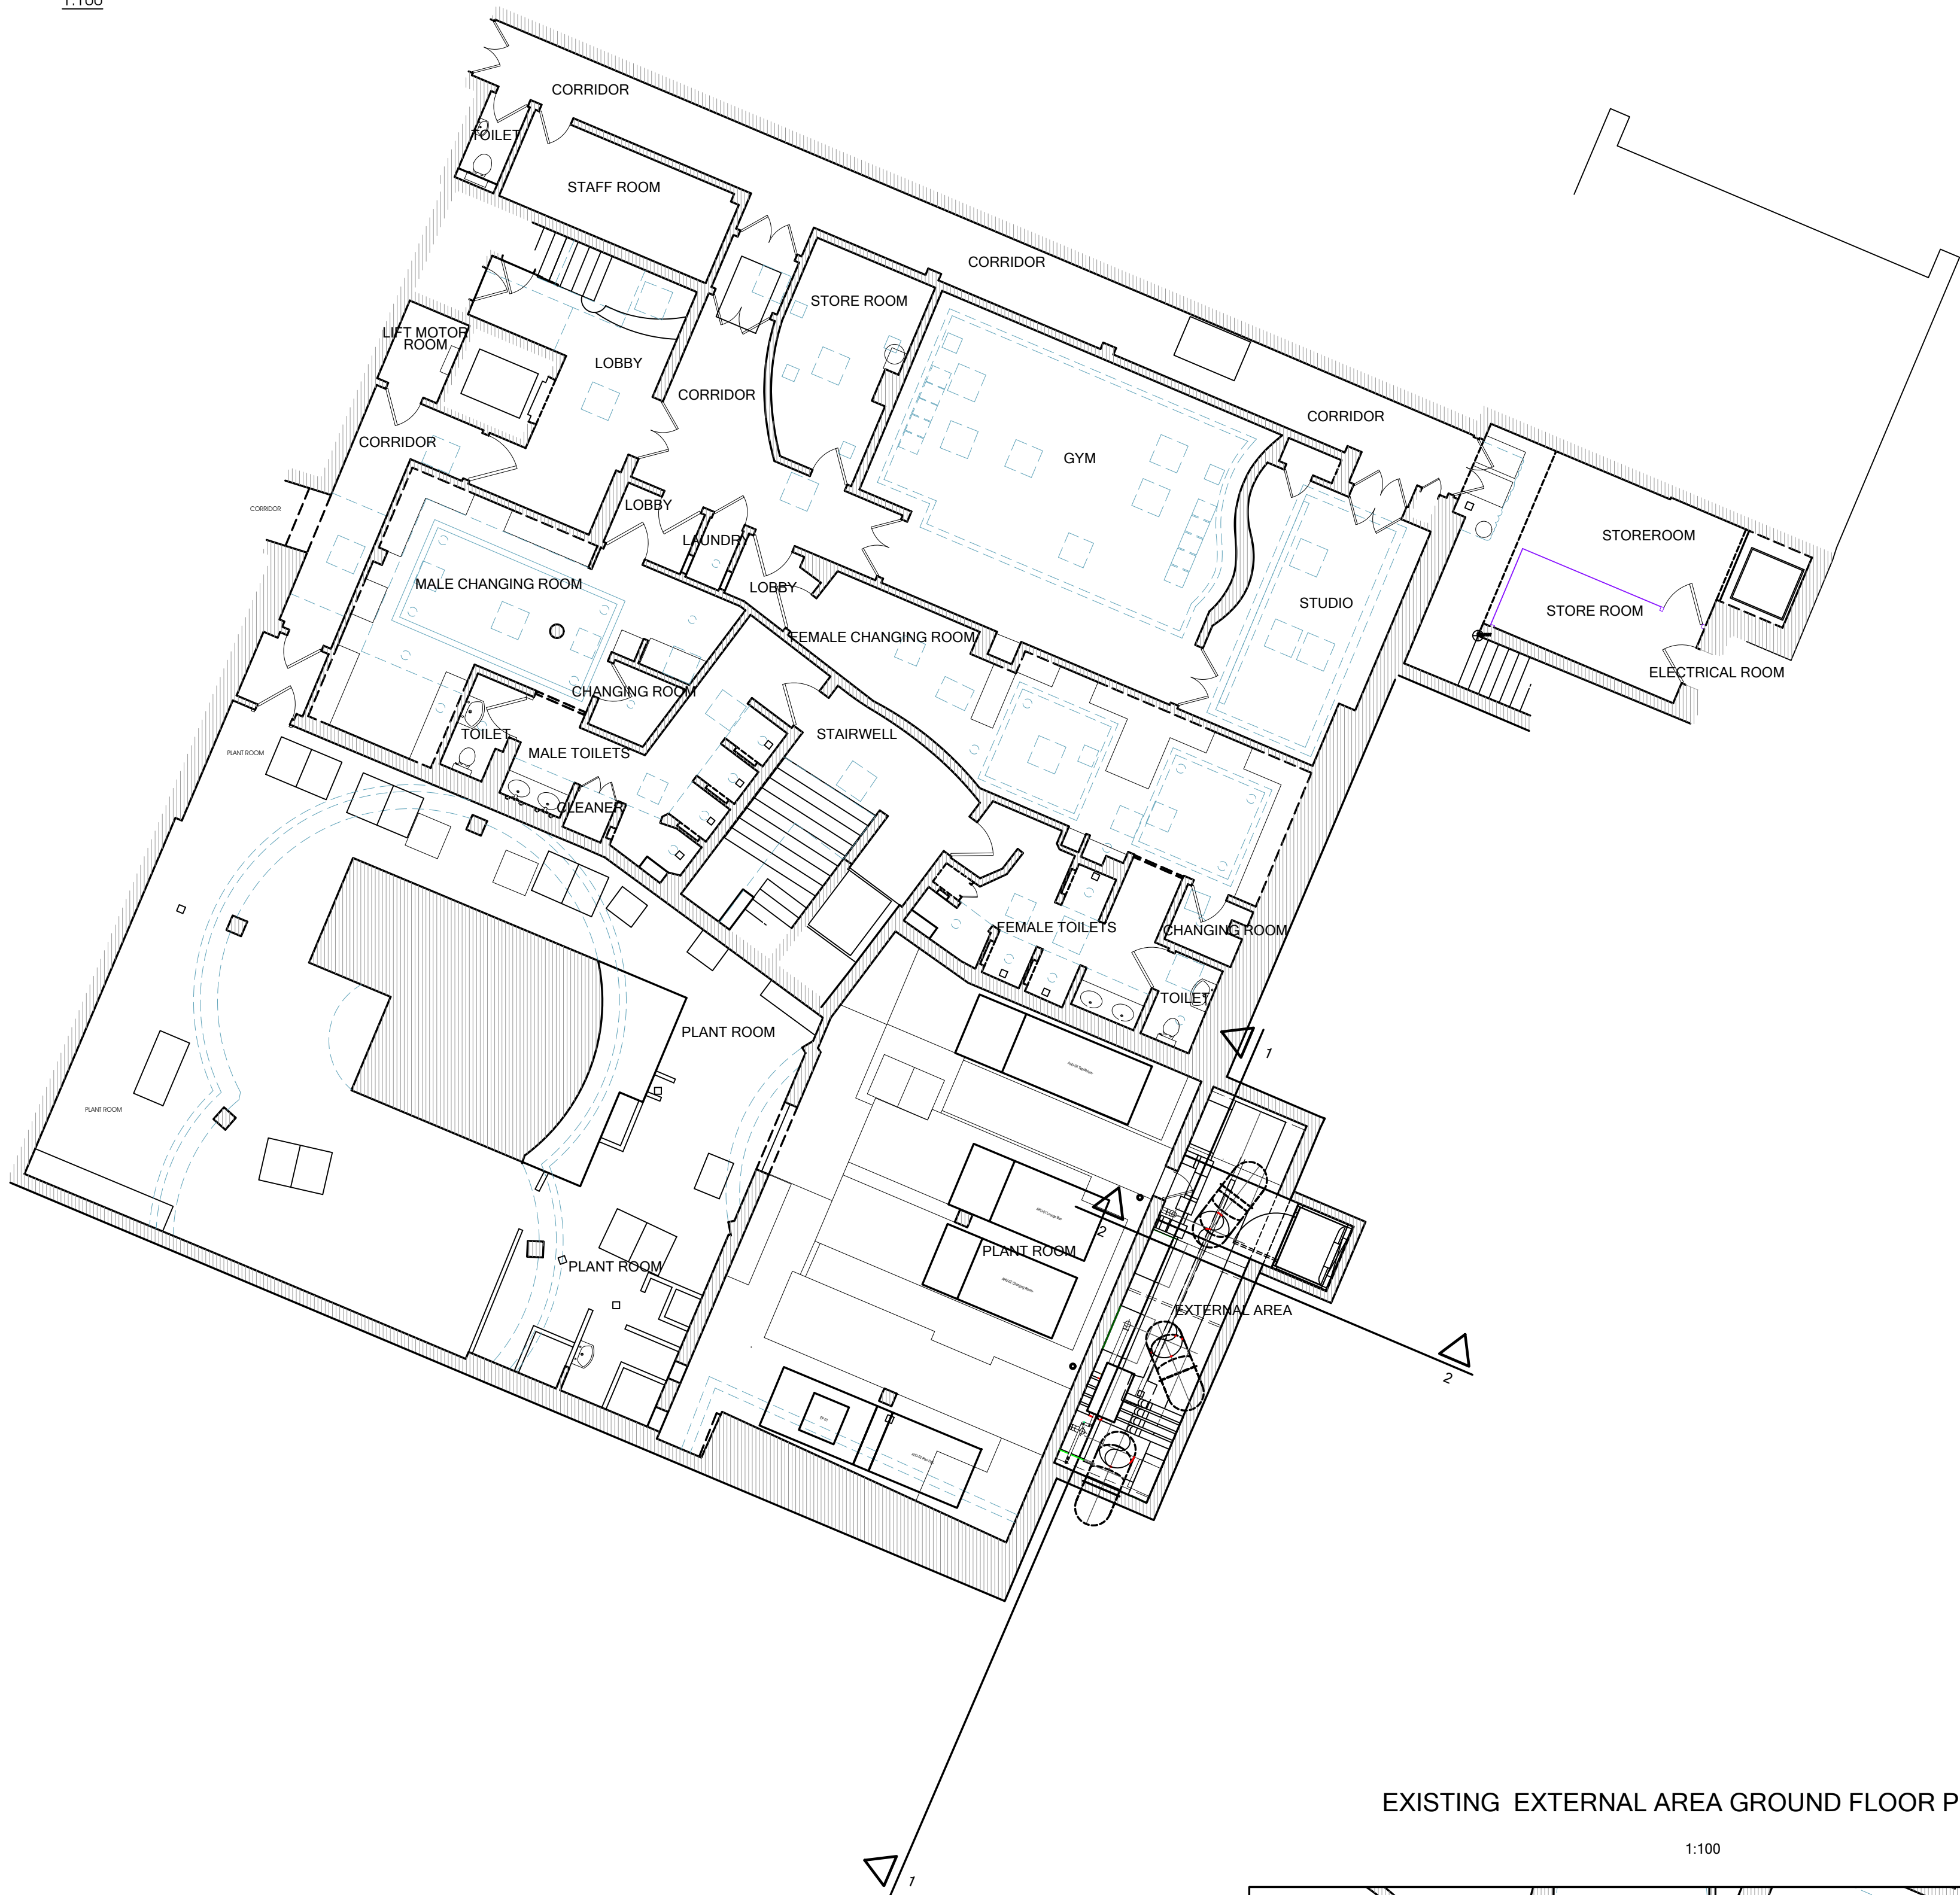



PROPOSED BASEMENT PLAN

1:100

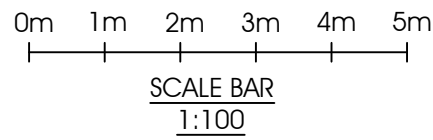

EXISTING EXTERNAL AREA GROUND FLOOR PLAN

1:100

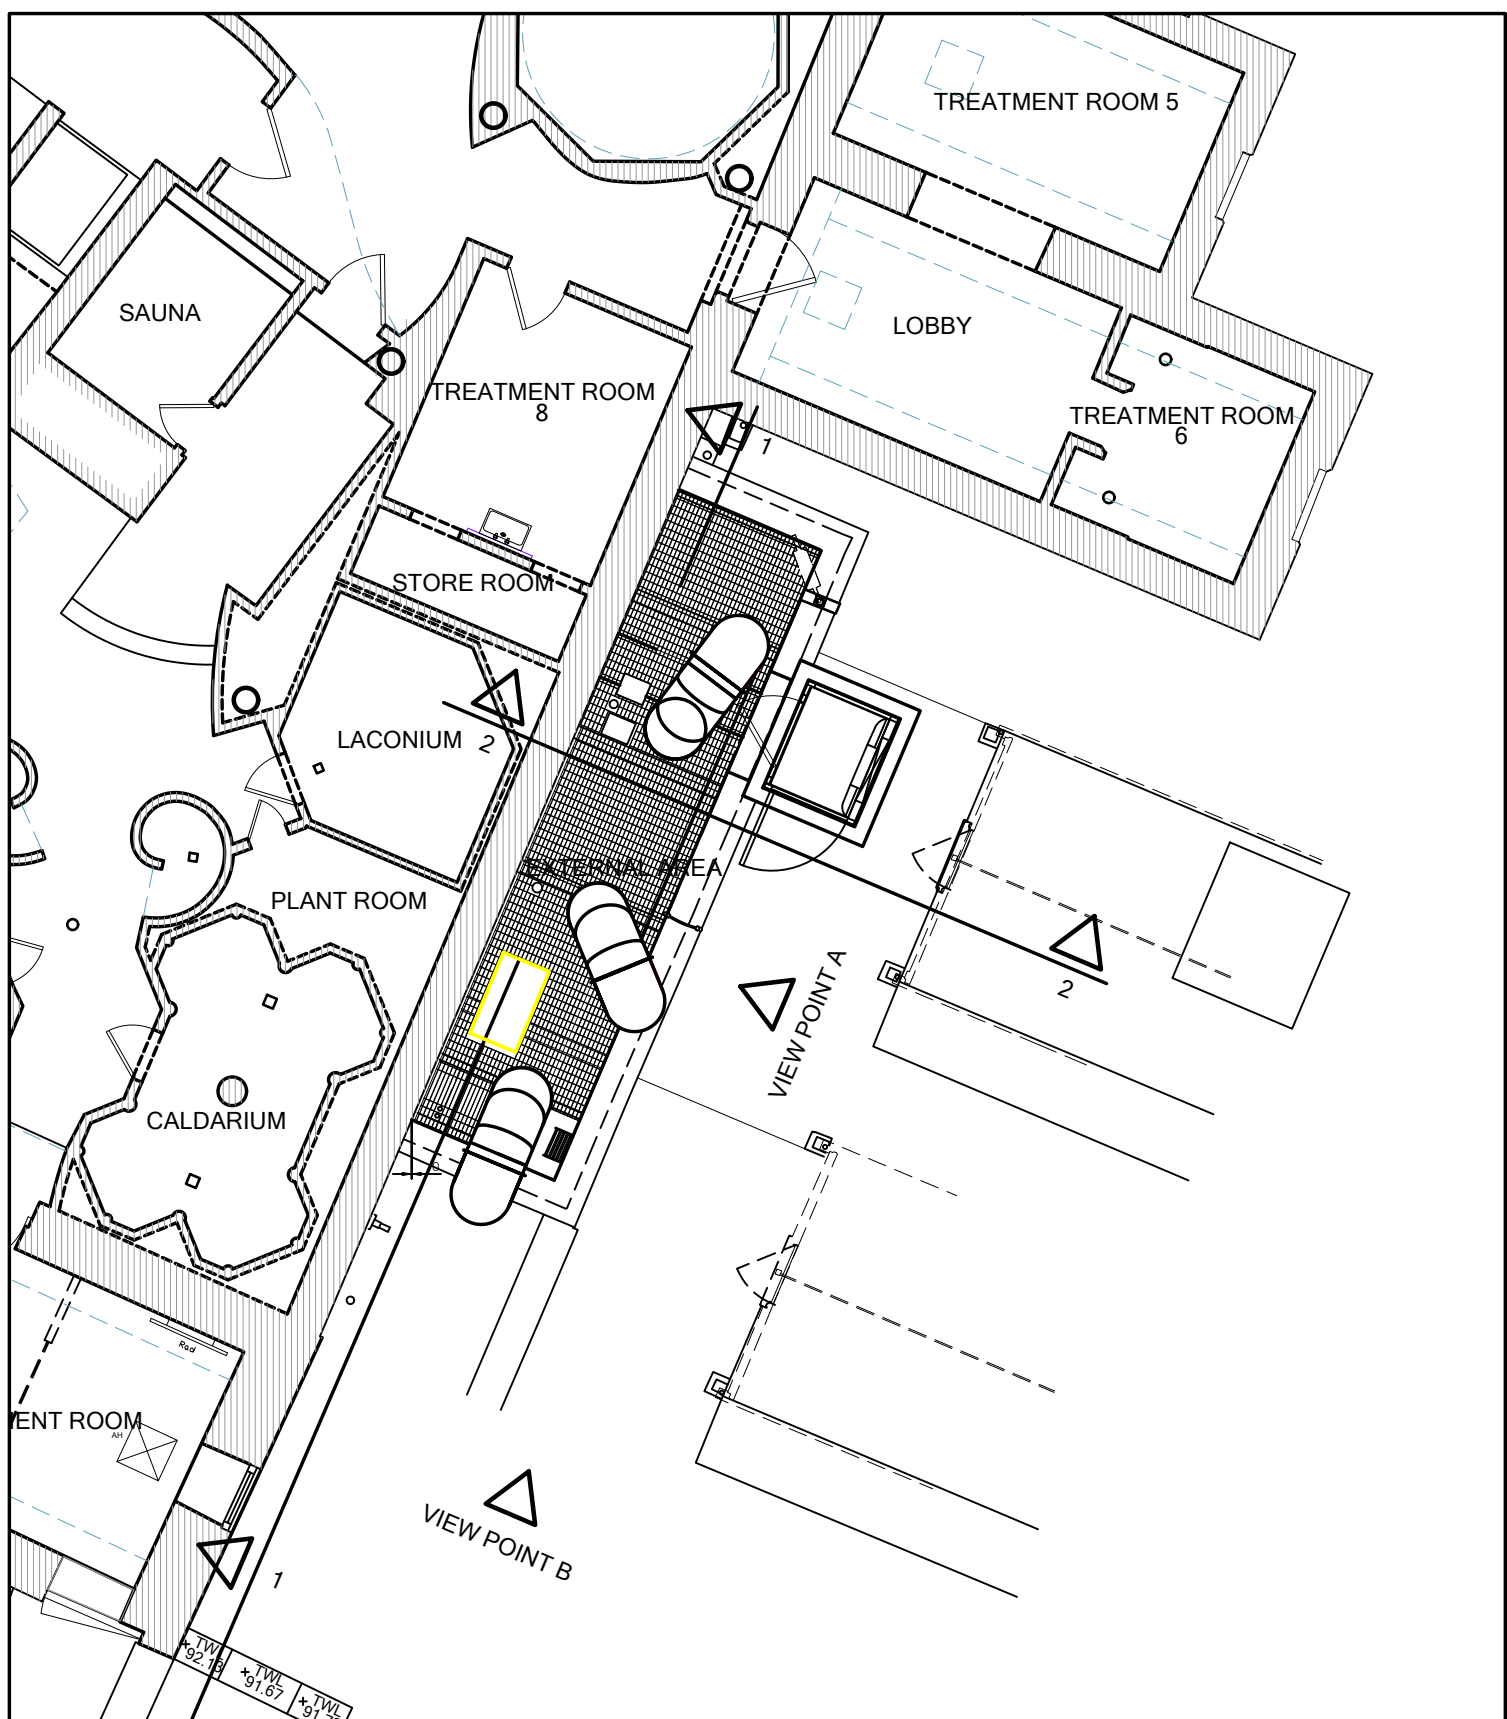

mark lovell
DESIGN ENGINEERS

6 HIGH STREET, DEVIZES,
WILTSHIRE, SN10 1AT
TEL: 01380 724 013
FAX: 01380 721 753
WEB: www.mle.co.uk

client:

WHATLEY MANOR
HOTEL AND SPA

project:

REMOVAL OF EXISTING AIR
HANDLING UNITS AND
REPLACEMENT WITH NEW
ONES OF SAME AIR FLOW
VOLUME REQUIREMENTS
job no.-drg. no.:
1957.21-AHU-PR-01

drg. title:

PROPOSED BASEMENT PLAN &
PROPOSED EXTERNAL AREA
GROUND FLOOR PLAN

scale:

1:100 @ A1

drawn by:

SL

date:

MARCH 2026

checked:

ML

approved:

ML

notes:

© SURVEY CARRIED OUT BY AND IS COPYRIGHT OF
BRUNEL SURVEYS Ltd.
(SURVEY CARRIED OUT JANUARY 2025)

P1 - PRELIMINARY ISSUE TO ION ACOUSTICS 24 03 26

P1 - ISSUED PRELIMINARY FOR CLIENT'S COMMENT 09 04 26
PULBC - 30. 04. 26. - ISSUED FOR PLANNING PERMISSION AND
LISTED BUILDING CONSENT

P1/PULBC