



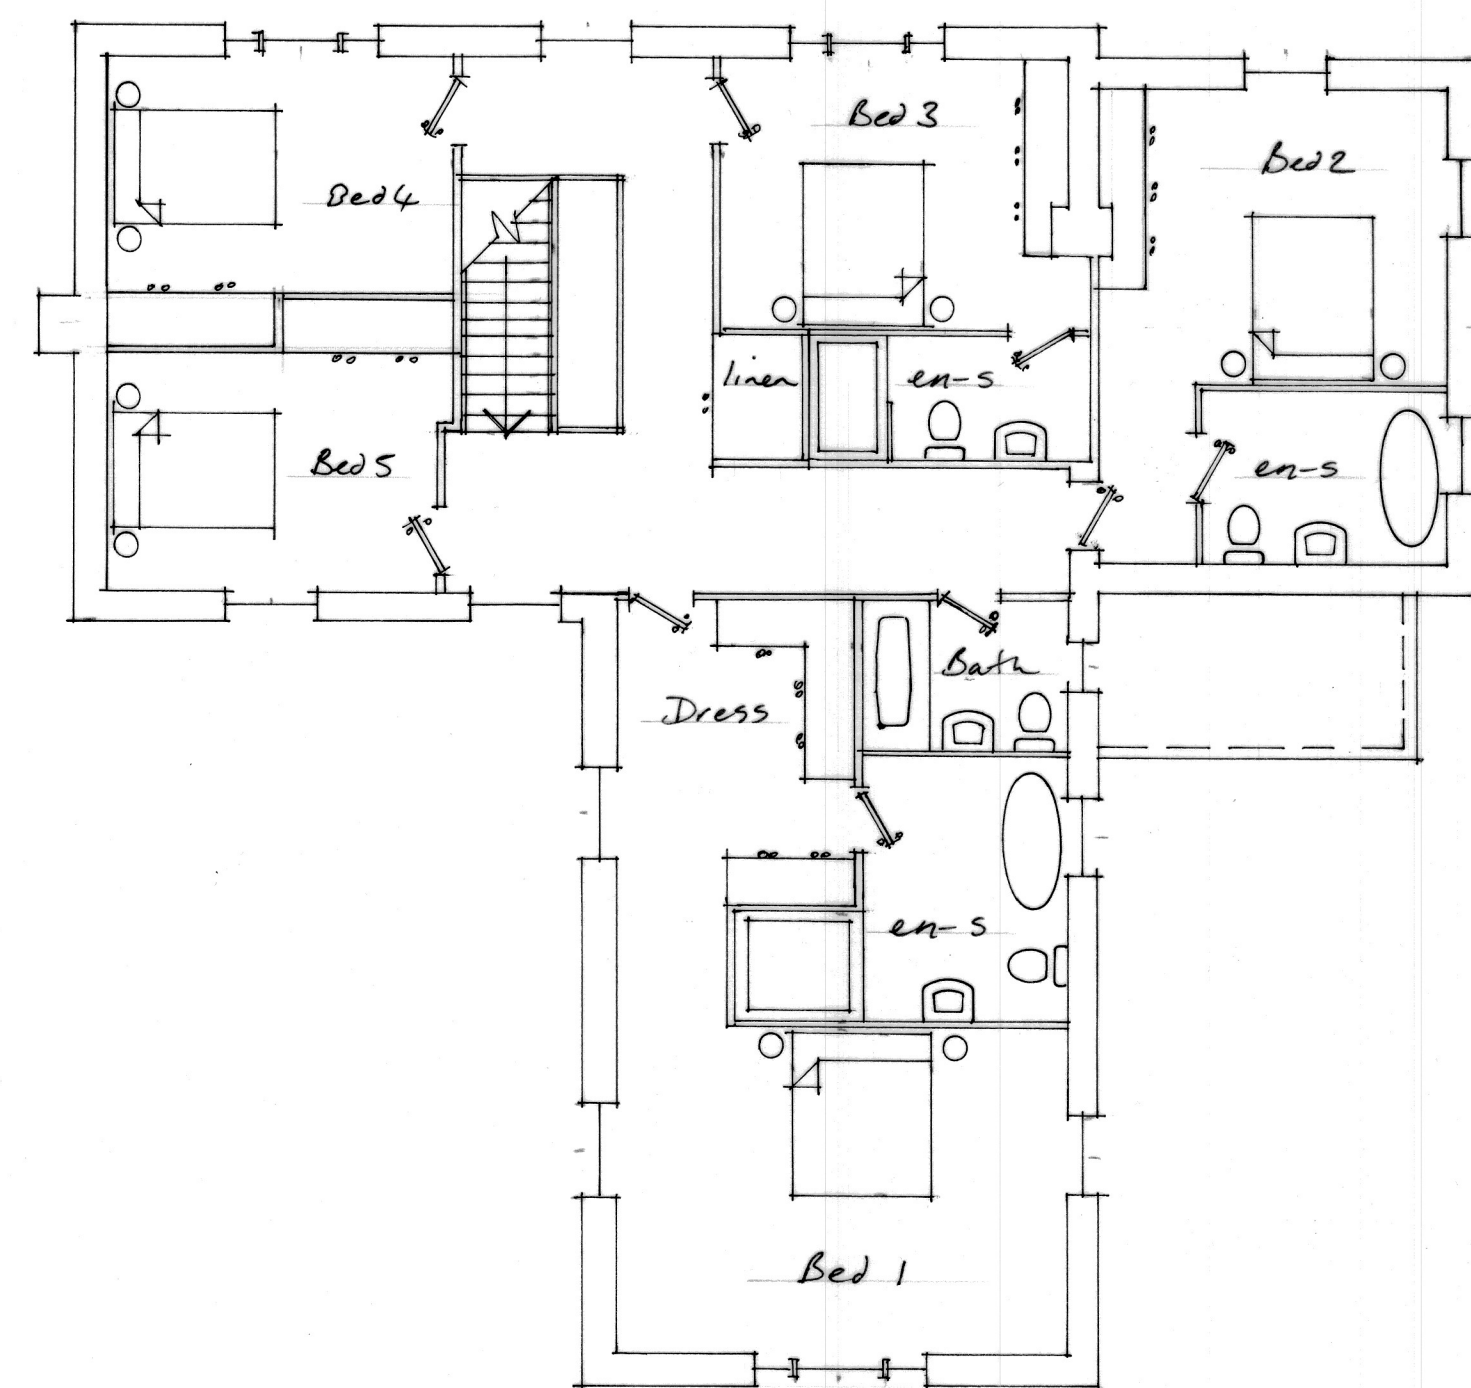


FIRST FLOOR PLAN

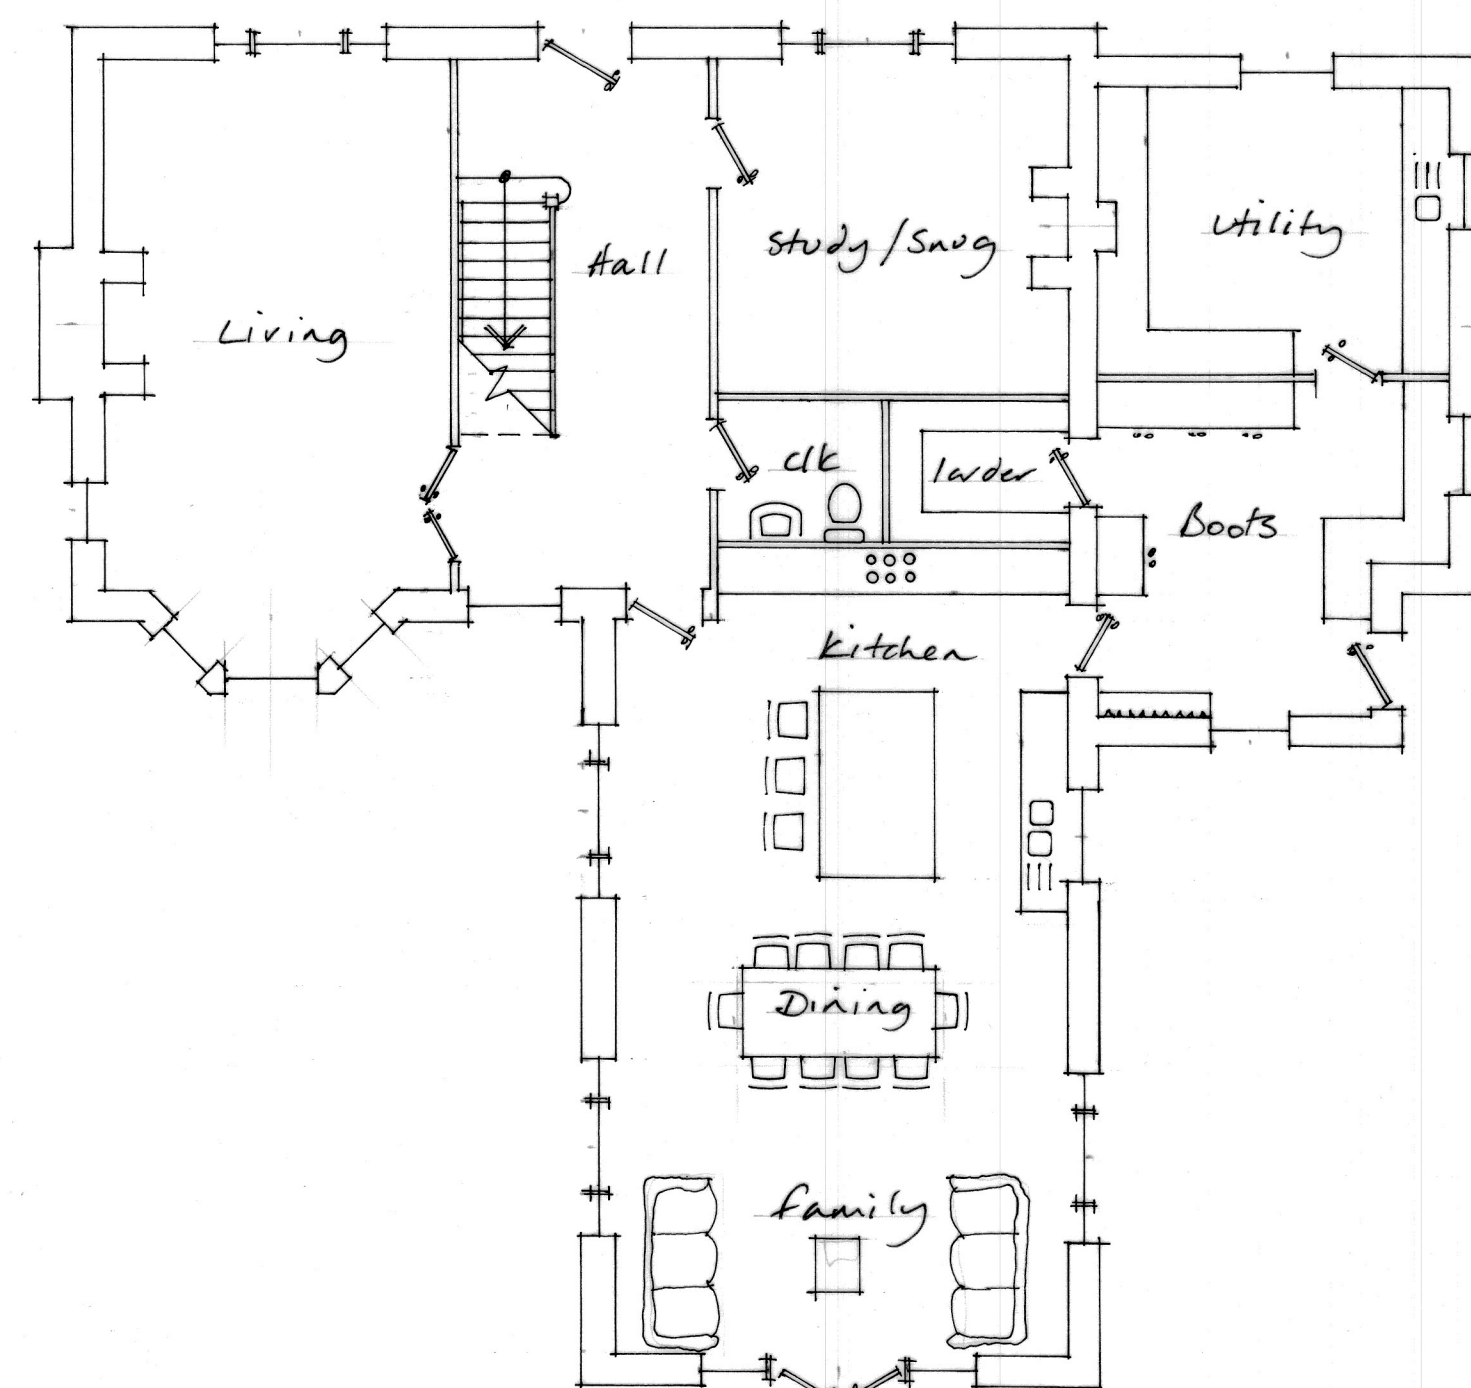

GROUND FLOOR PLAN



NORTH ELEVATION

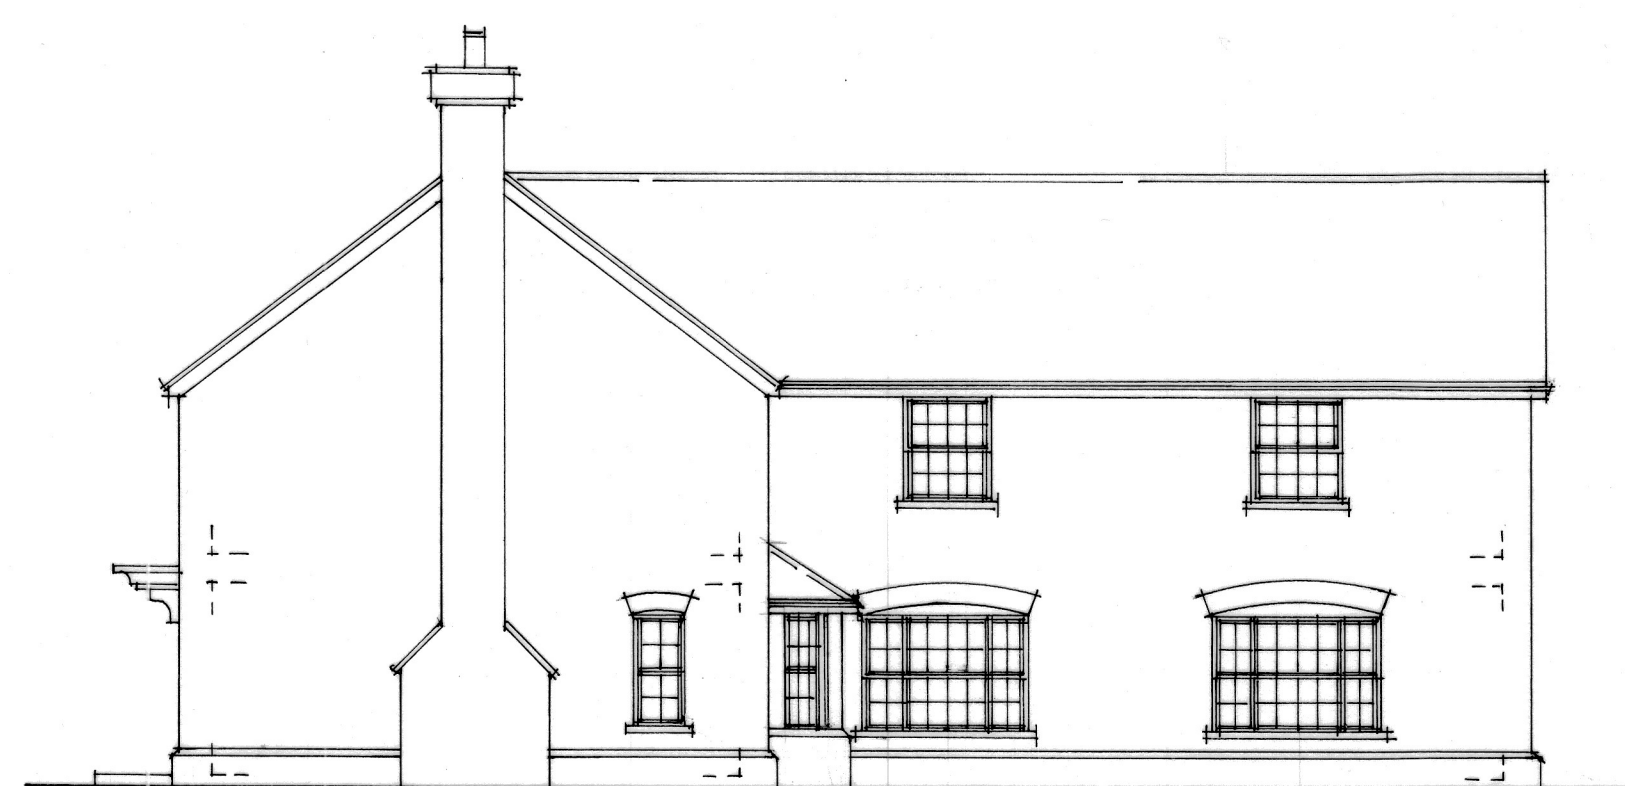

WEST ELEVATION



EAST ELEVATION



SOUTH ELEVATION



revisions int date

Contractors, Sub Contractors and Suppliers are to check all relevant dimensions and levels of site and buildings before commencing any shop drawings or building work.

This drawing is copyright and may not be reproduced in any part or form without the written consent of Fowler Architecture & Planning.

project


TRAINERS HOUSE
MANTON ESTATE

drawing

DESIGN SCHEME

scale 1:100 @ A1 date AUG '25

drawing no 250401 ~ 03 rev

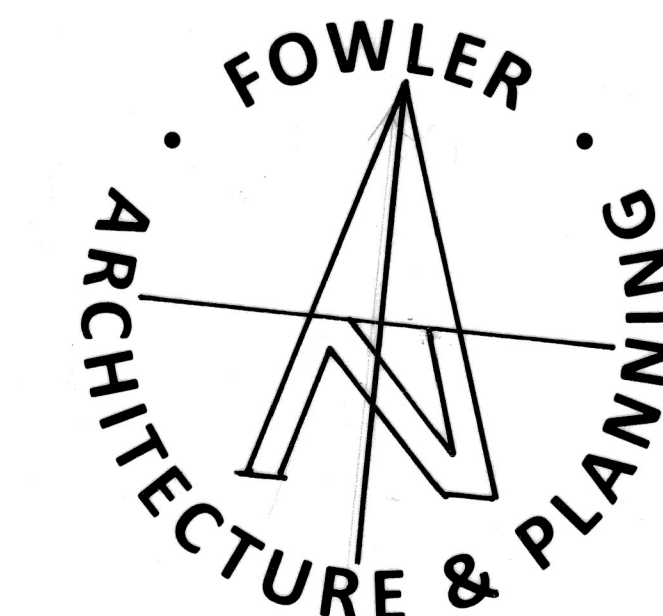

39 High Street
Pewsey
Wiltshire
SN9 5AF

01672 569444
enquiries@faap.co.uk