
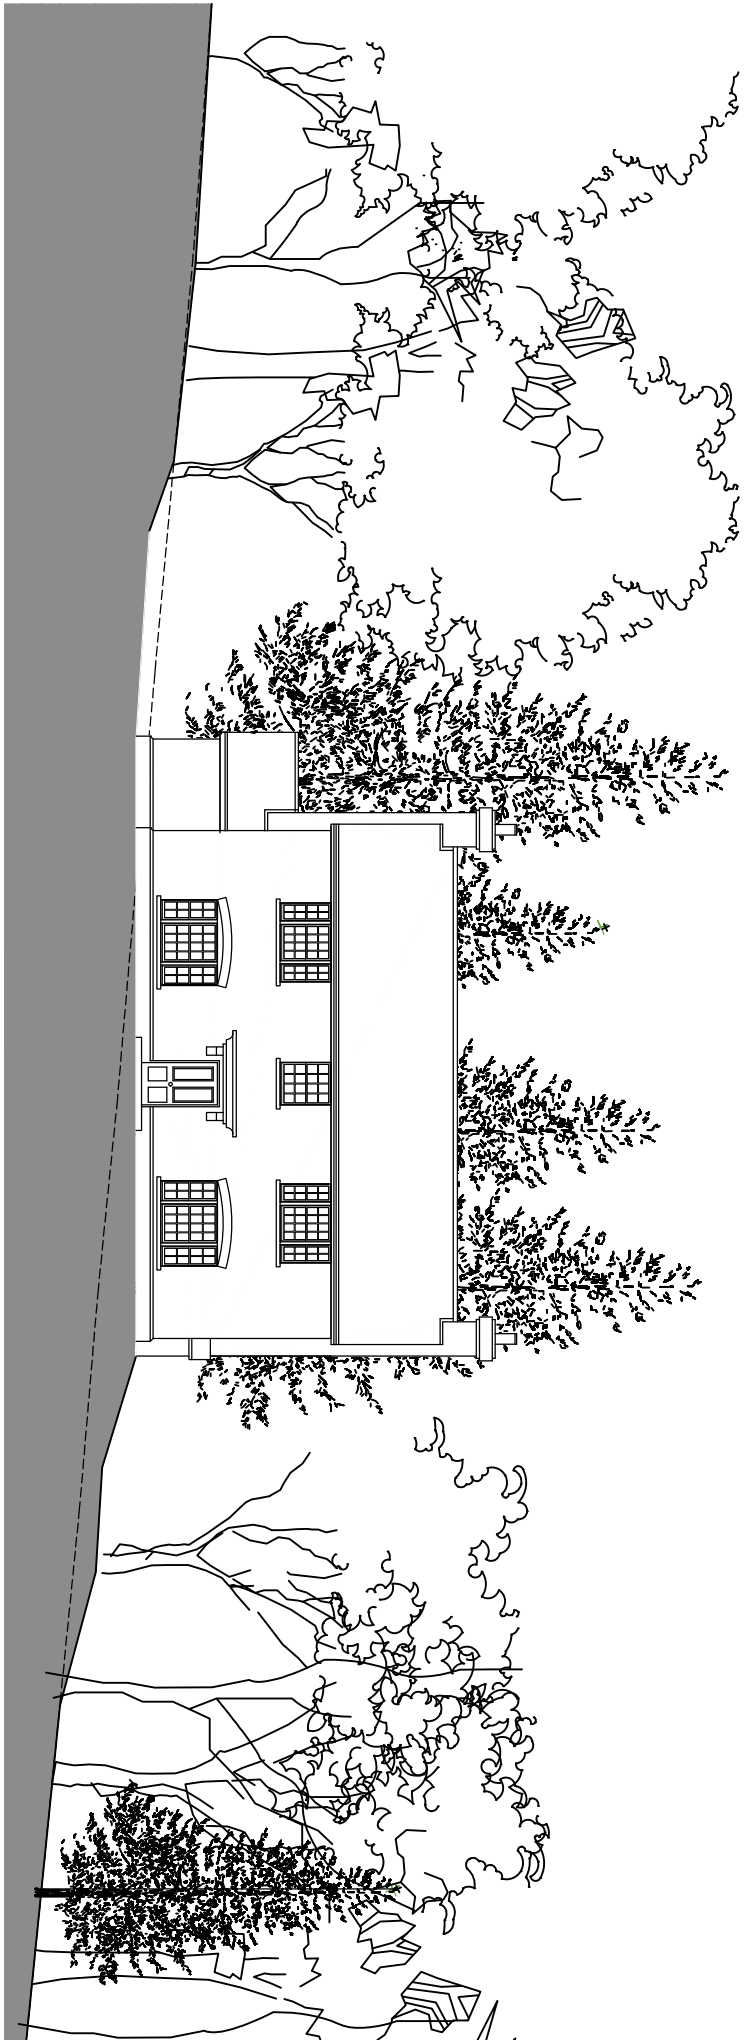


PROPOSED SECTION A-A

1:200

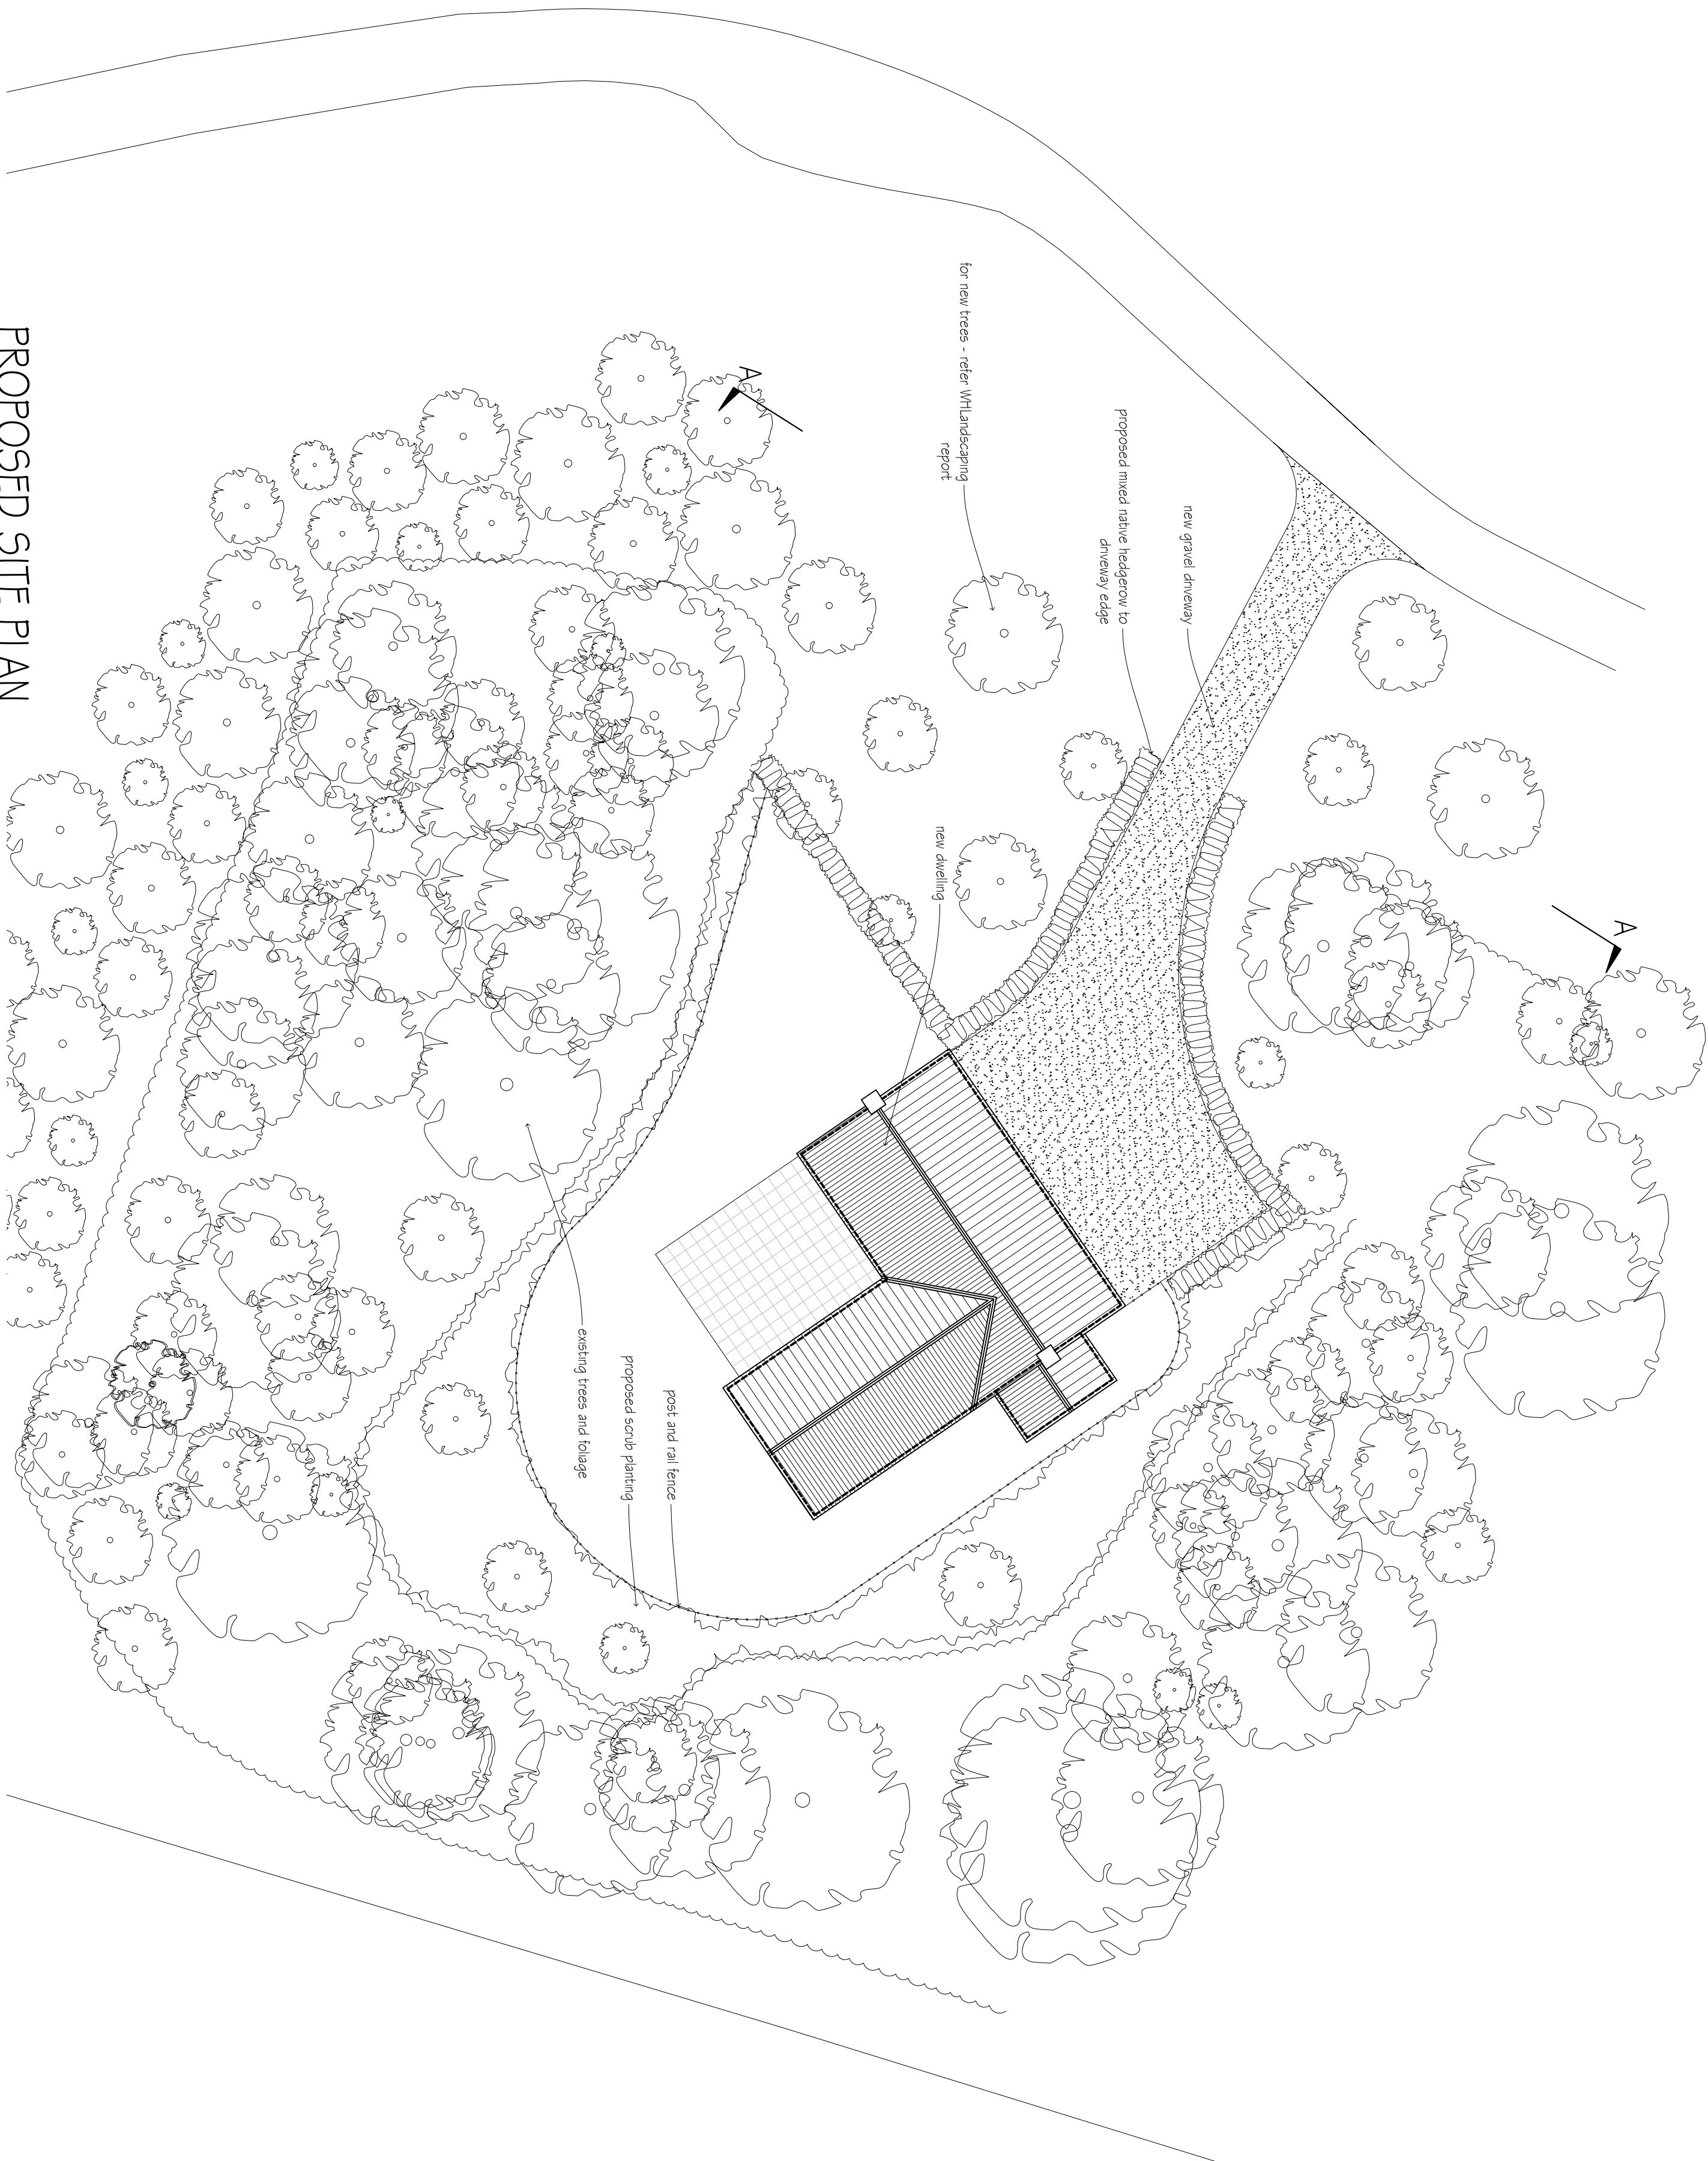

PROPOSED SITE PLAN

1:200



D	Updated	DB	17.09.26
C	Updated	DB	27.01.26
B	landscaping revised	DB	22.12.25
A	Redrawn	DB	18.11.25
revisions	initial	date	


Contractors, Sub-Contractors and Suppliers are to check all proposed dimensions and details of work shown on this drawing before commencing any shop drawings or building work.

This drawing is copyright and may not be reproduced in any part or in whole without the written consent of Fowler Architecture and Planning

Project
TRAINERS HOUSE
Manton Park Estate

Proposed Site Plan

scale	1:200 @A1	drawn by	DB	date	Sept 25
drawing no	250401-05	rev	D		

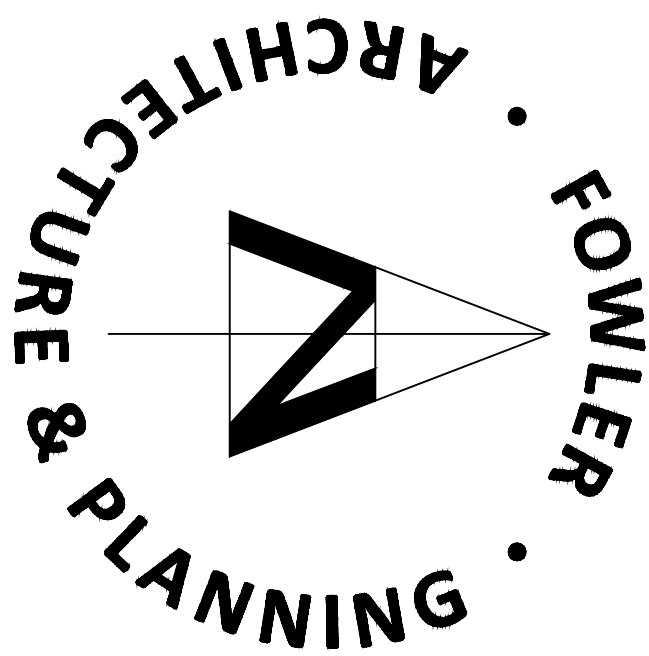

39 High Street
Pewsey
Wiltshire
SN9 5AF
tel (01672) 569444
fax (01672) 569488
enquiries@faap.co.uk