



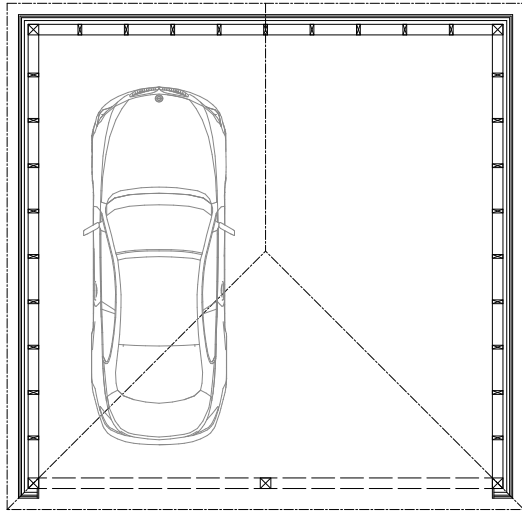

01 PROPOSED FLOOR PLAN

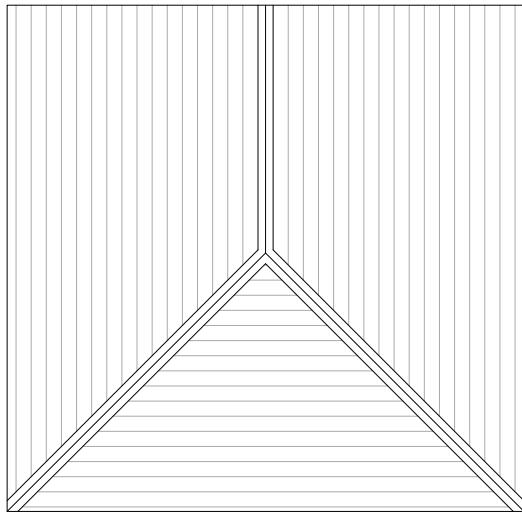


02 PROPOSED ROOF PLAN

RIDGE
73.690
▽


EAVES
71.150
▽

GROUND FFL
68.850
▽


650MM LOWER
THAN EXTG FFL
TO FORMER
GARAGE

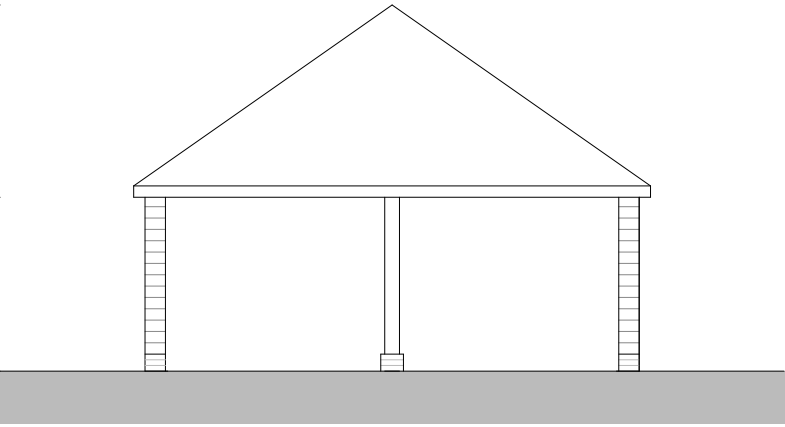

03 PROPOSED WEST ELEVATION

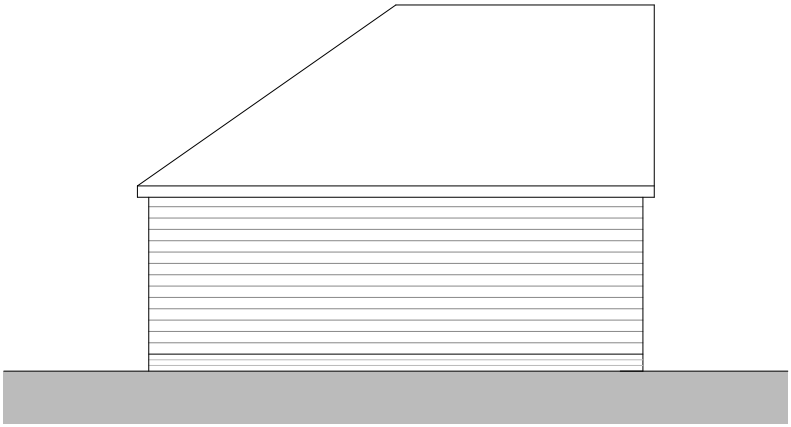

04 PROPOSED SOUTH ELEVATION

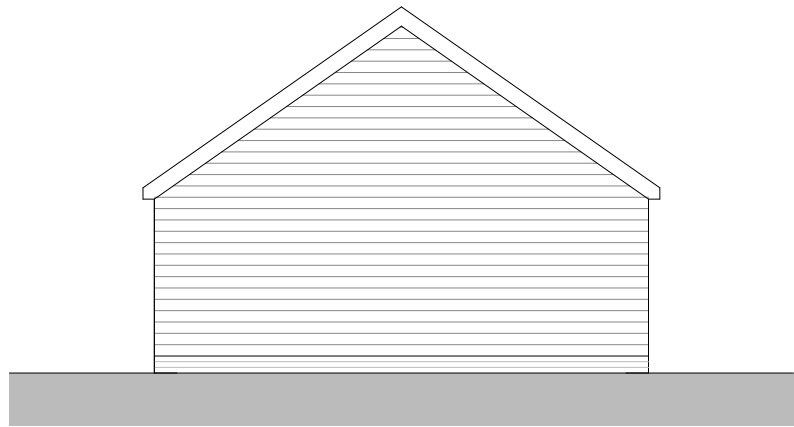


05 PROPOSED EAST ELEVATION

FORMER GARAGE FFL
69.50
▽

650

68.850
GROUND FFL
▽

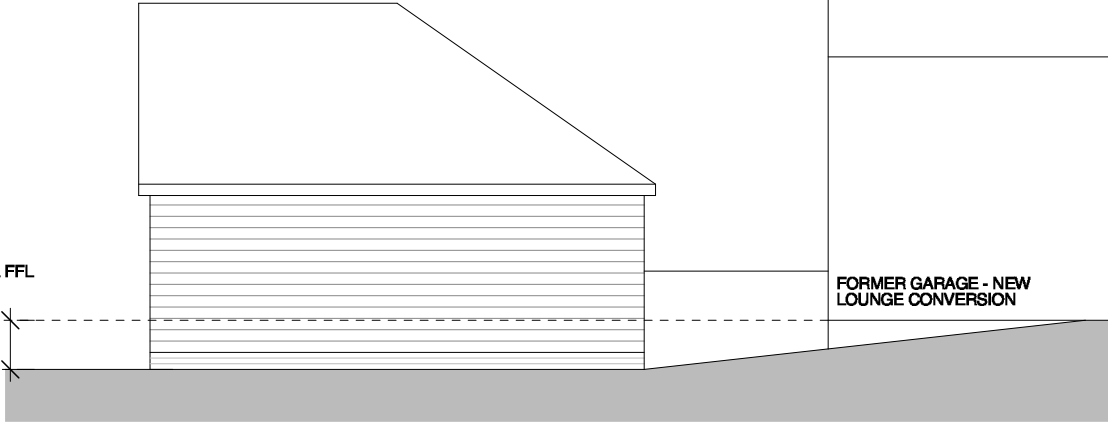

06 PROPOSED NORTH ELEVATION

Mr & Mrs Spurr

Car Port at Oak House, West Grimstead

Proposed Plans & Elevations

Revisions:



FORGE

DESIGN STUDIO

www.forge-ds.co.uk
Forge Design Studio
Cowesfield
Whitapish
Salisbury
SP5 2RB

Info@forge-ds.co.uk
studio 01794 885872

Figured dimensions only are to be taken from this drawing. Do not scale from the drawing other than for planning purposes. All dimensions are in millimetres unless otherwise stated. All dimensions and setting out co-ordinates shall be checked on site prior to work commencing. Any discrepancies shall be reported to Forge Design Studio.
Forge Design Studio asserts its rights under the Copyright, Designs and Patents Act 1988, unless otherwise agreed in writing. All rights reserved.

Status: For Planning

Drawn by: LM Date: April 2025

Checked by: MH Date: April 2025

Scale: 1:100 @ A3

Project no: 202504

Drawing no: PL103

Revision: